


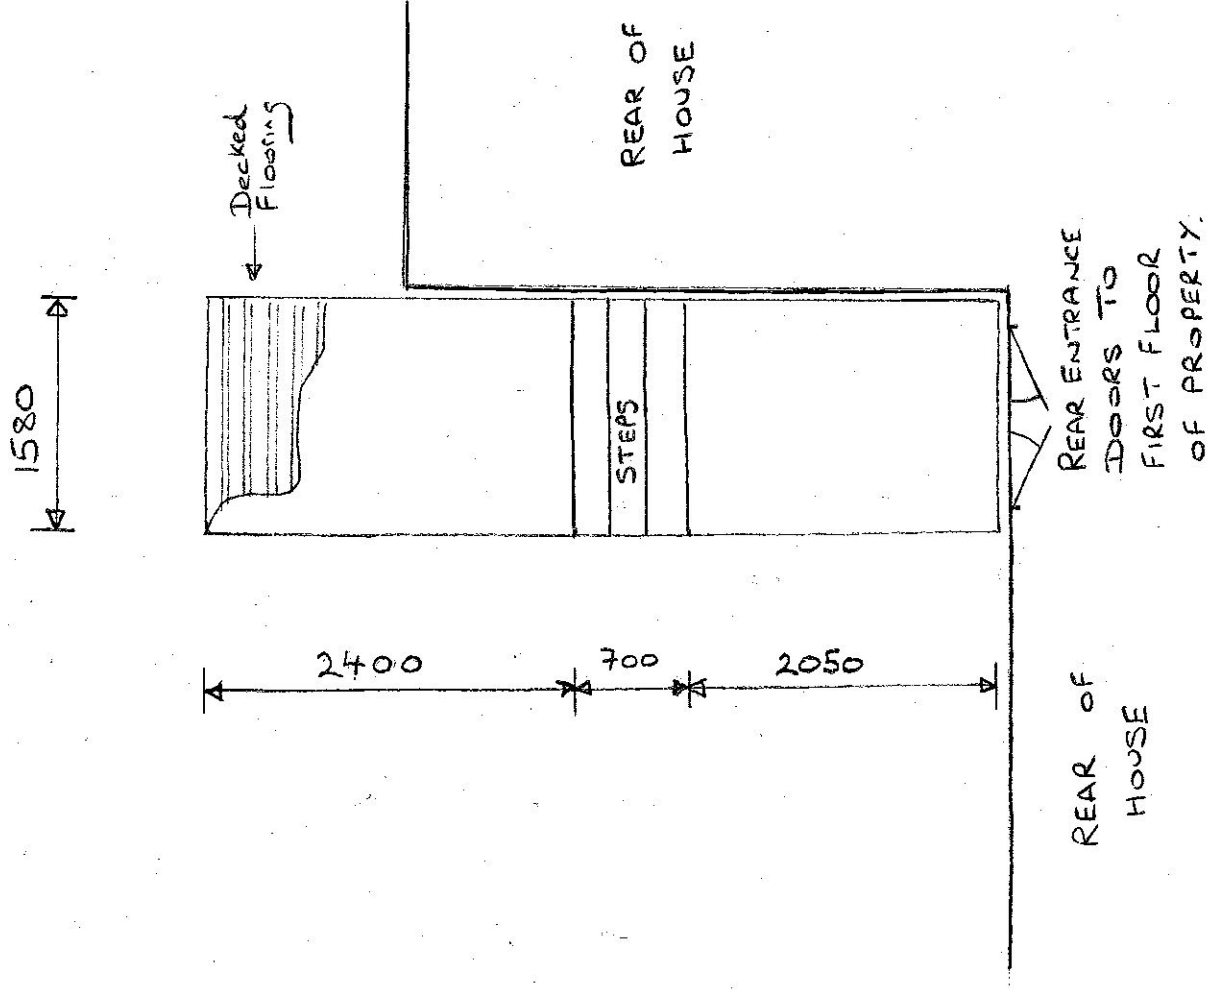

Construction Details

1. Wooden Structure with wooden decking finish.
2. Colour - Oak and Mahogany

Project Title - Replacement Access Platform & stairs

Client - Mr A Alcock

Address - 6 Hollow Lane,
Cheddleton, Staffordshire, ST13
7HP

Scale : 1:50 on A3

Drawing Title - Existing Plan

Drawing Number : 6/001

Revision : B