

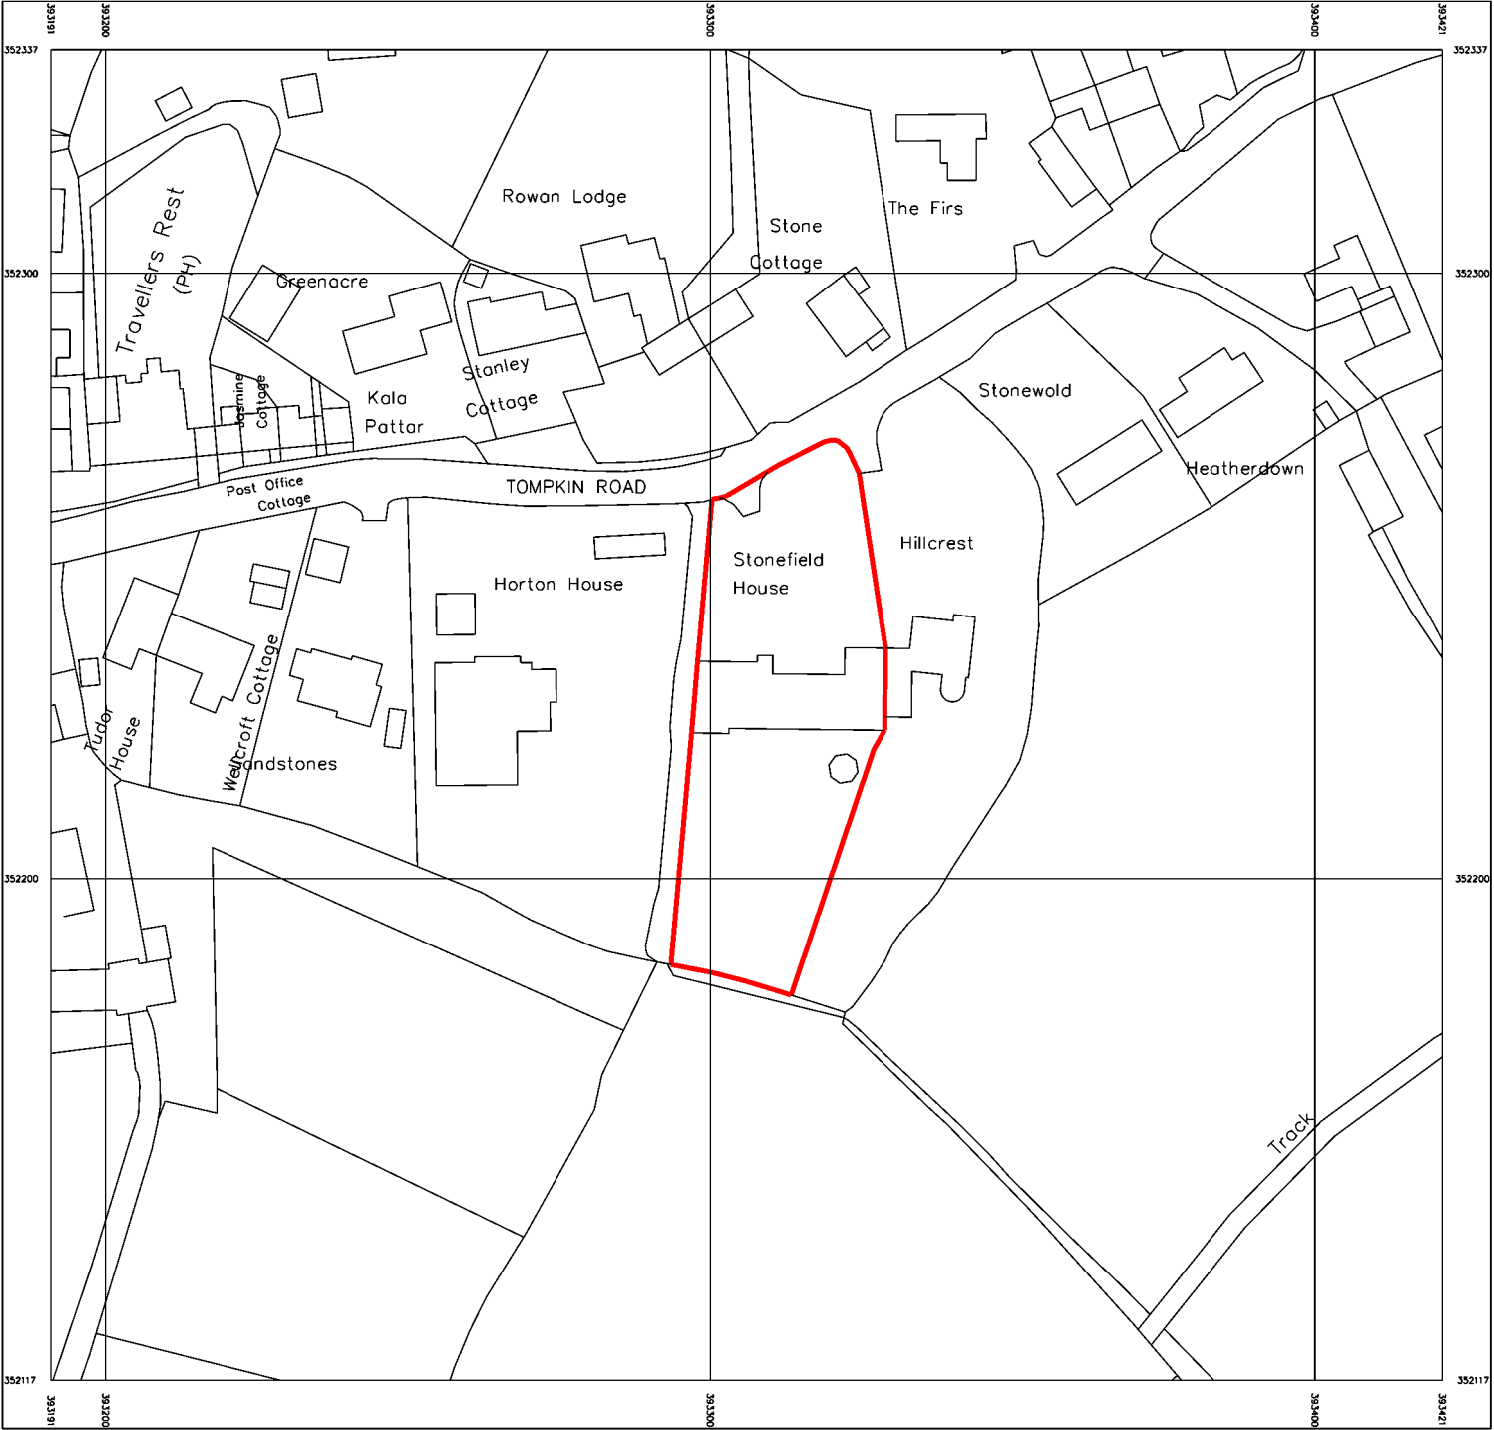


Ordnance Survey
Ukmapcentre.com

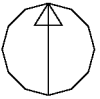

Serial number: 231156
©Crown copyright and database right 2022
Ordnance Survey licence 100048957
Reproduction in whole or in part is prohibited
without the prior permission of Ordnance Survey

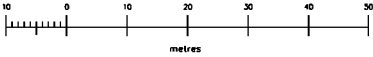

Job number
224

Drawing number
P.02LD.P002

Title
Existing Location Plan

Scale
1:1250 @ A3

Issue for

Date
20.01.22

