



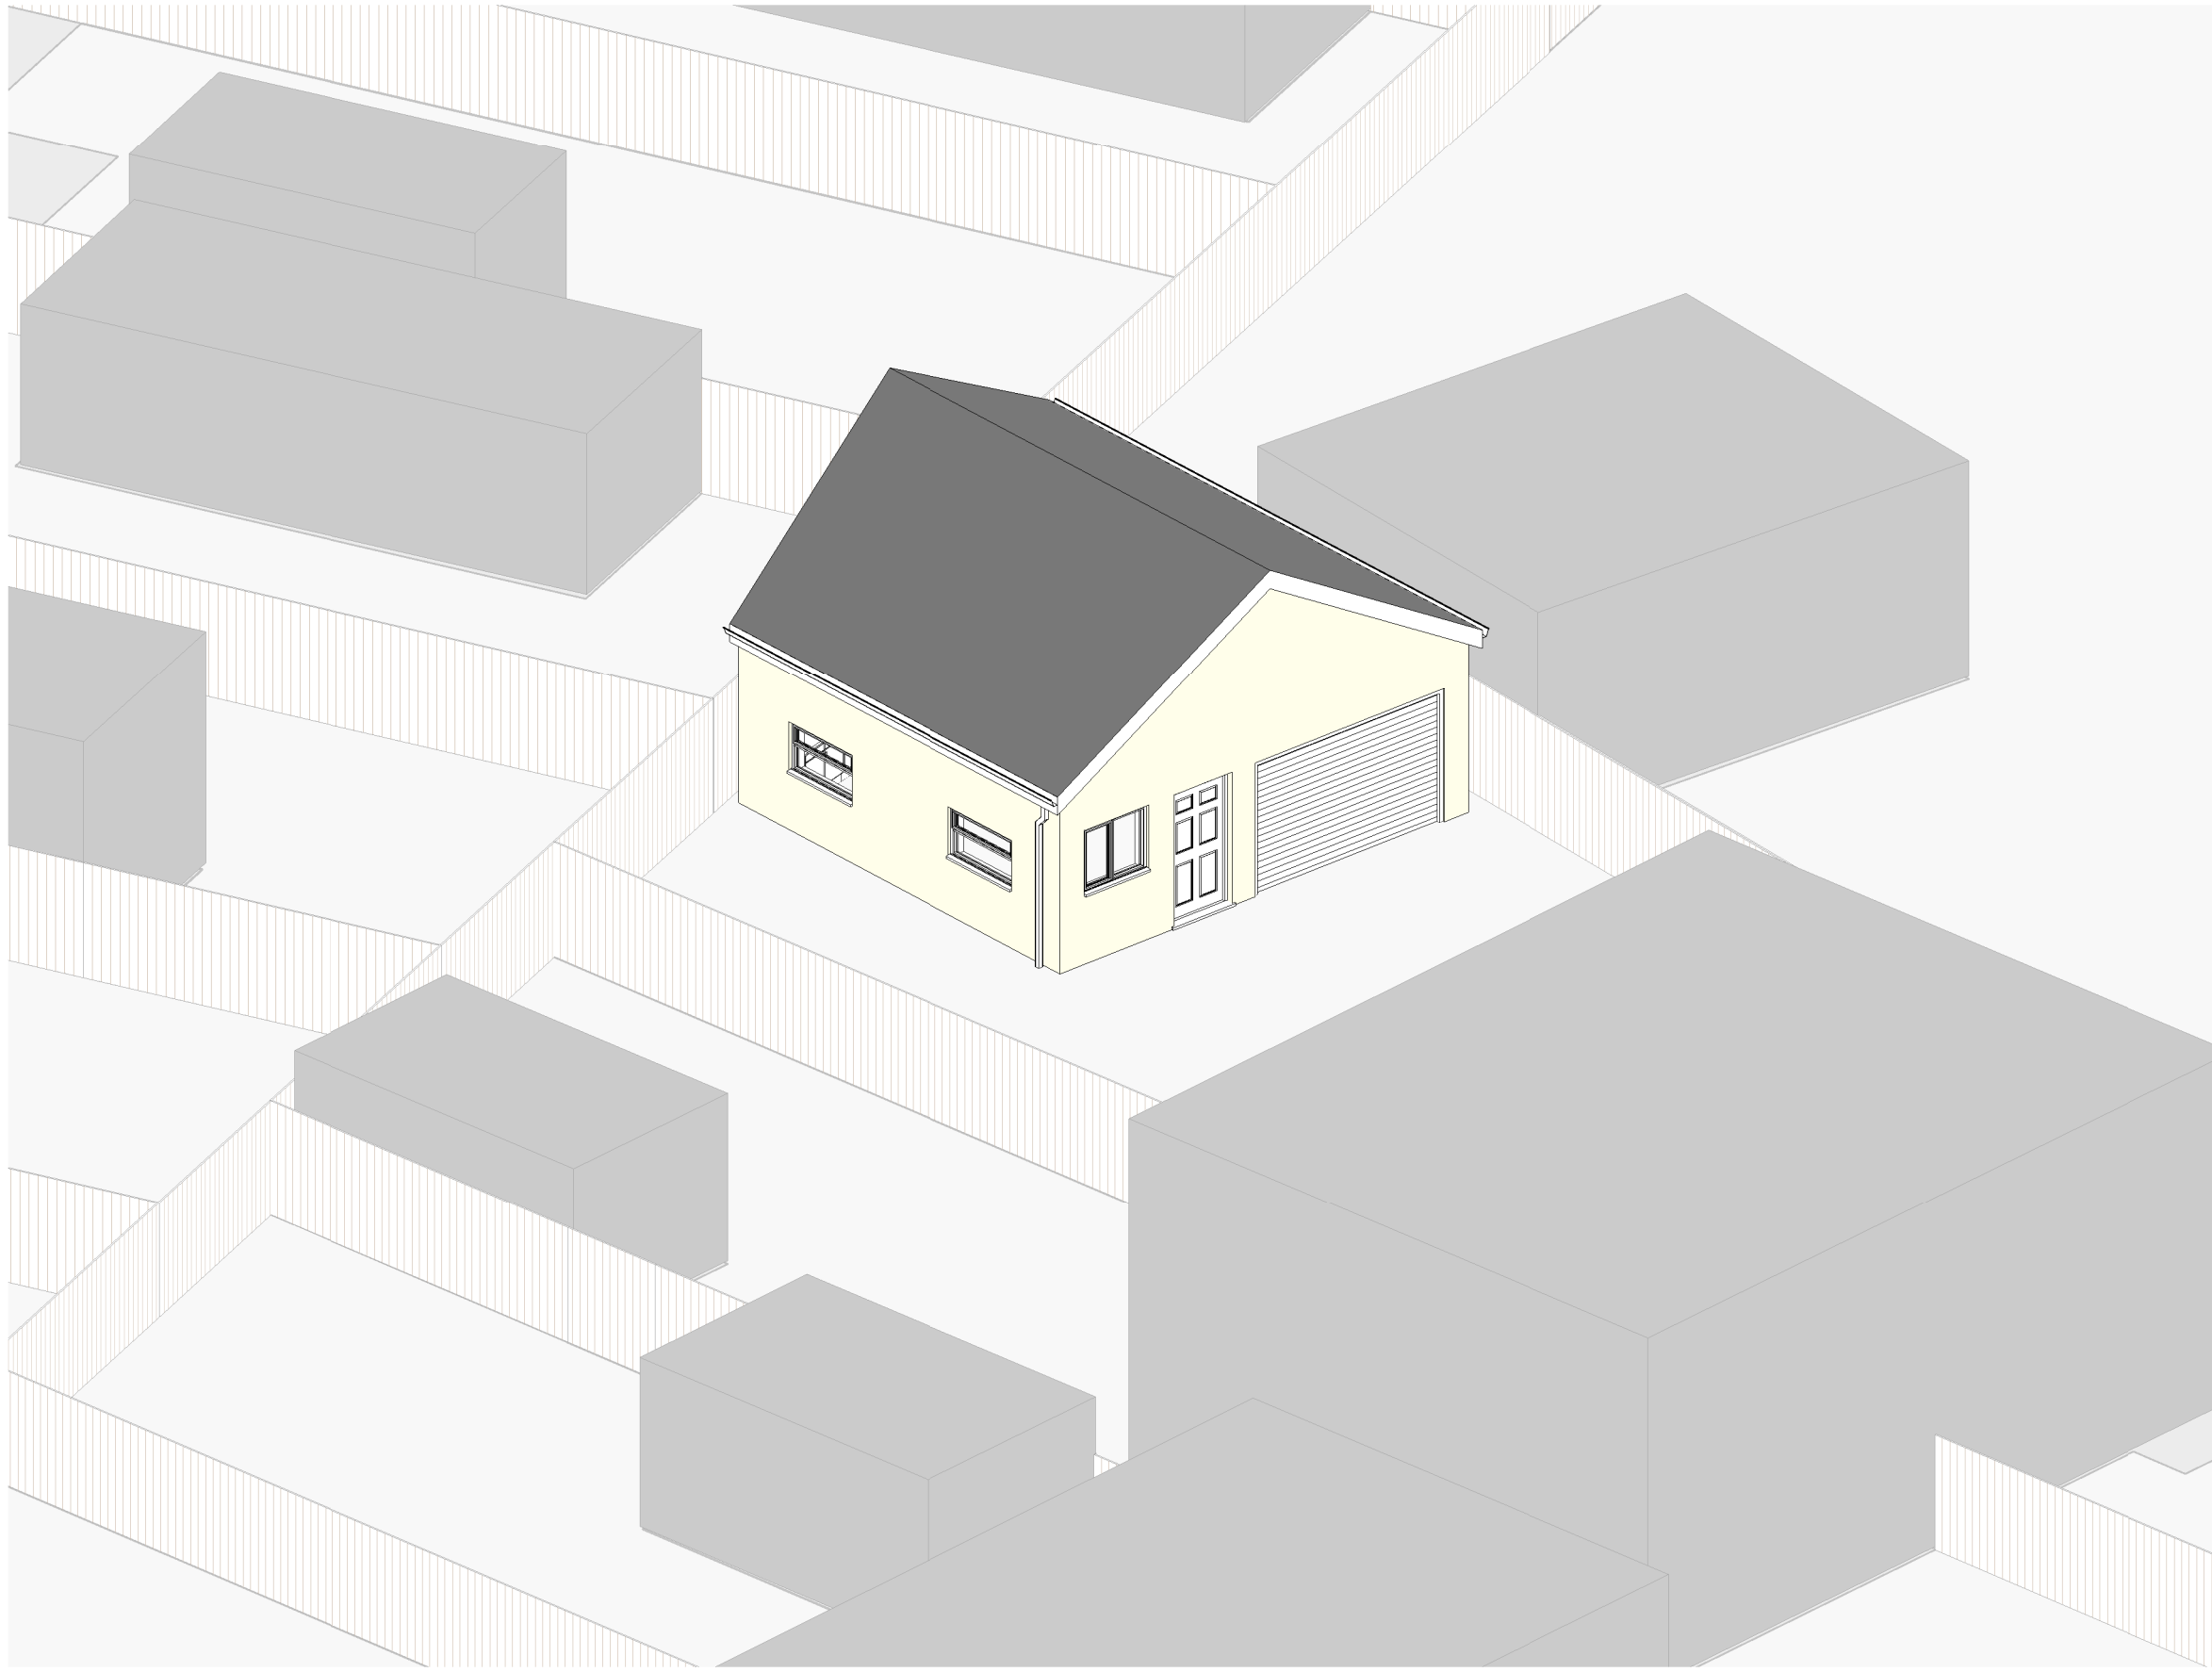


3D View 1

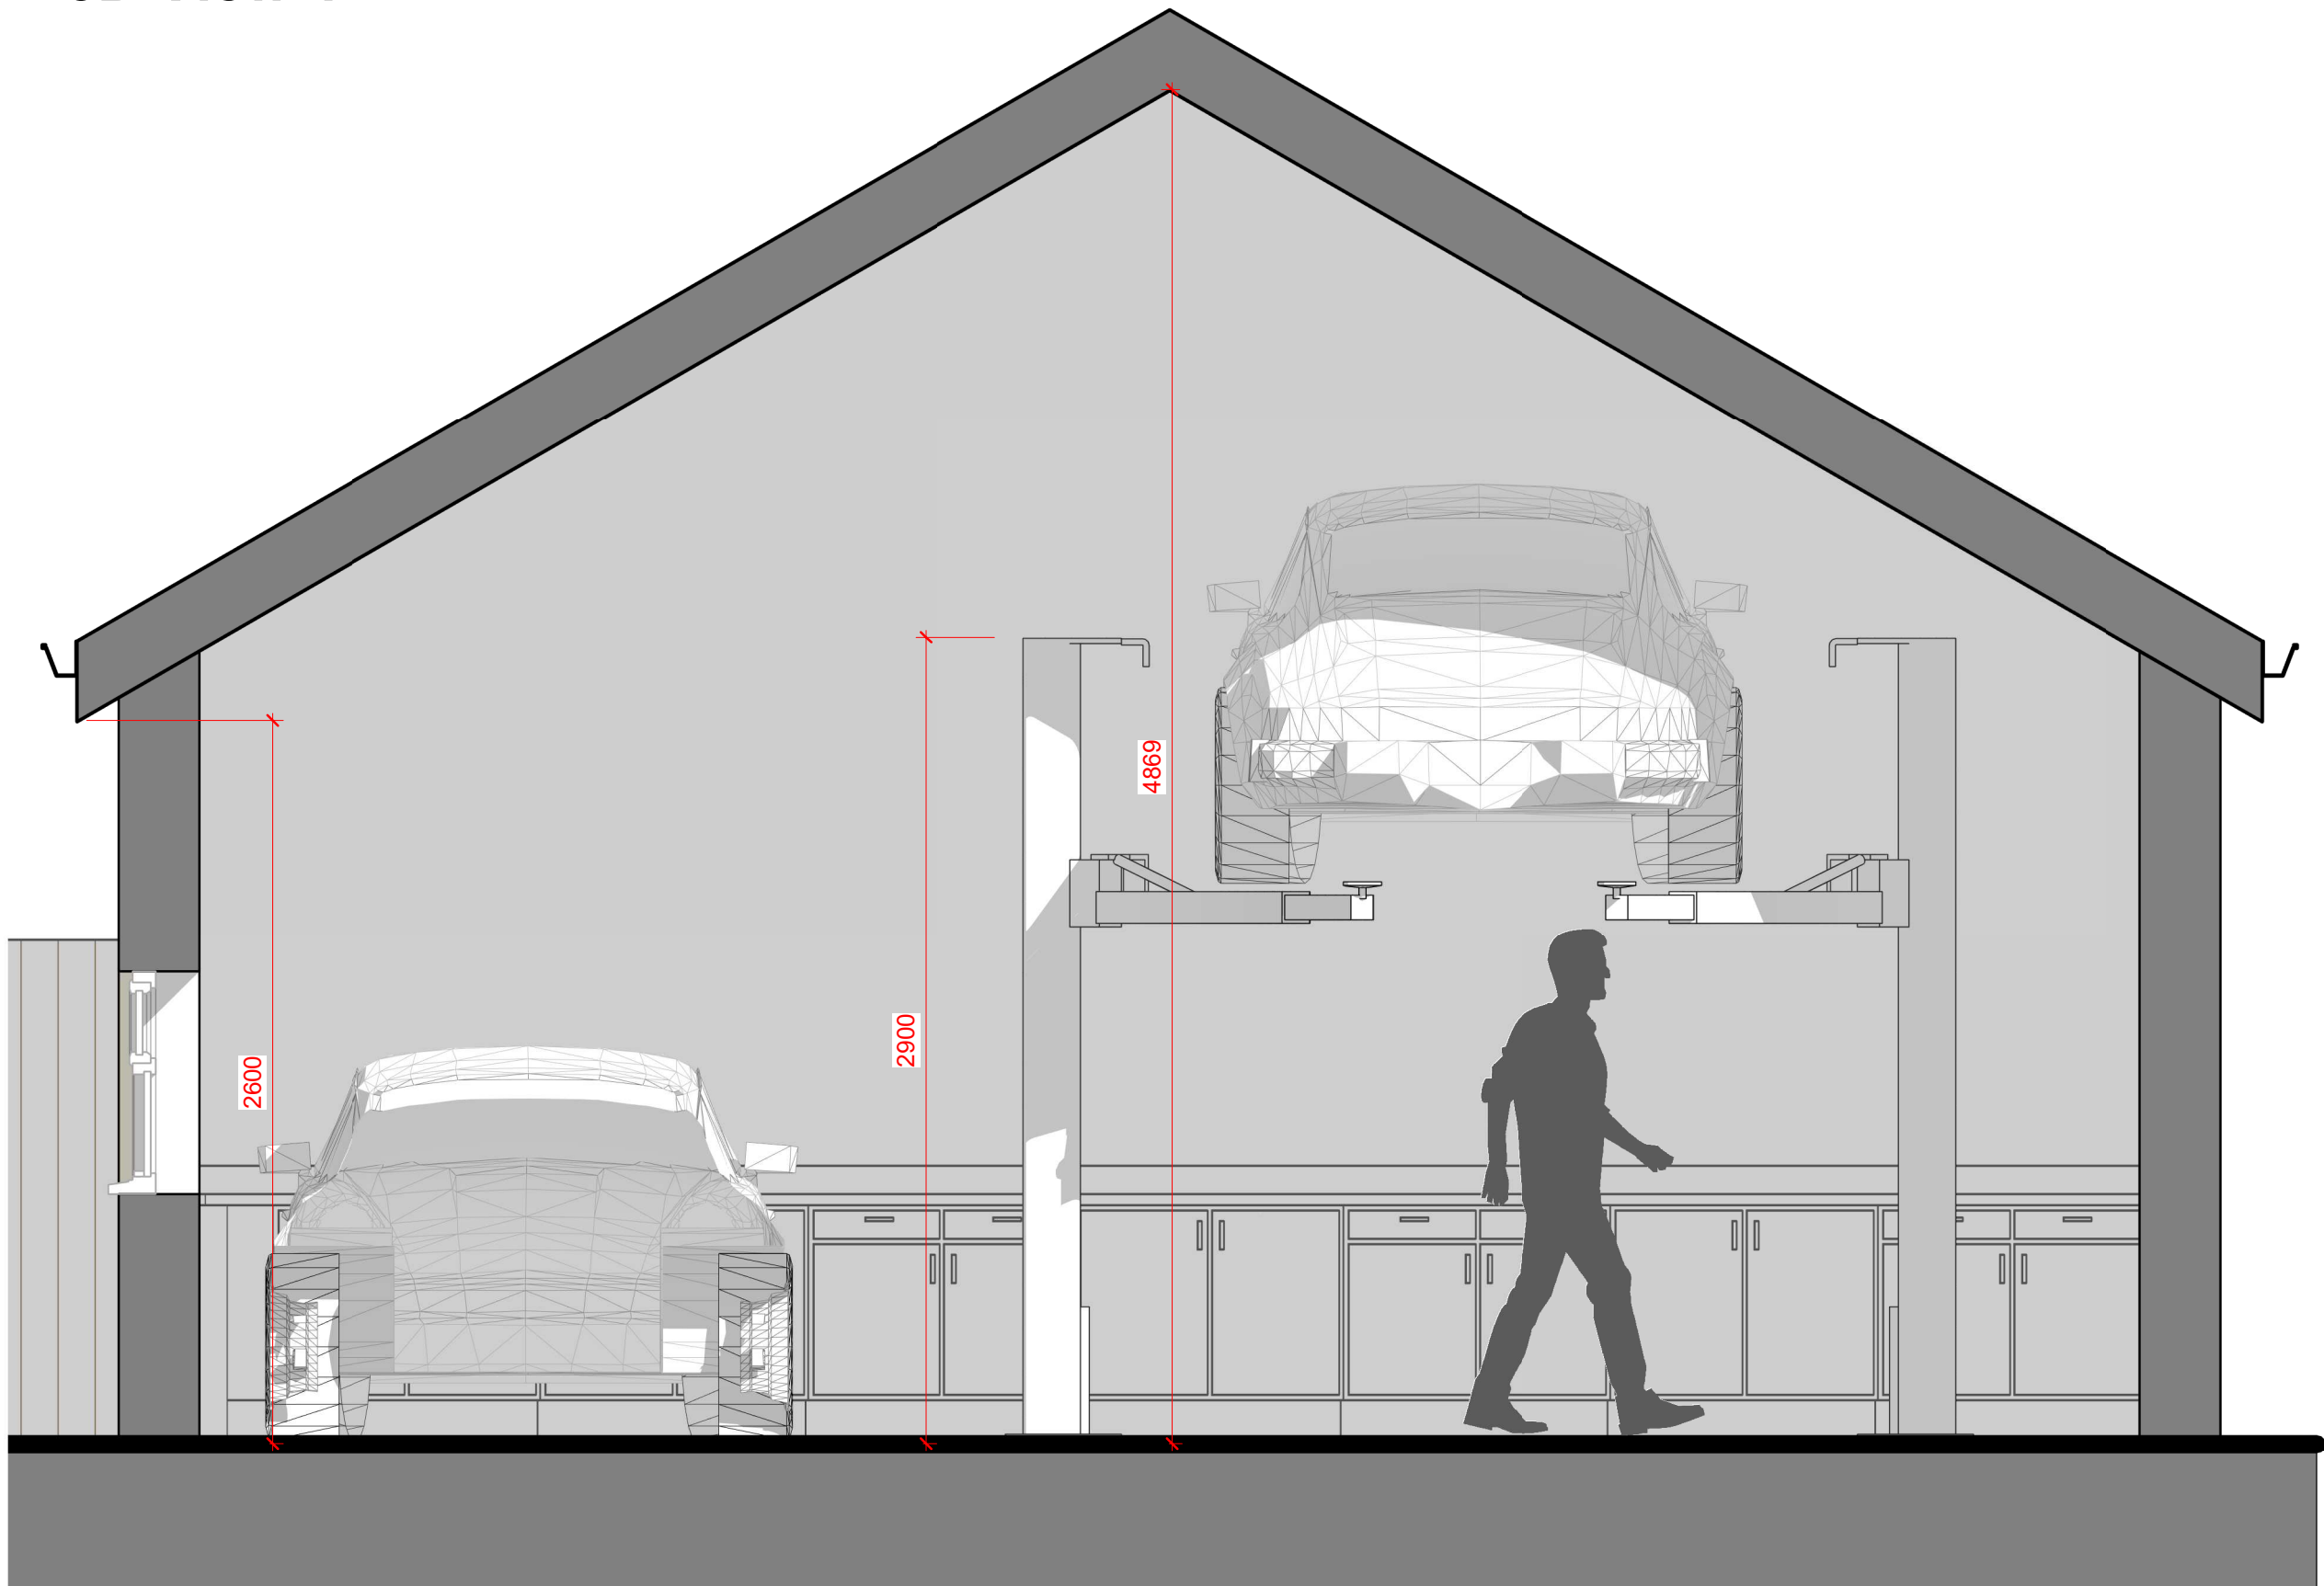

Section A-A

1 : 25

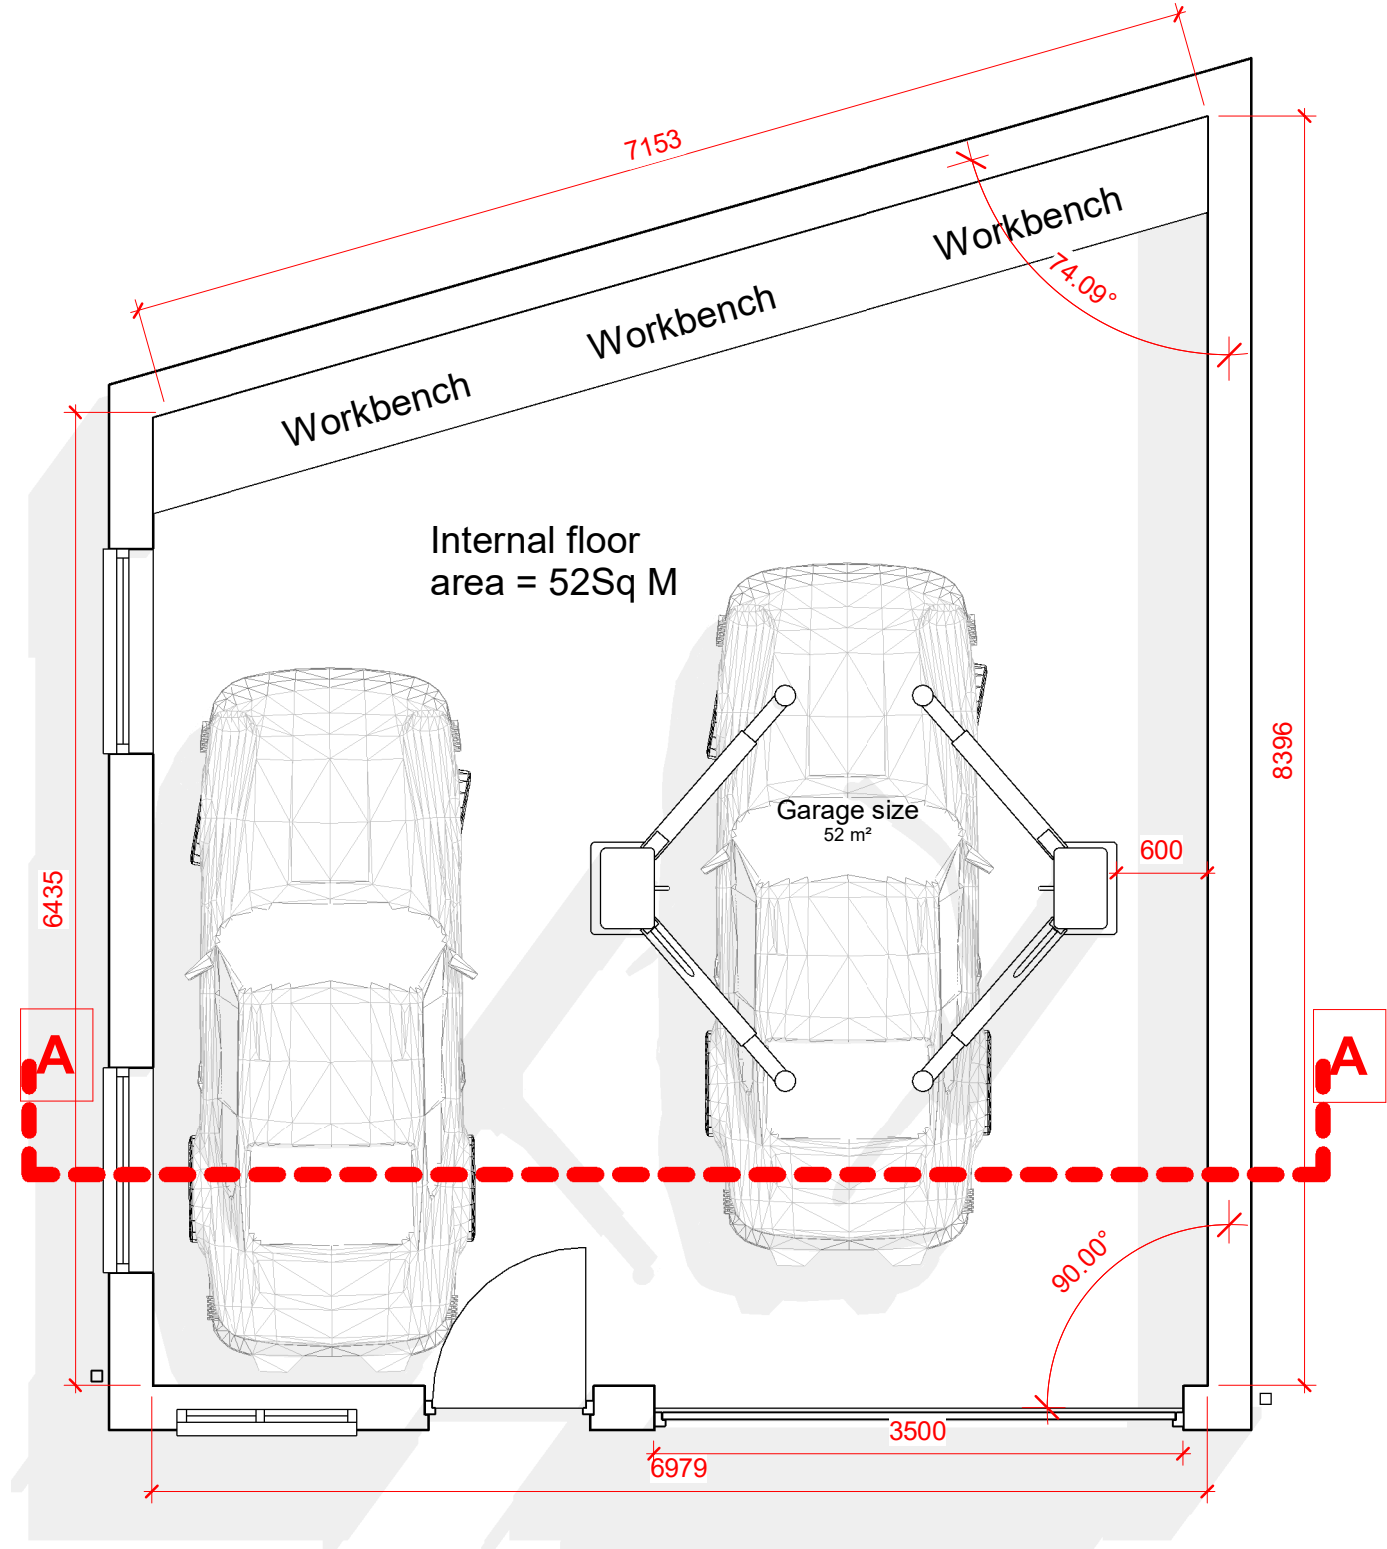

GF Plan

1 : 50



Notes:

The Designs and all information given in the drawing are copyright of MK 1 Architecture and may not be used, amended, copied or reproduced for any purpose.

The drawing is to be used solely for the intended purpose. The Author accepts no liability or responsibility for any errors or omissions arising throughout misuse.

Contractors must check all dimensions on site; Only figured dimensions are to be worked from. Take site dimensions for all fabrication work and refer all discrepancies for clarification or instruction before works are carried out.

Rev	Description	Date
A	Client amendments	15/12/2021
B	Client amendments	26/12/2021



MK 1 Architecture
1 Moorside Lane
Holbrook
DE56 0TW
Tel: 07946576793

PROJECT
**15 Crossfield Ave,
Knypersley, ST8 7AG**

TITLE
**Proposed GF Plan,
Section and 3D View**

CLIENT
Mr P. Cavanagh

DRAWN BY JSM	CHECKED BY SJB	DATE 15/12/2021
SCALE (@ A1) As indicated	PROJECT NUMBER J21-11-114	
DRAWING NUMBER J21-11-115		REV B