


APP REF HNT/2022/0003

conservatory For THE ATTENTION OF MRS L JACKSON

3.6mfs x 3.6mts

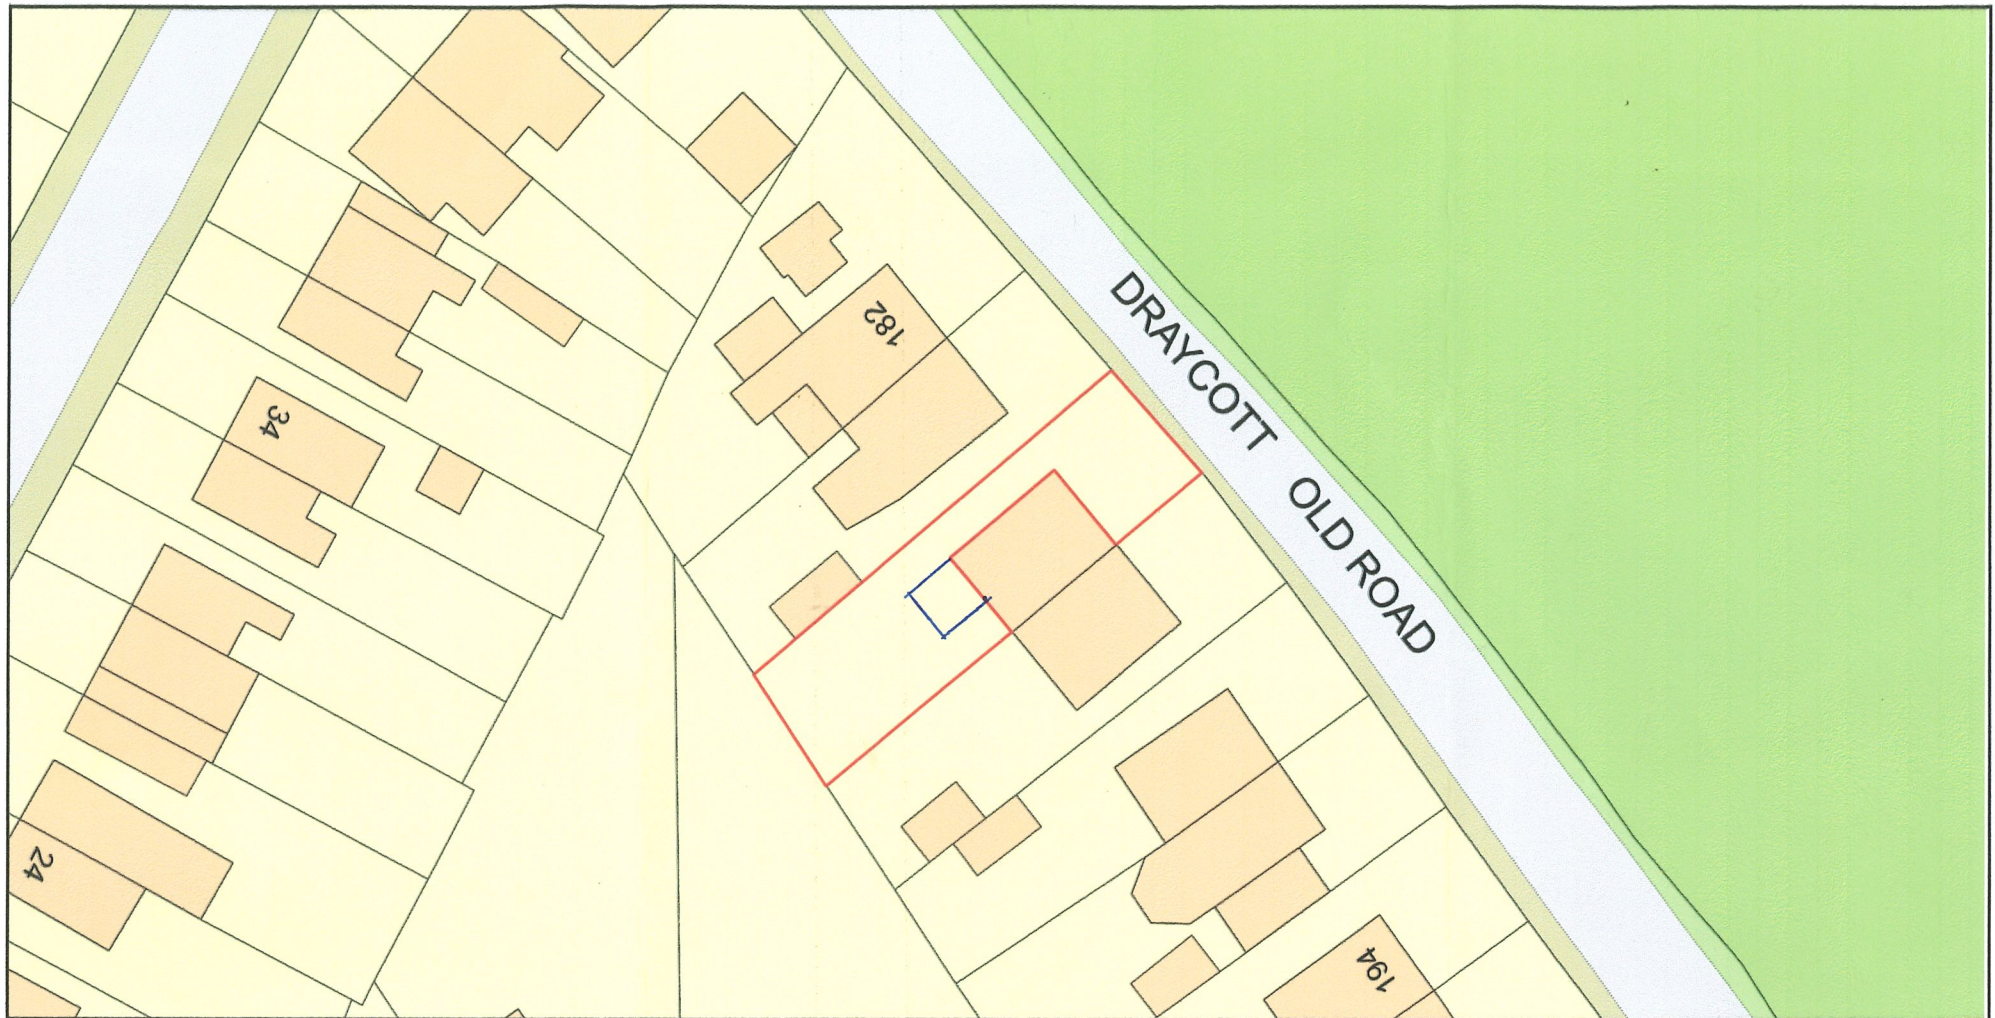

0 20
Metres



Plan Produced for: clifford whalley

Date Produced: 20 Jan 2022

Plan Reference Number: TQRQM22020110934381

Scale: 1:500 @ A4

© Crown copyright and database rights 2021 OS 100042766

