




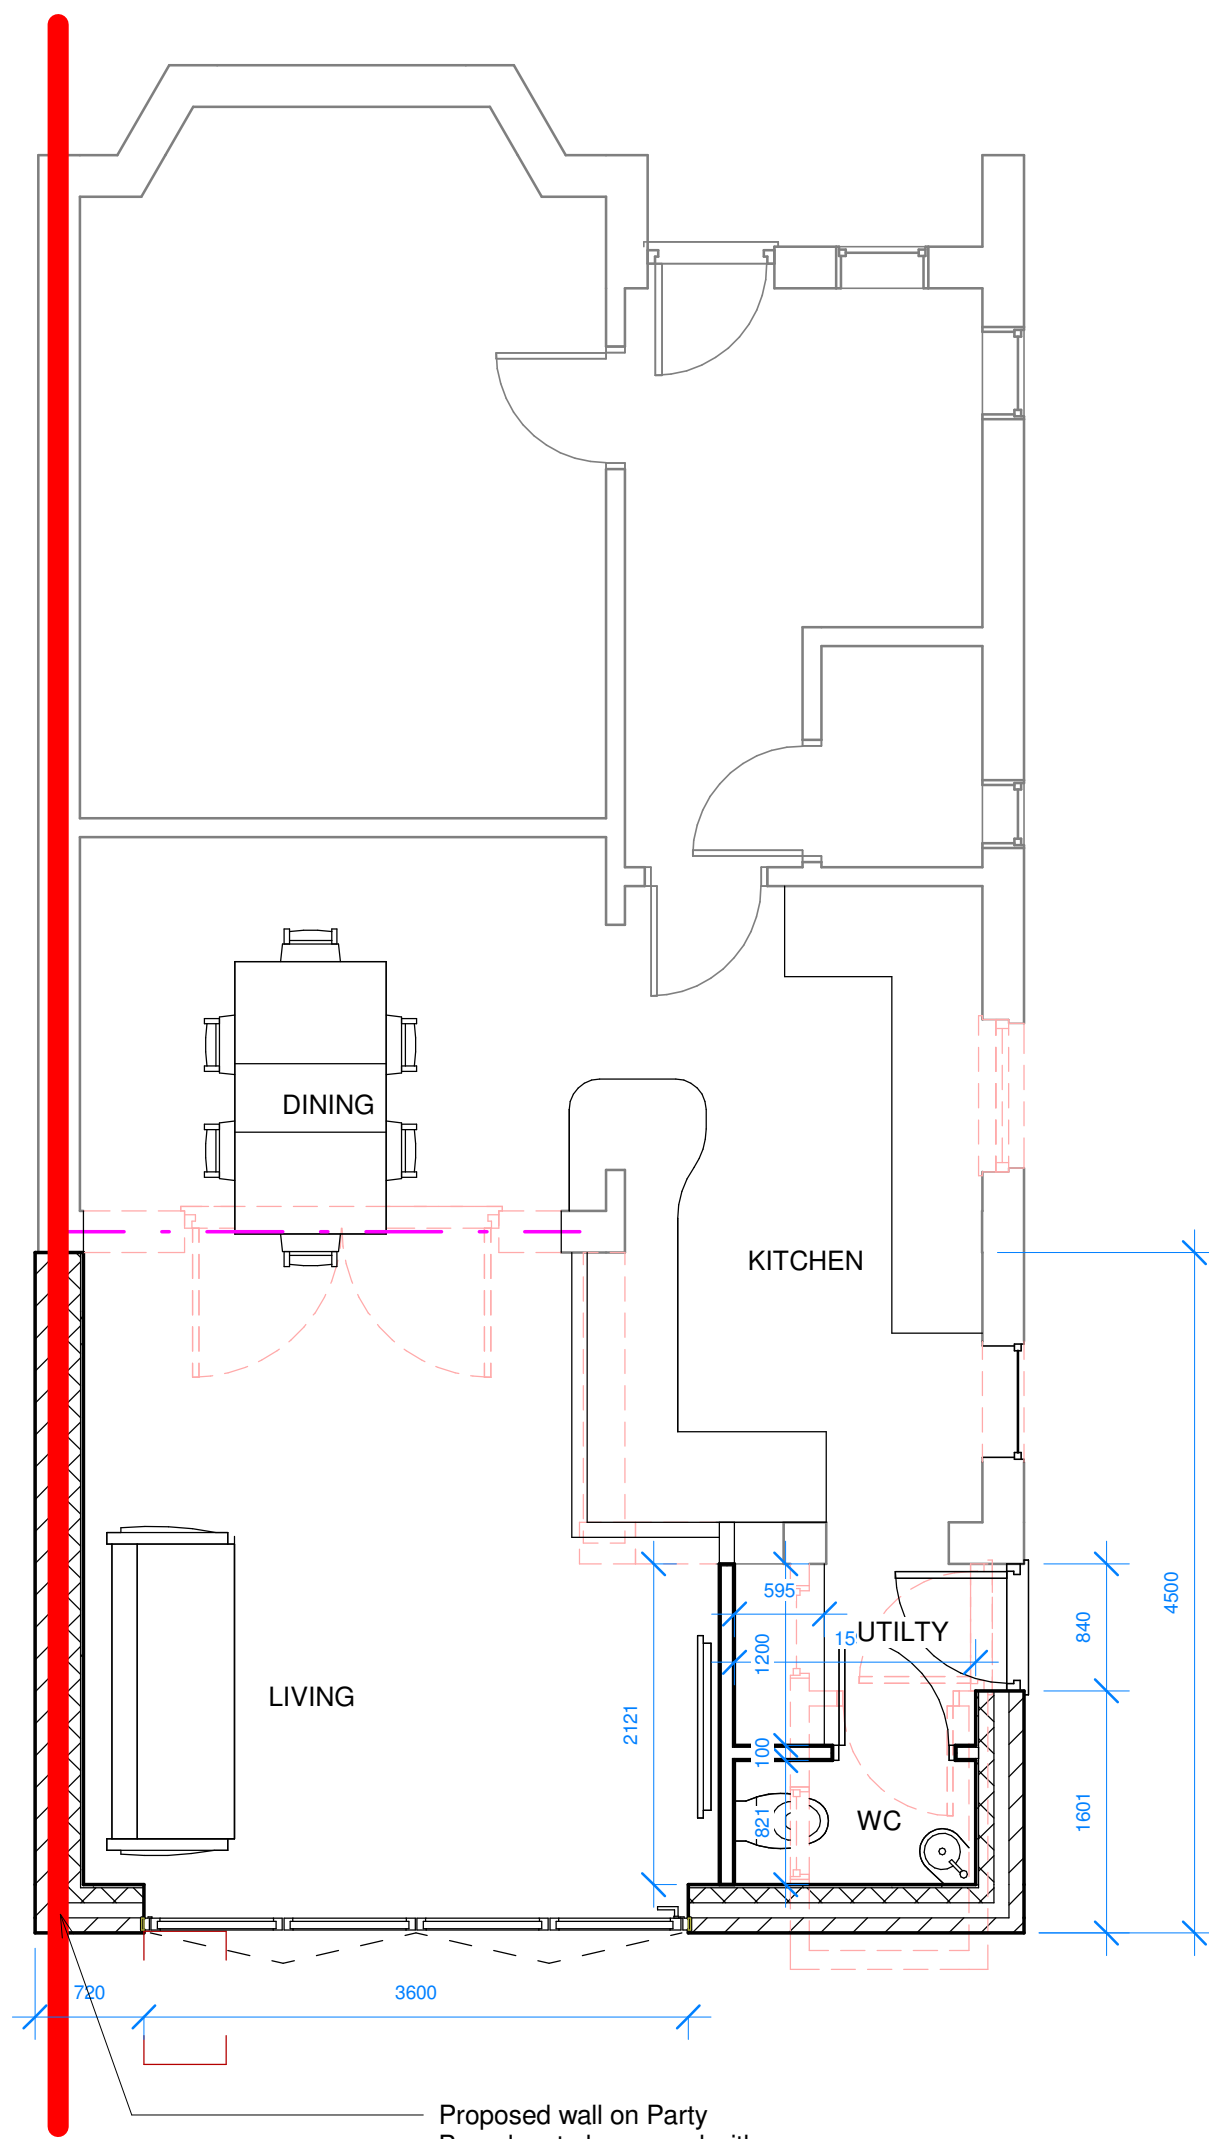

6 GFL Proposed
1 : 50

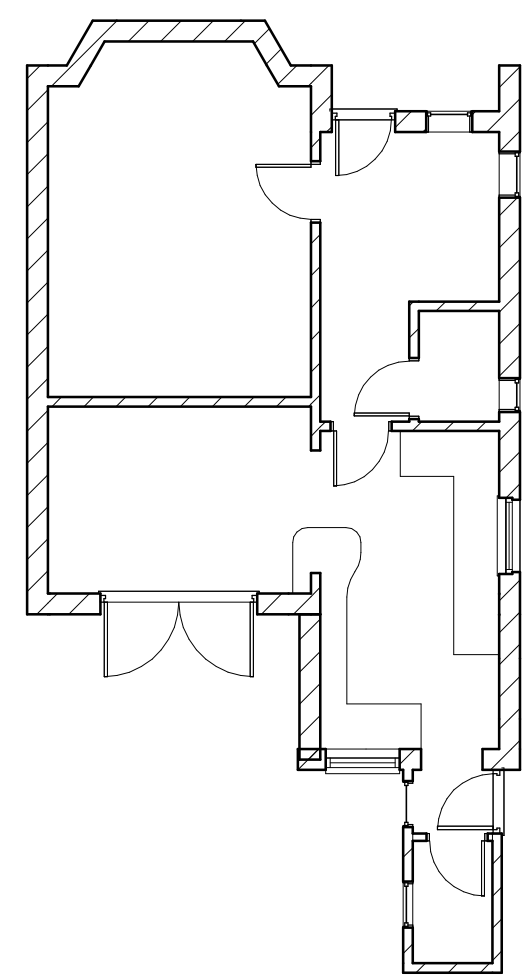

1 GFL Existing
1 : 100

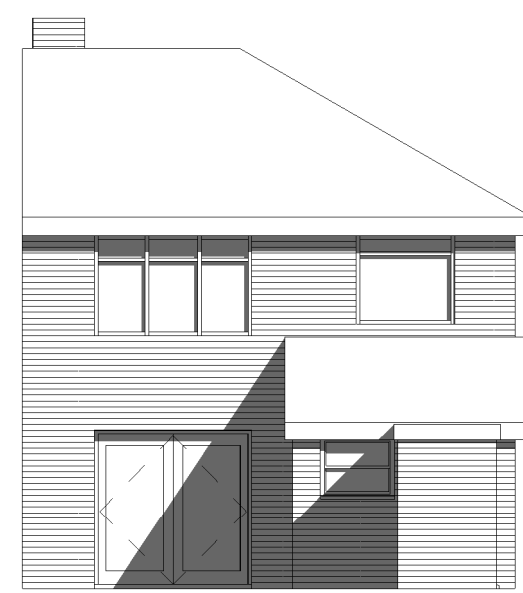


2 Rear Existing
1 : 100




7 Rear Proposed
1 : 50




3 Side Existing
1 : 100

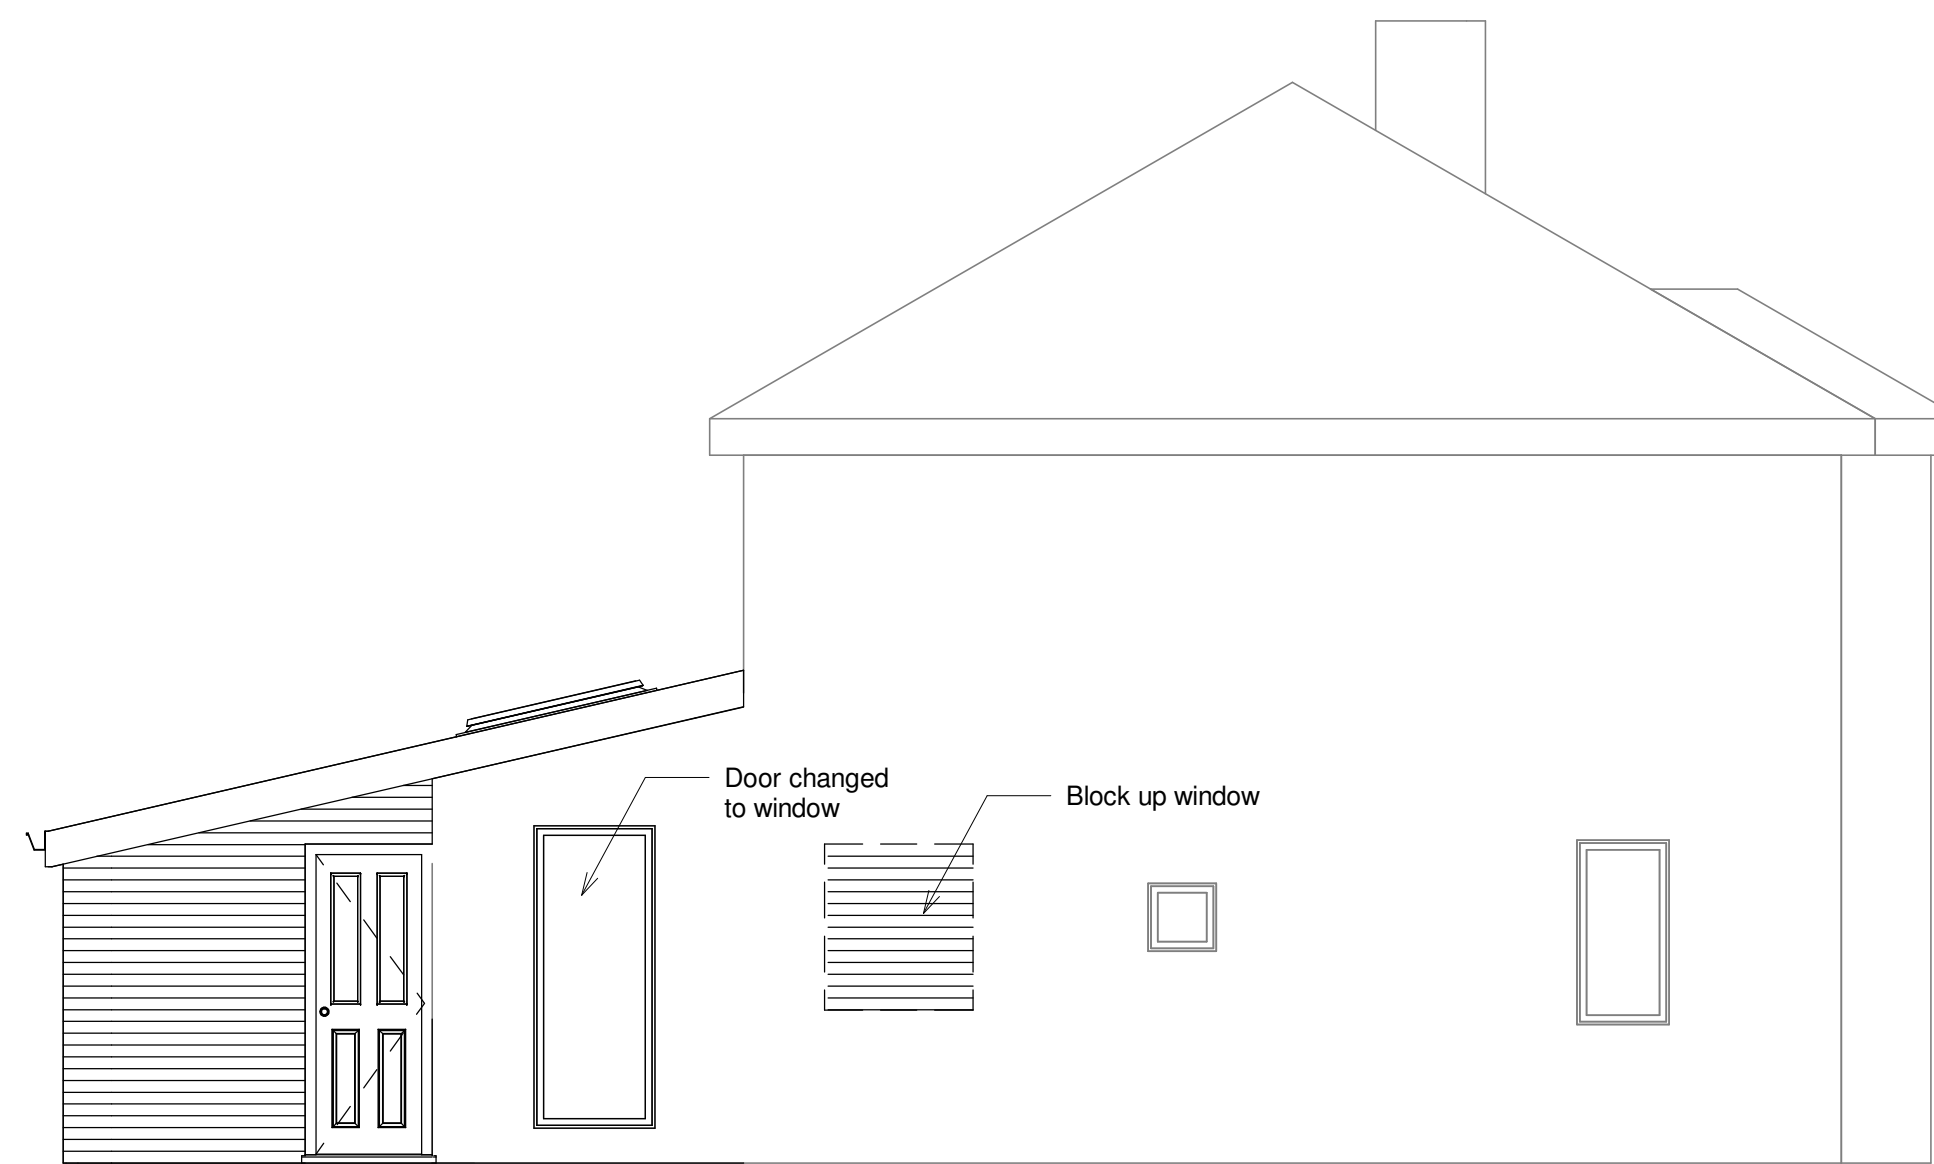


8 Side Proposed
1 : 50

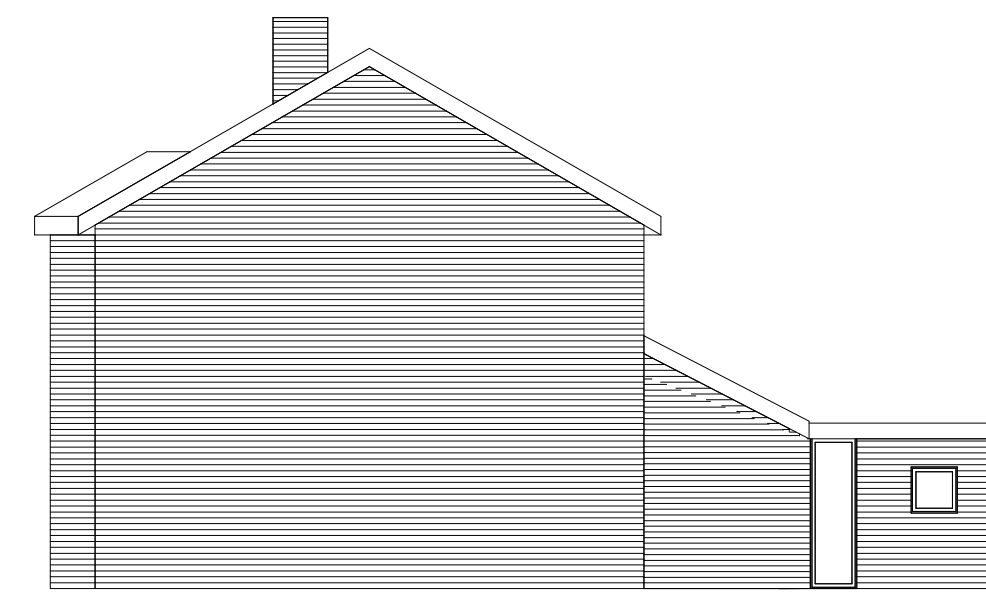

4 Party Wall Existing
1 : 100

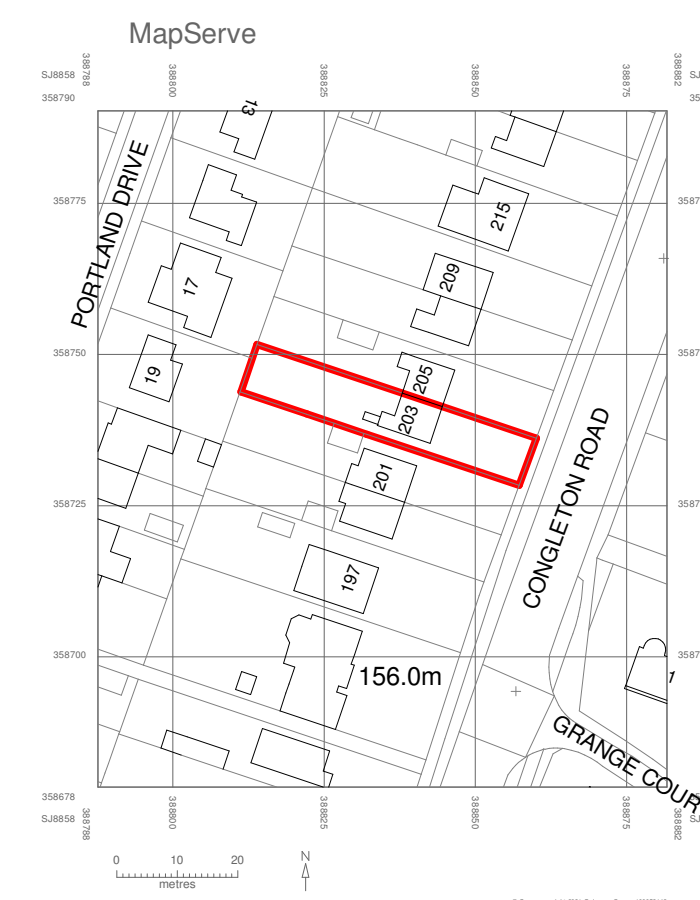


11 Location.
1 : 1250

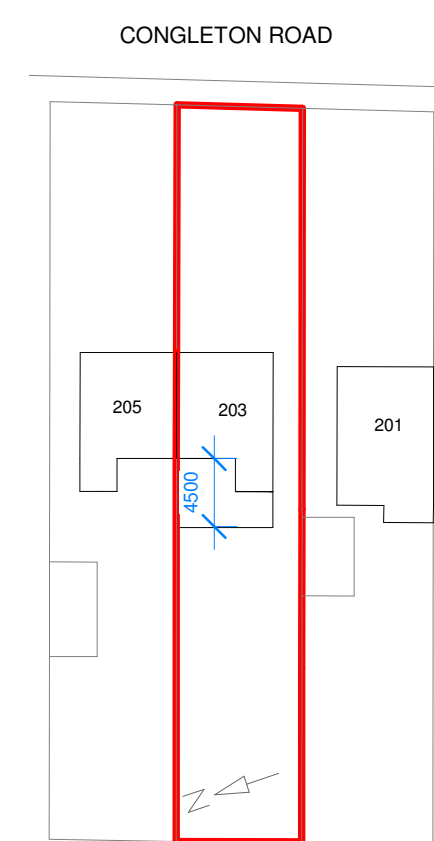

12 SITE.
1 : 500




13 Front Existing
1 : 100

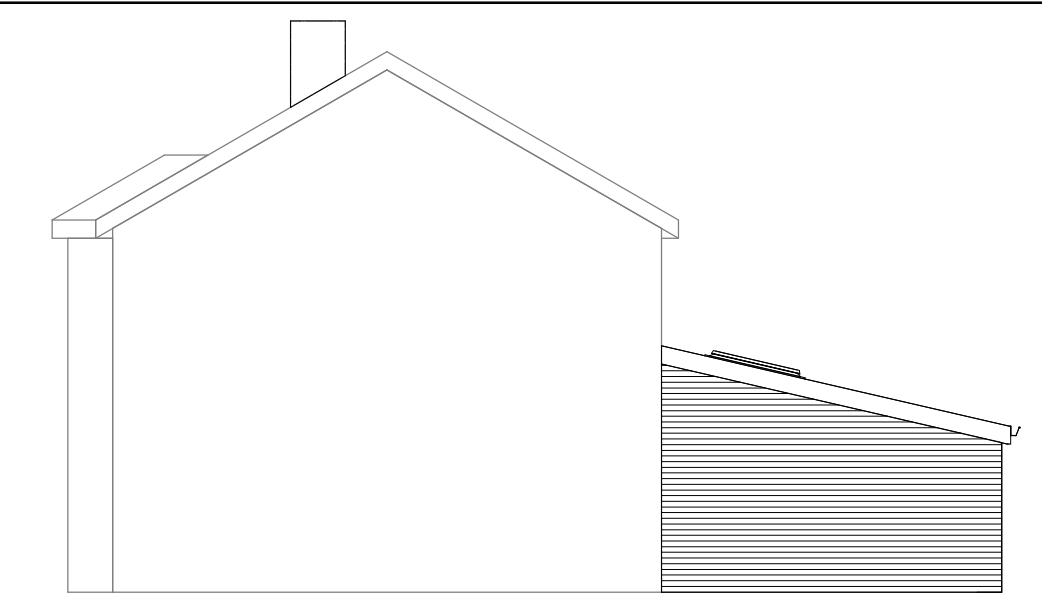


10 Party Wall Proposed
1 : 100



14 Front Proposed
1 : 100

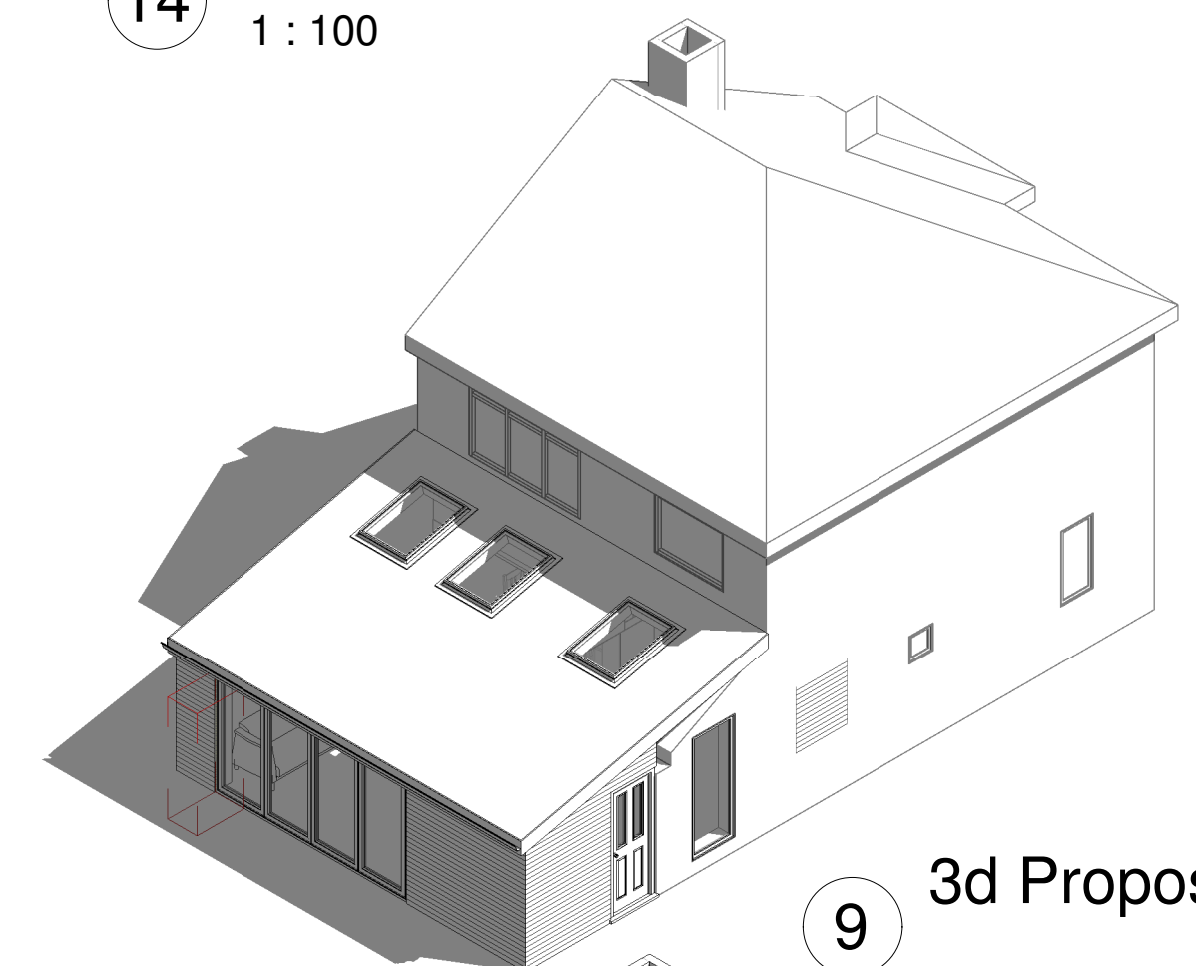

9 3d Proposed

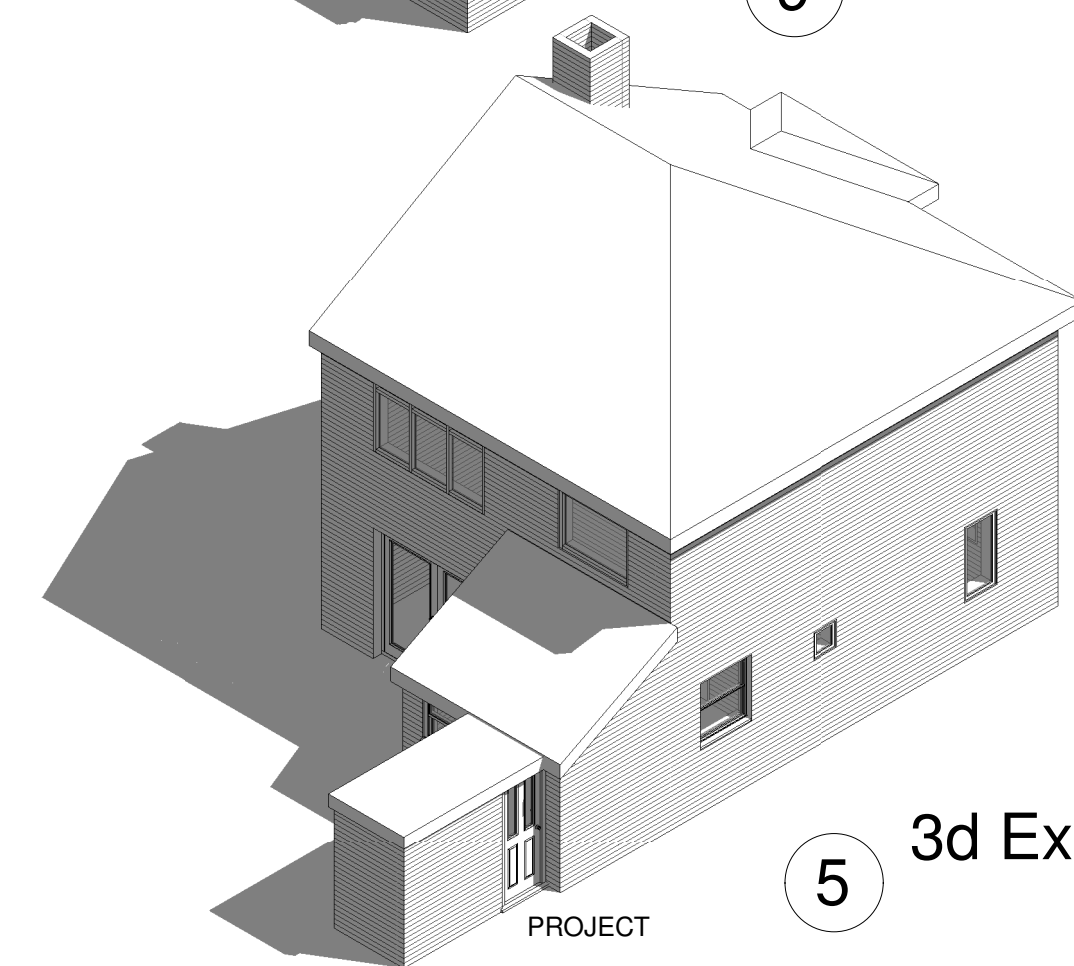

5 3d Existing

Single Storey Rear Extension

TITLE

Existing and Proposed

CLIENT

JUKES - 203 Congleton Road Biddulph
Staffordshire ST8 6QW

DRAWN BY

Author

CHECKED BY

Checker

DATE

27-12-21

SCALE (@ A1)

As indicated

PROJECT NUMBER

MJC-JUKE-21

DRAWING NUMBER

A101

REV