


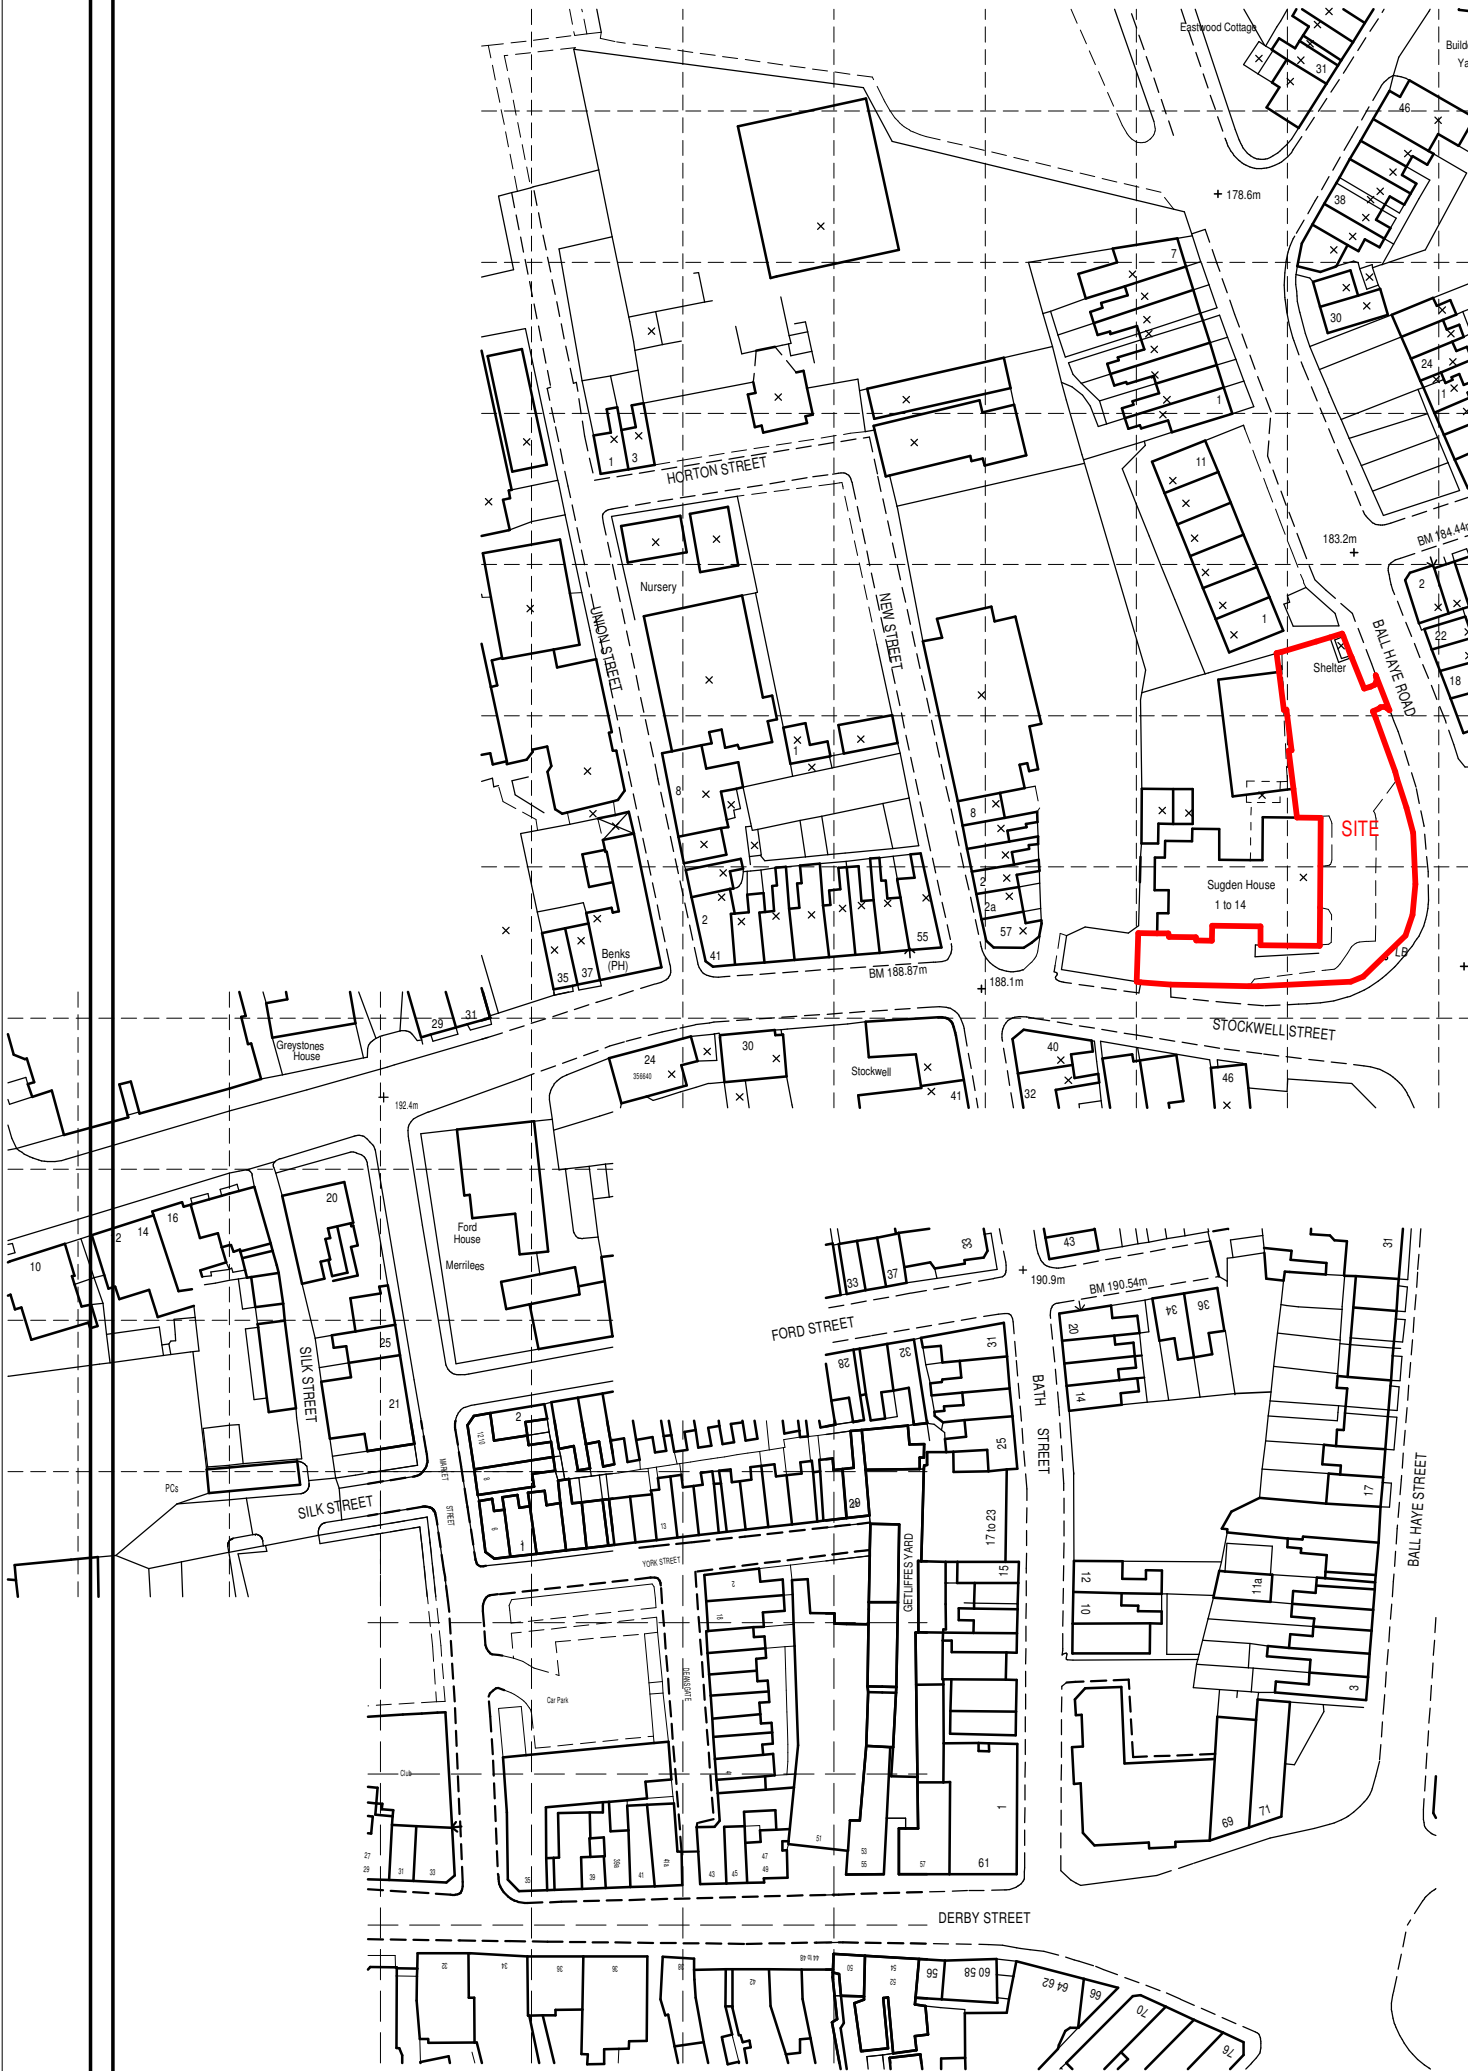
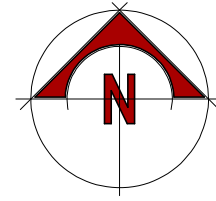


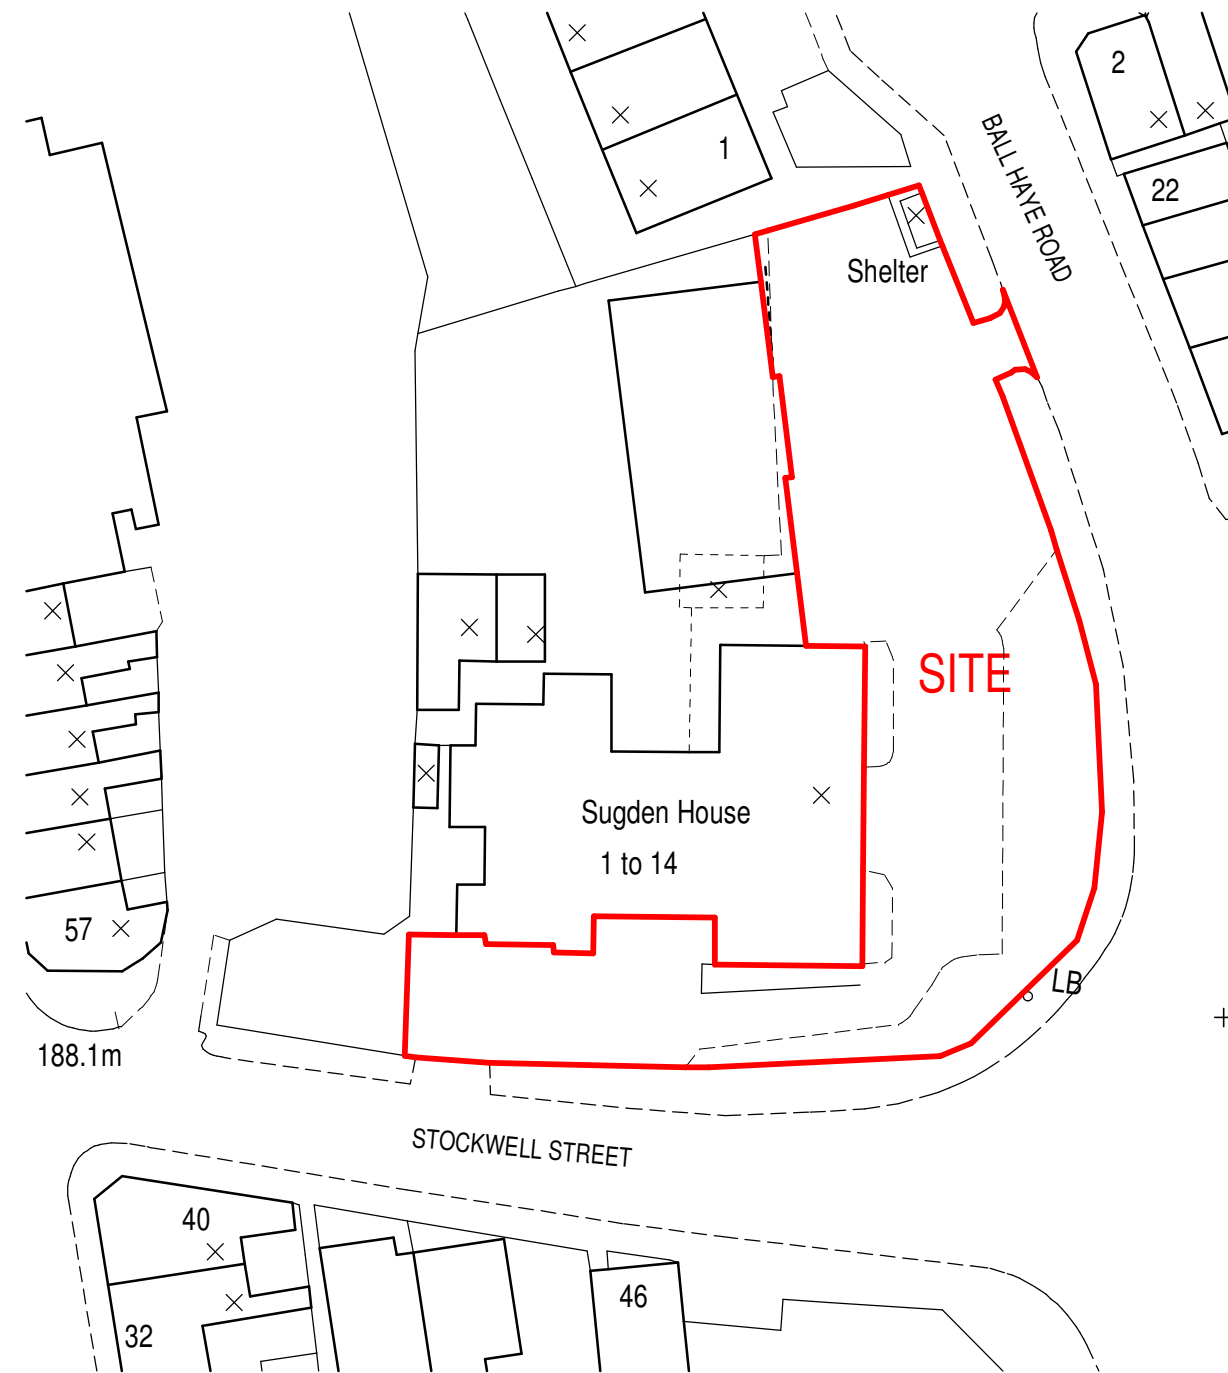

LOCATION PLAN

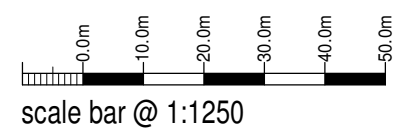

BLOCK PLAN

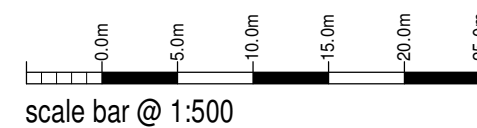

© Crown Copyright 2007. All rights reserved.
Licence number 100020449

Sugden House Management Ltd

Proposed Alterations to Boundary
Treatment at Sugden House
Stockwell Street
Leek
ST13 6DH

Planning Proposal
Location + Block Plan

Date	Sheet	Scale
November 2019	A2	1:1250 + 1:500
Org No.	Rev.	Drawn
2019-2456-05	A	NAW

A - 21/01/2022 - PLAN UPDATED FOR PLANNING SUBMISSION



10 Cawdry Buildings, Fountain Street, Leek. ST13 6JP
Telephone: 01538 386002
E-mail: info@sammonsltd.co.uk
Web: www.sammonsltd.co.uk

This drawing is copyright.
All dimensions must be checked prior to commencement.