
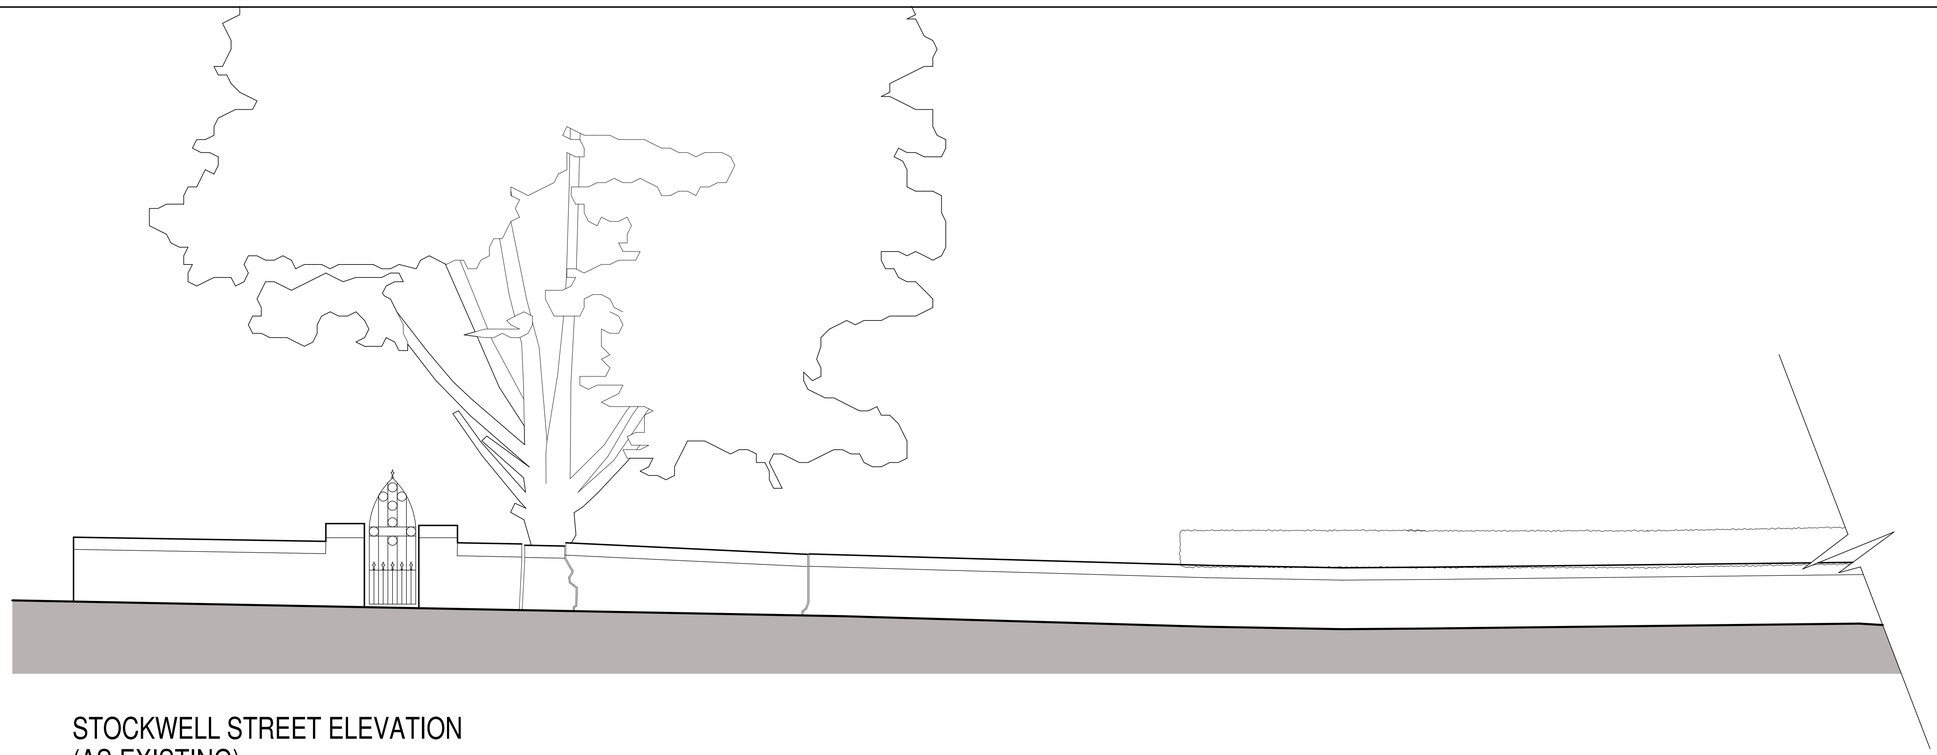


STOCKWELL STREET ELEVATION
(AS EXISTING)

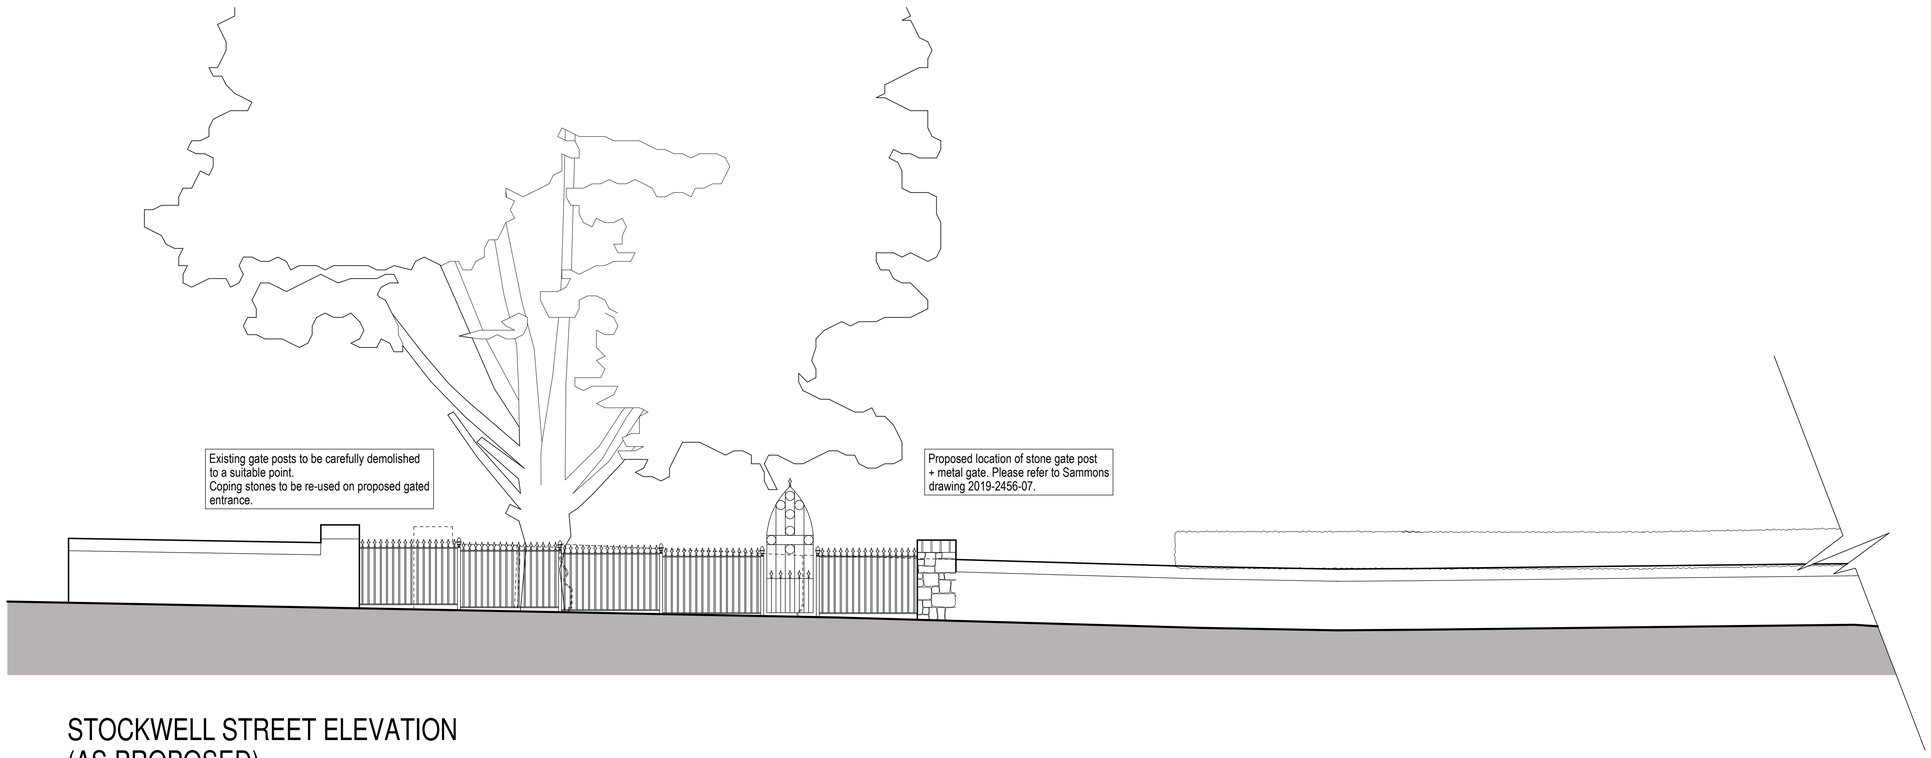

STOCKWELL STREET ELEVATION
(AS PROPOSED)

0.0m 1.0m 2.0m 3.0m
scale bar @ 1:50

Sugden House Management Ltd

Proposed Alterations to Boundary Treatment at Sugden House
Stockwell Street
Leek
ST13 6DH
Planning Proposal
Stockwell Street Elevation

Date	Sheet	Scale
December 2019	A1	1:50
Drg.No.	Rev.	Drawn
2019-2456-06	A	NAW

A - 21/01/2022 - PLAN UPDATED FOR PLANNING SUBMISSION

SAMMONS Architectural LIMITED
Chartered Institute of Architectural Technologists Registered Practice
10 Cawdry Buildings, Fountain Street, Leek. ST13 6JP
Telephone: 01538 386002
E-mail: info@sammonsltd.co.uk
Web: www.sammonsltd.co.uk

This drawing is copyright.
All dimensions must be checked prior to commencement.