




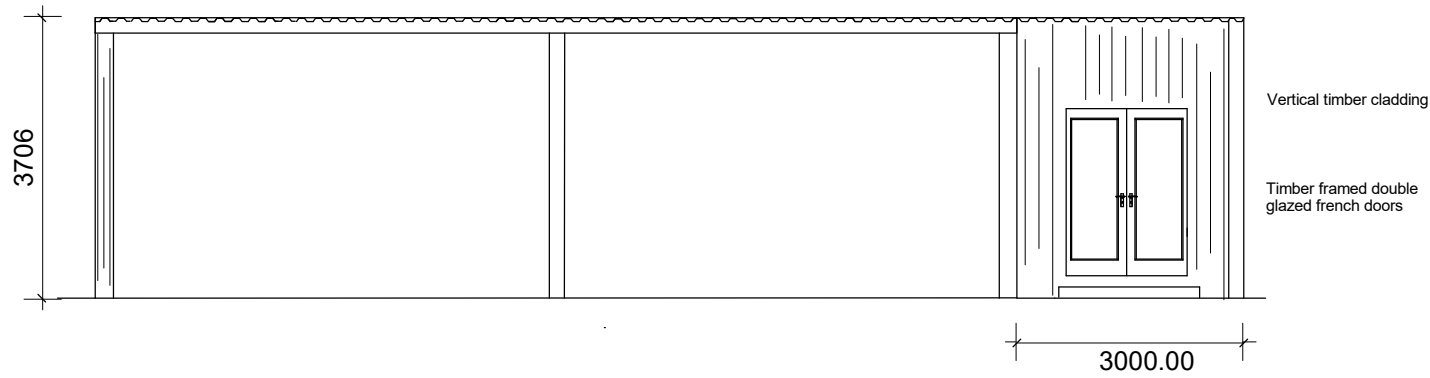


PROPOSED FRONT NORTH EAST ELEVATION

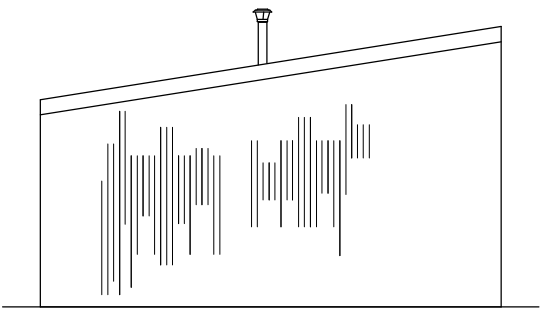


PROPOSED SIDE SOUTH EAST ELEVATION

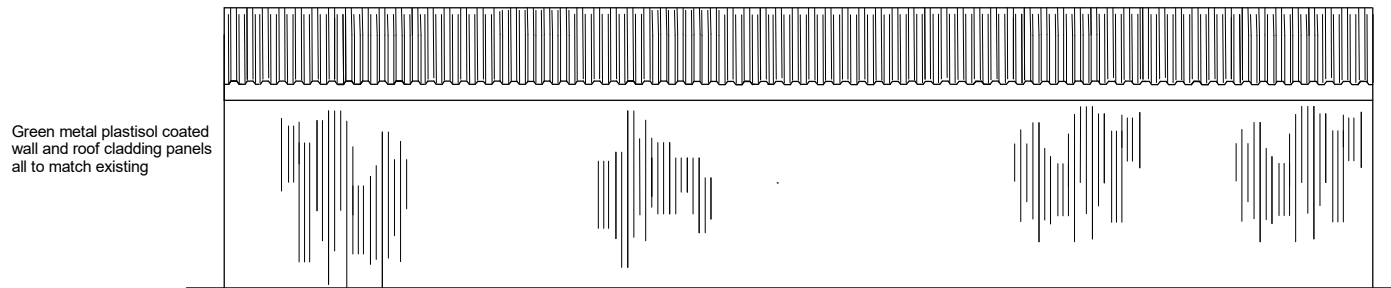


PROPOSED REAR SOUTH WEST ELEVATION

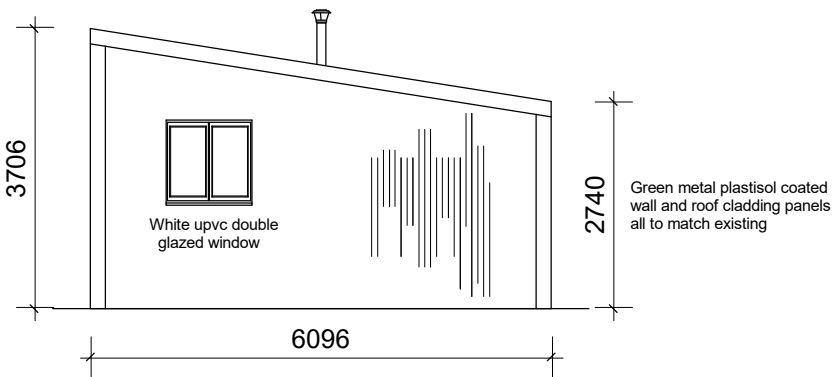


PROPOSED SIDE NORTH WEST ELEVATION

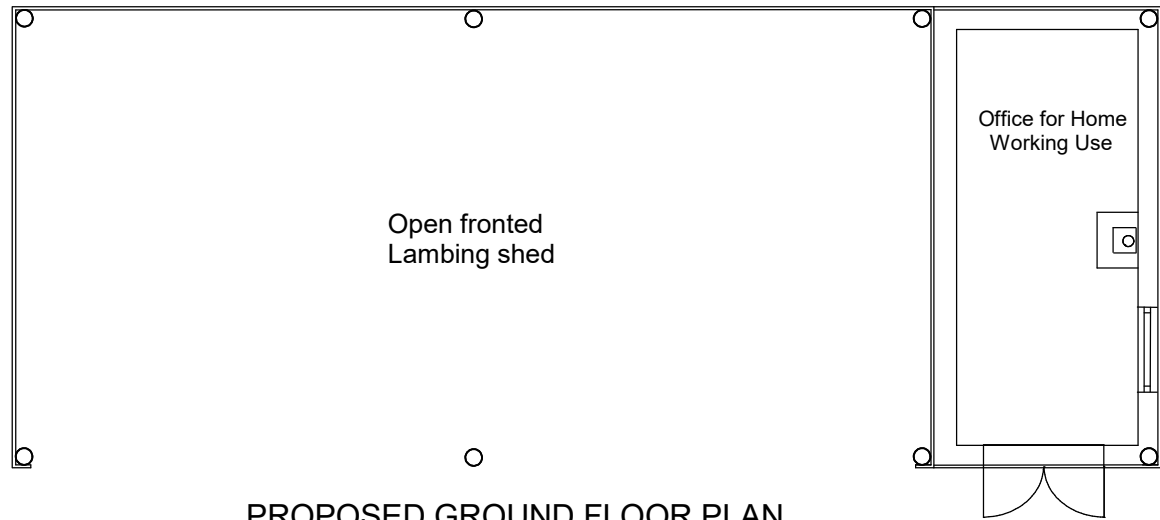

PROPOSED GROUND FLOOR PLAN

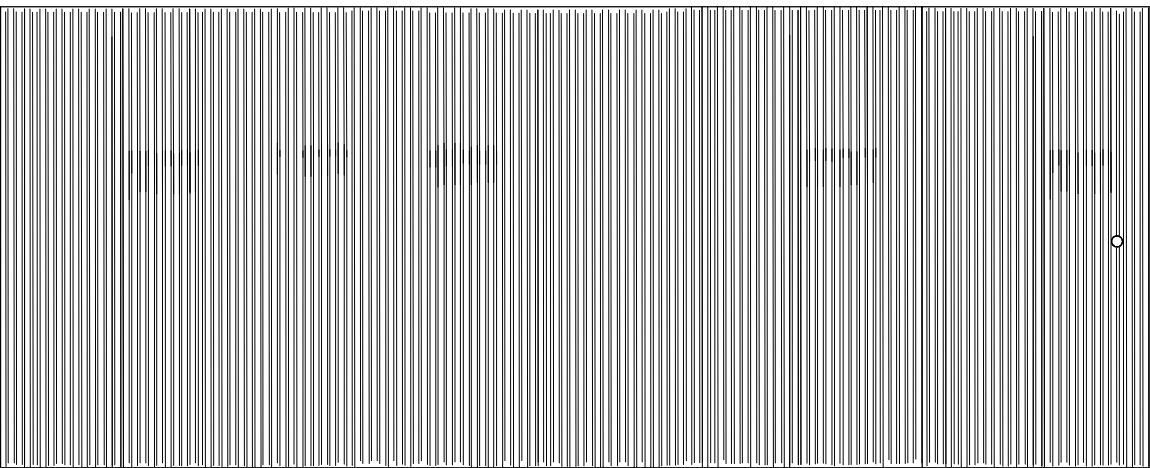

PROPOSED ROOF PLAN

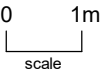

JULIA ALLEN BUILDING DESIGN		
THE FOLD, SNELSTON, ASHBOURNE, DERBYSHIRE, DE6 2EP		
TEL: 01335 324590 Email: info@ja-bd.co.uk		
RETROSPECTIVE APPLICATION FOR EXTENSION TO TIMBER FRAME LAMBING SHED FOR HOME OFFICE WORKING USE AT: UPPER MOOREND FARM, STONE LANE, CAULDON, STOKE-ON-TRENT, ST10 3EP. FOR: MR. C. RHODES	Scale:	1:100 @ A3
	Drawing:	JA
	Date:	17/01/2022
PROPOSED PLANS AND ELEVATIONS		JABD/293/007