




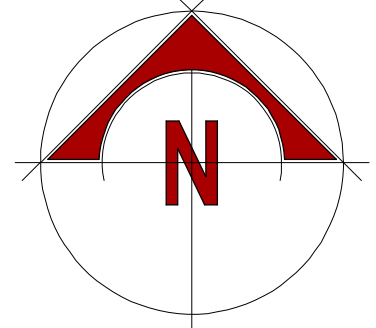

PROPOSED BLOCK PLAN

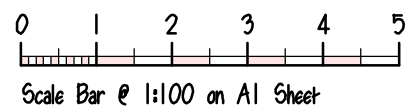

CROSS SECTION

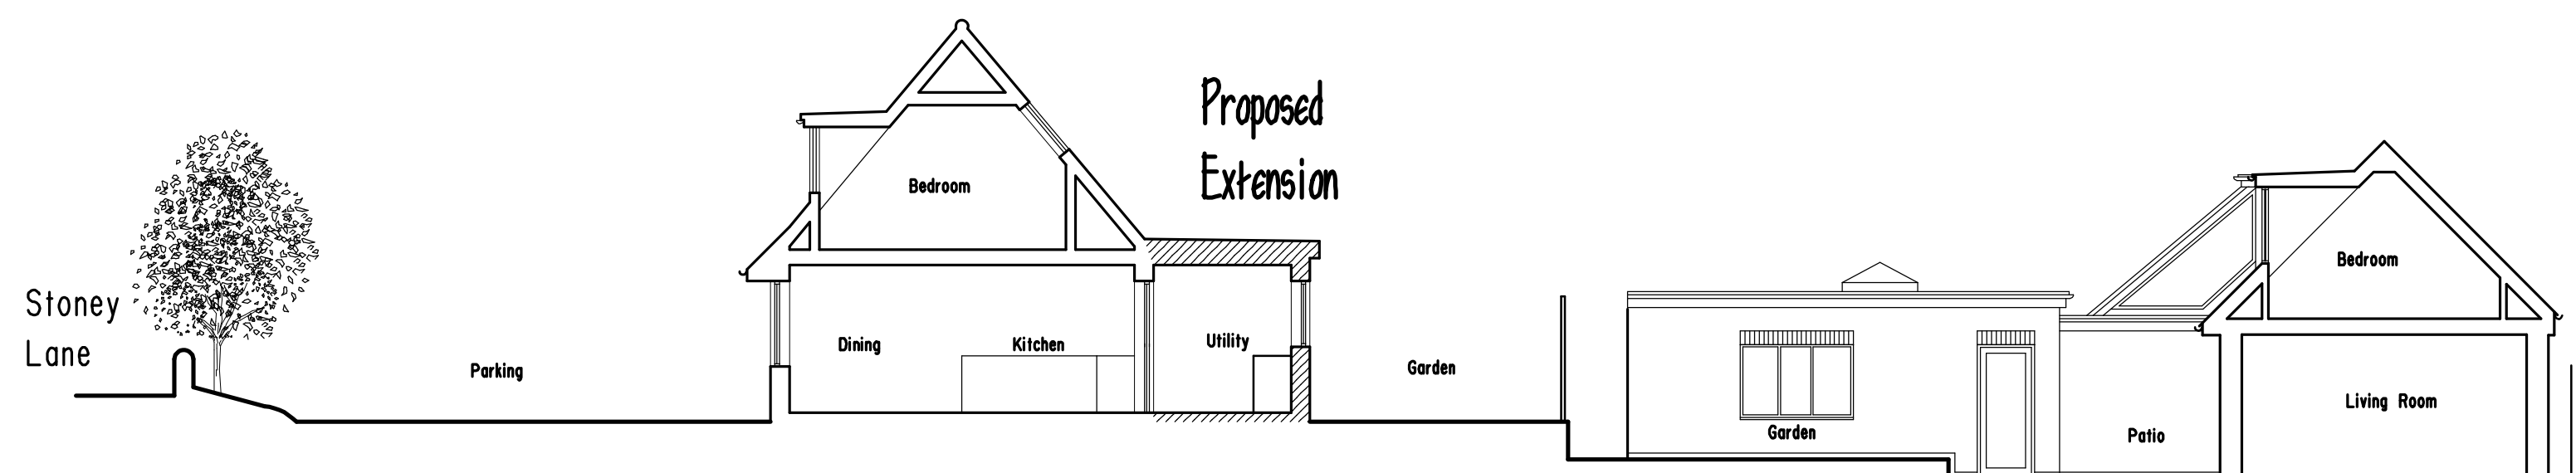

Clients are advised to clarify dimensions with the author prior to setting out and not to scale from the drawing. This drawing is copyright and should not be reproduced without the written consent of RLM ASSOCIATES.

RLM ASSOCIATES

JOB		LAUREL HOUSE, ENDON.	
CLIENT		Mr. & Mrs. OAKES.	
DRAWING		BLOCK PLAN AND CROSS SECTION -	
		REAR EXTENSION.	
DATE		SCALE	
January 2022.		1:100.	
DRWG. No.		REVISION	
RLM1071/2.			

