

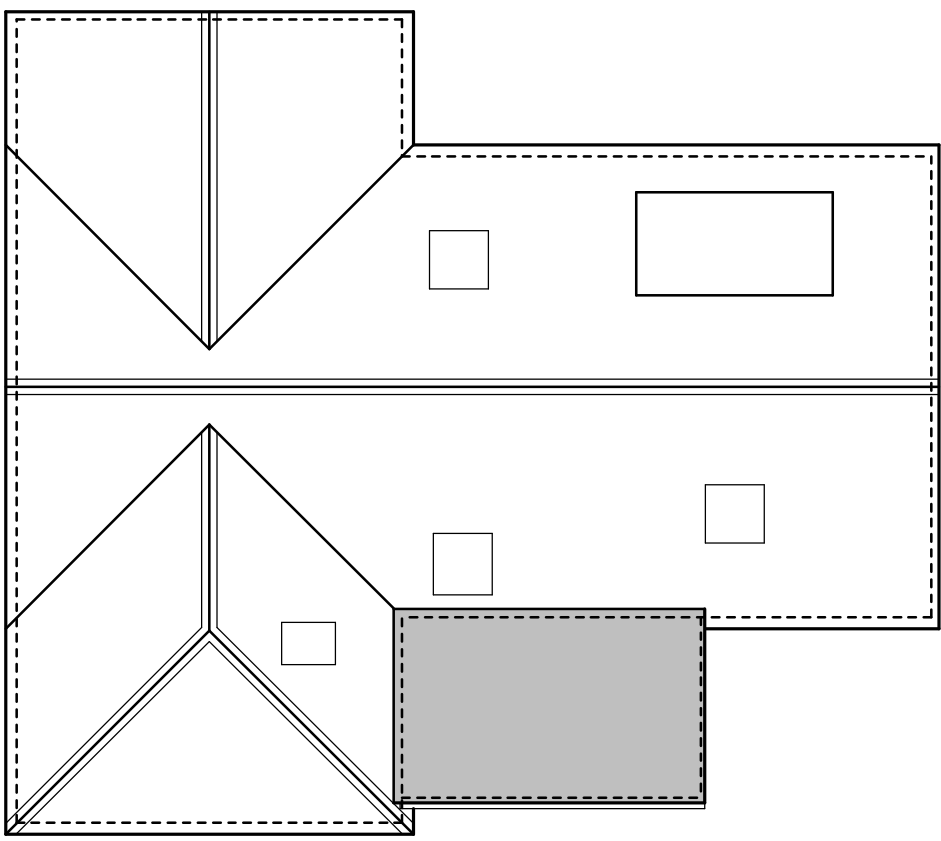


- MATERIALS:
- External walls - Off White/Grey Acrylic Render Finish
 - Rainwater Goods - To Match Existing
 - Windows and Doors - R9 Section Upvc - Anthracite Grey
 - Surrounds - Buff Coloured Stone
 - Plinth - Blue Brick
 - ROOF: Grey grp

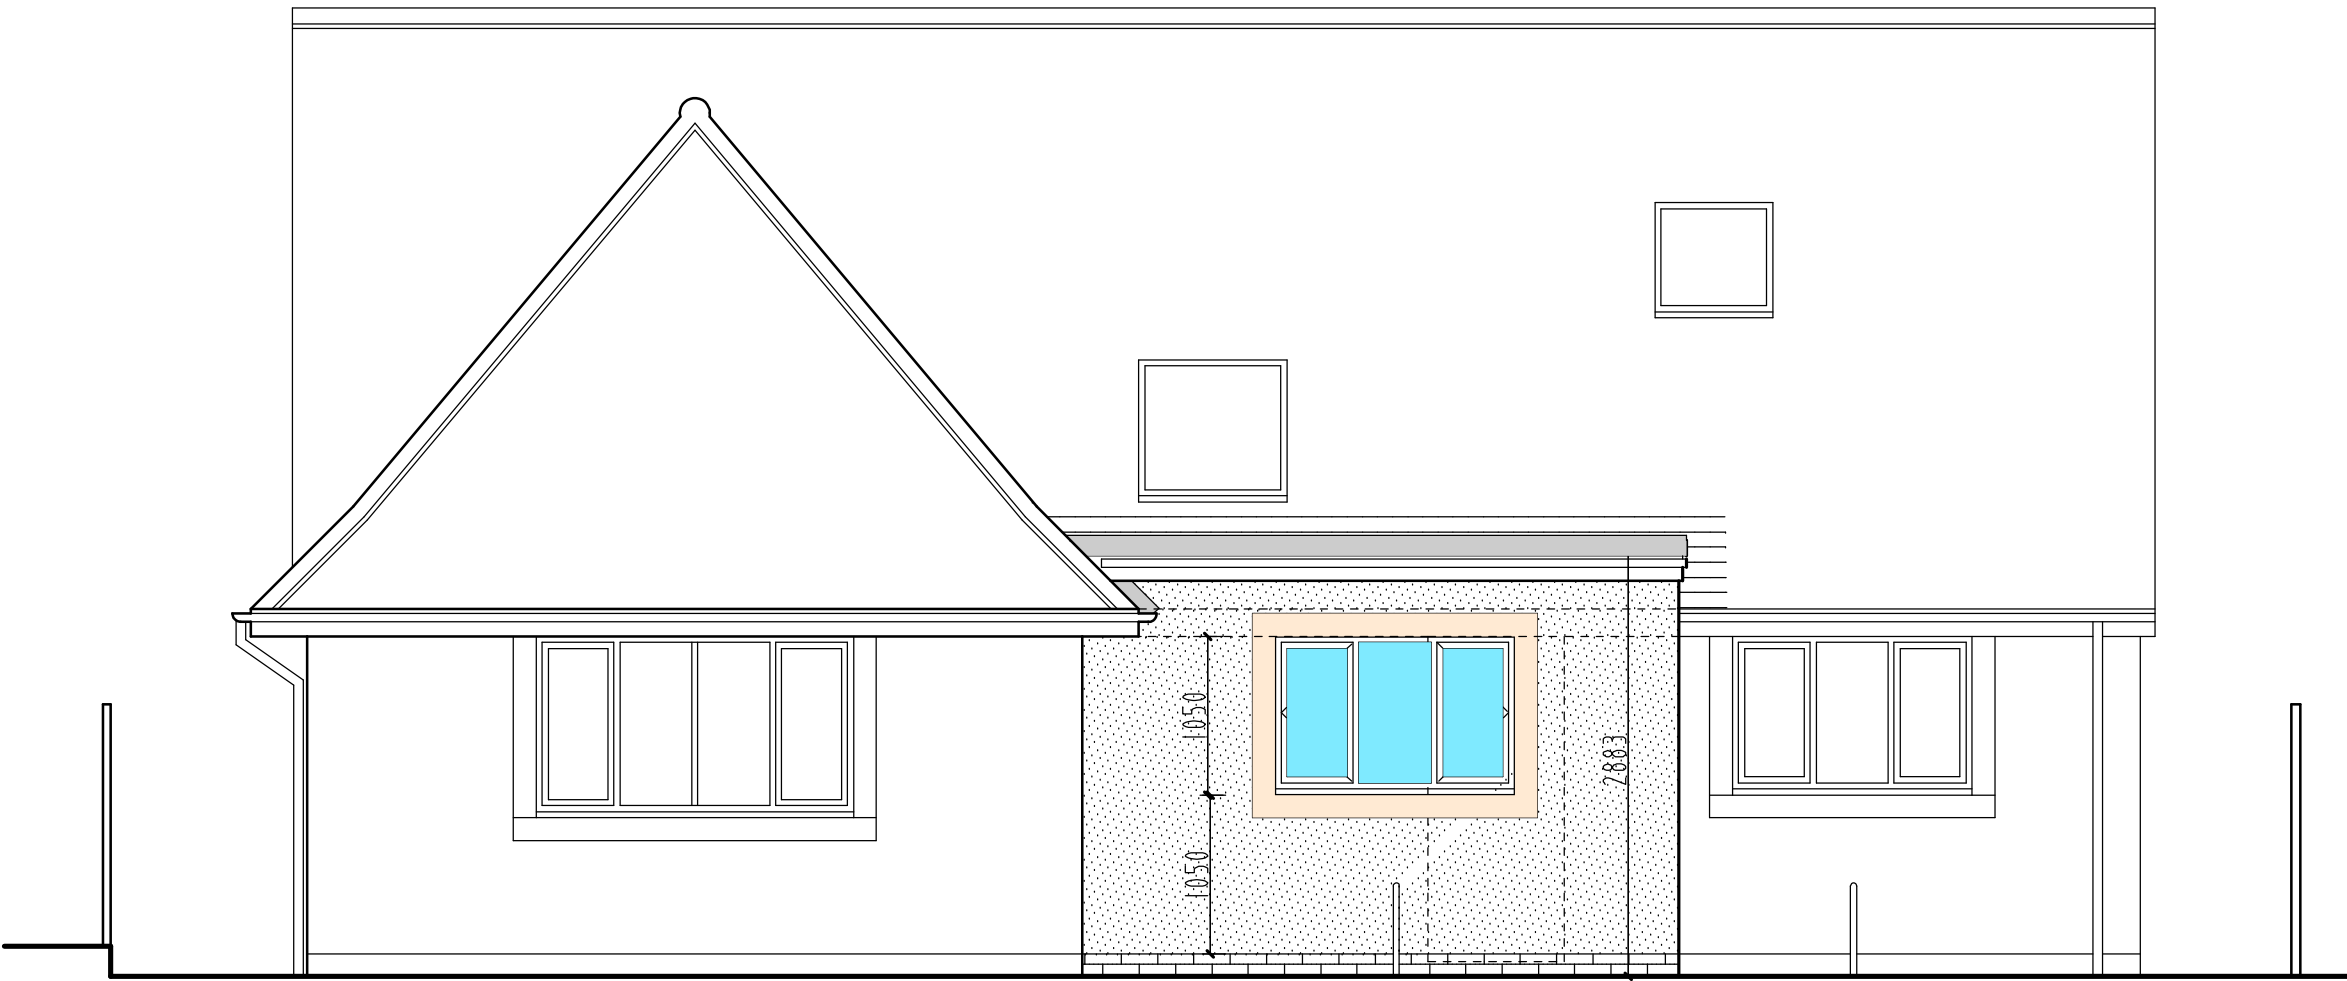


ROOF PLAN 1:100

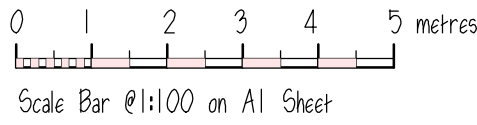

REAR ELEVATION



SIDE ELEVATION

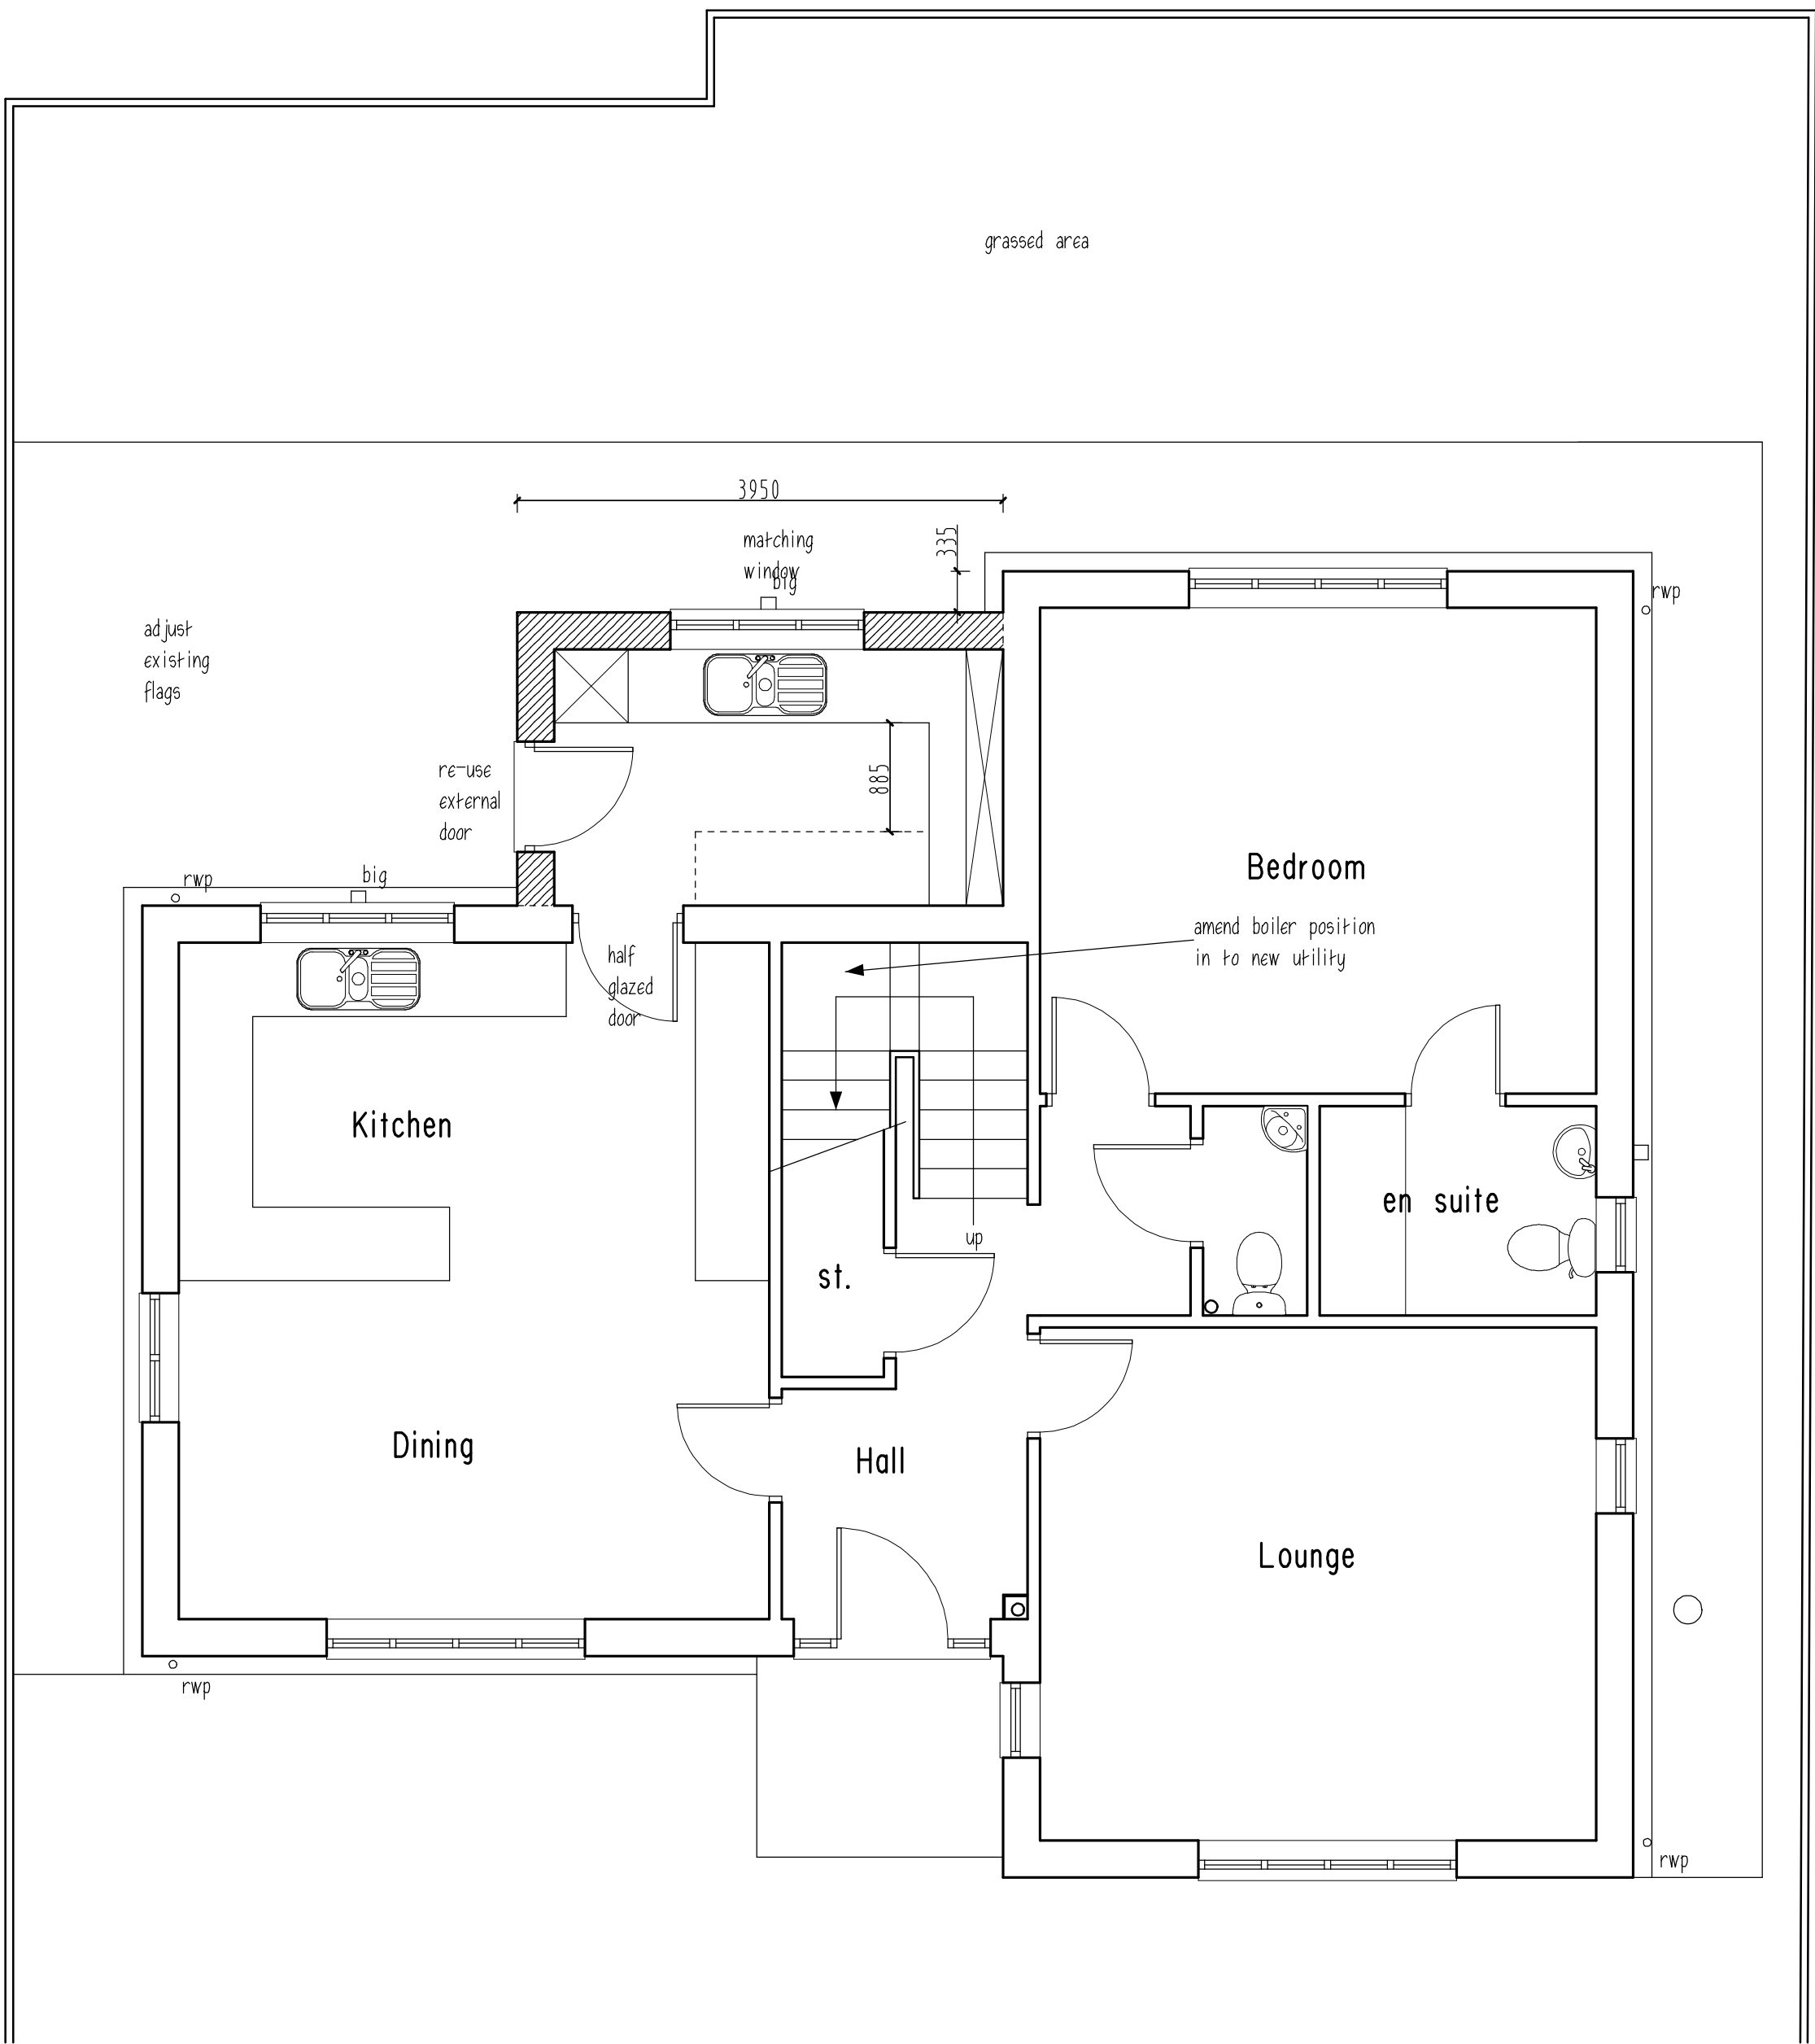

GROUND FLOOR PLAN



Clients are advised to clarify dimensions with the author prior to setting out and not to scale from the drawing. This drawing is copyright and should not be reproduced without the written consent of RLM ASSOCIATES.

RLM ASSOCIATES

JOB	LAUREL HOUSE, ENDON.
CLIENT	Mr. & Mrs. OAKES.
DRAWING	PROPOSED FLOOR PLAN AND ELEVATIONS.
DATE	January 2022.
DRWG. No.	RLM1071/3.
SCALE	1:50.
REVISION	A.

