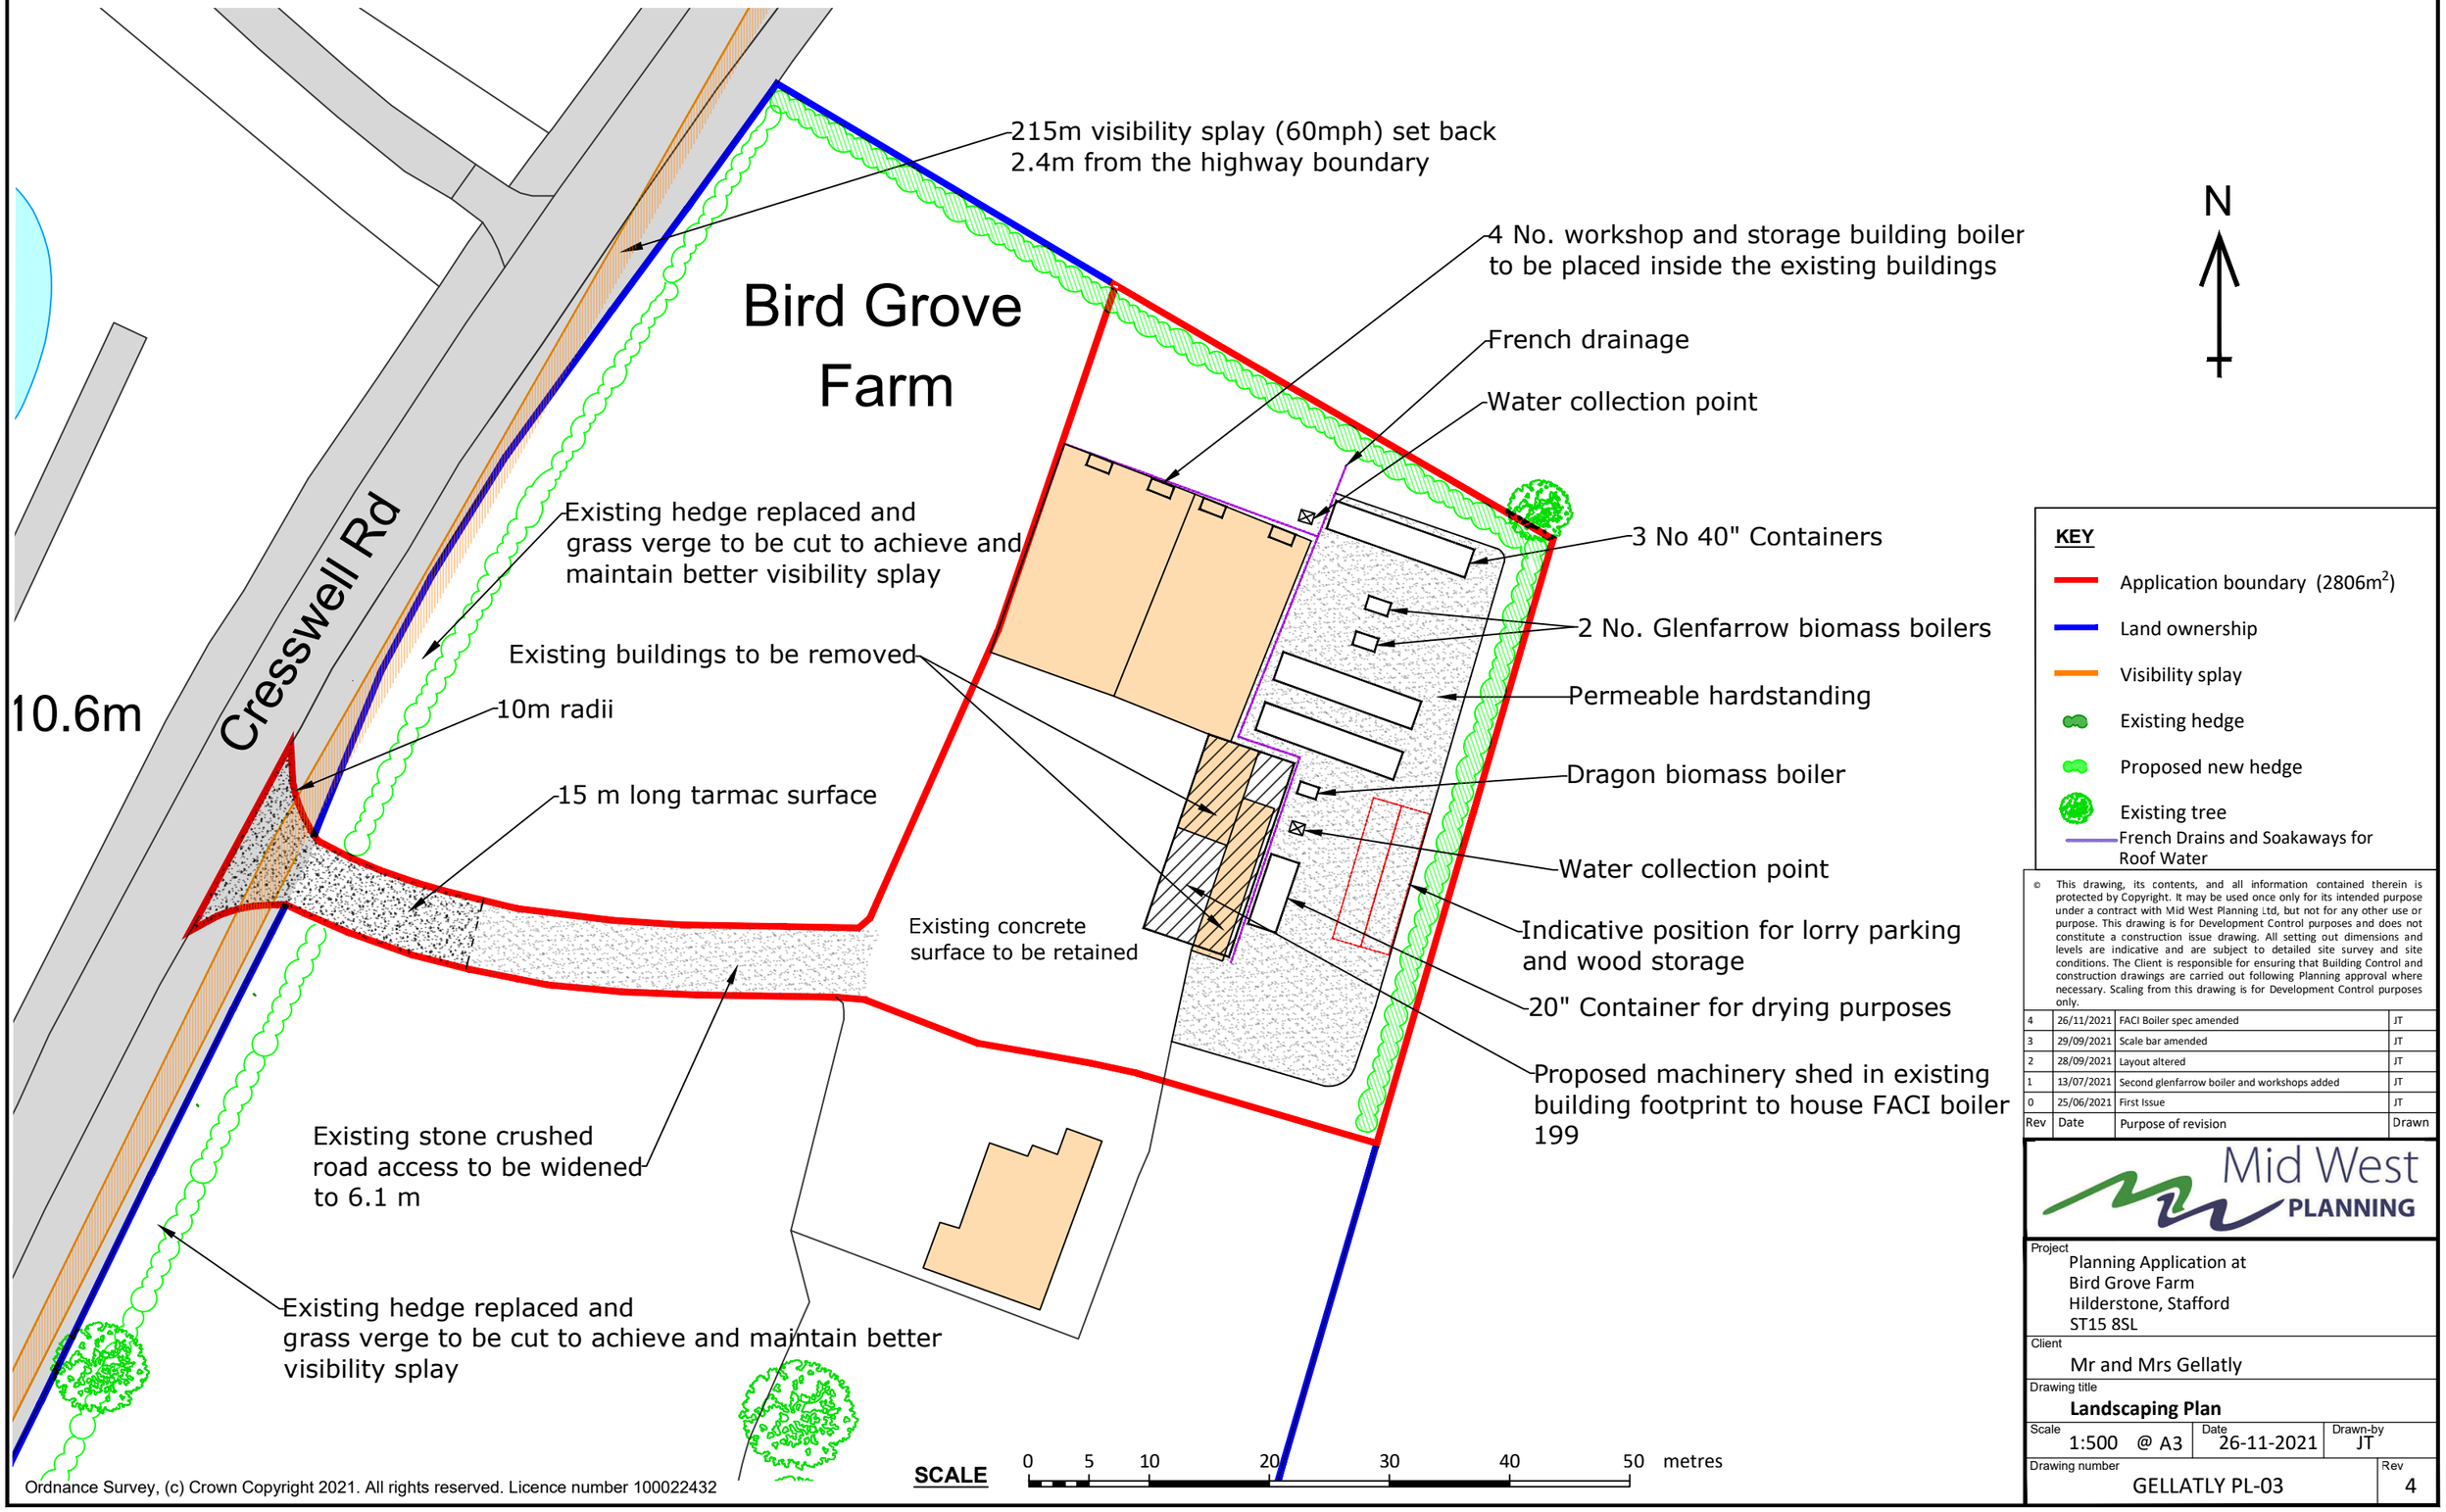

Ordnance Survey, (c) Crown Copyright 2021. All rights reserved. Licence number 100022432

© This drawing, its contents, and all information contained therein is protected by Copyright. It may be used once only for its intended purpose under a contract with Mid West Planning Ltd, but not for any other use or purpose. This drawing is for Development Control purposes and does not constitute a construction issue drawing. All setting out dimensions and levels are indicative and are subject to detailed site survey and site conditions. The Client is responsible for ensuring that Building Control and construction drawings are carried out following Planning approval where necessary. Scaling from this drawing is for Development Control purposes only.

Rev	Date	Purpose of revision	Drawn
4	26/11/2021	FACI Boiler spec amended	JT
3	29/09/2021	Scale bar amended	JT
2	28/09/2021	Layout altered	JT
1	13/07/2021	Second glenfarrow boiler and workshops added	JT
0	25/06/2021	First Issue	JT

Mid West PLANNING

Project
Planning Application at
Bird Grove Farm
Hilderstone, Stafford
ST15 8SL

Client
Mr and Mrs Gellatly

Drawing title
Landscaping Plan

Scale	Date	Drawn-by
1:500 @ A3	26-11-2021	JT

Drawing number: GELLATLY PL-03 Rev: 4