




50 St Edward St, Leek ST13 5DL


***Signage proposal and specification.***

1

# Location block plan

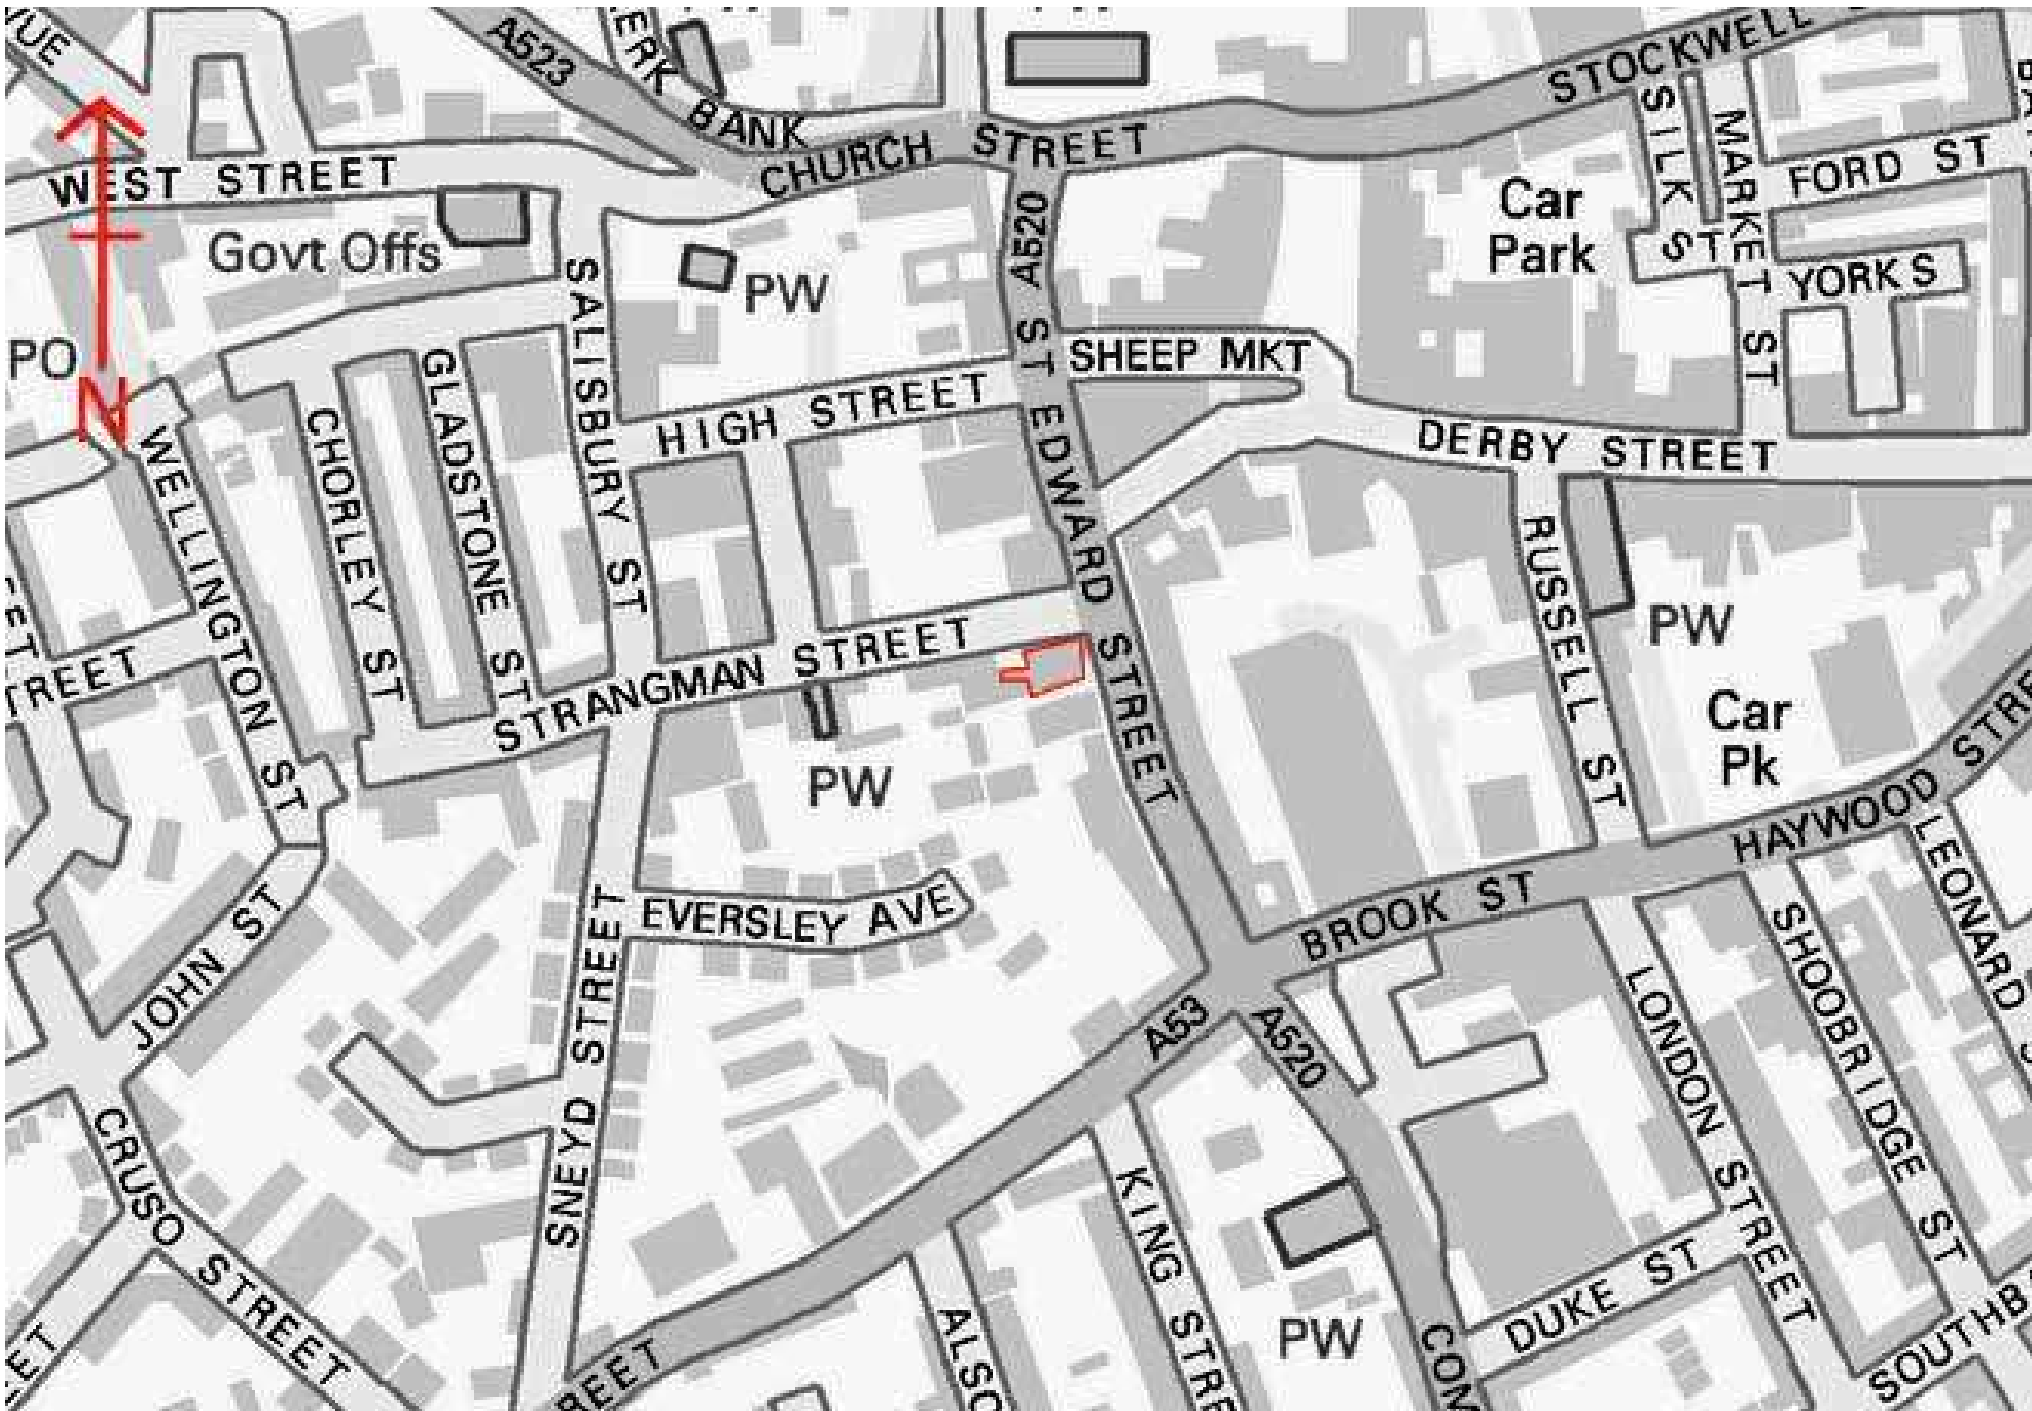

All sizes and corner mitre angle to be checked & confirmed prior to manufacture.

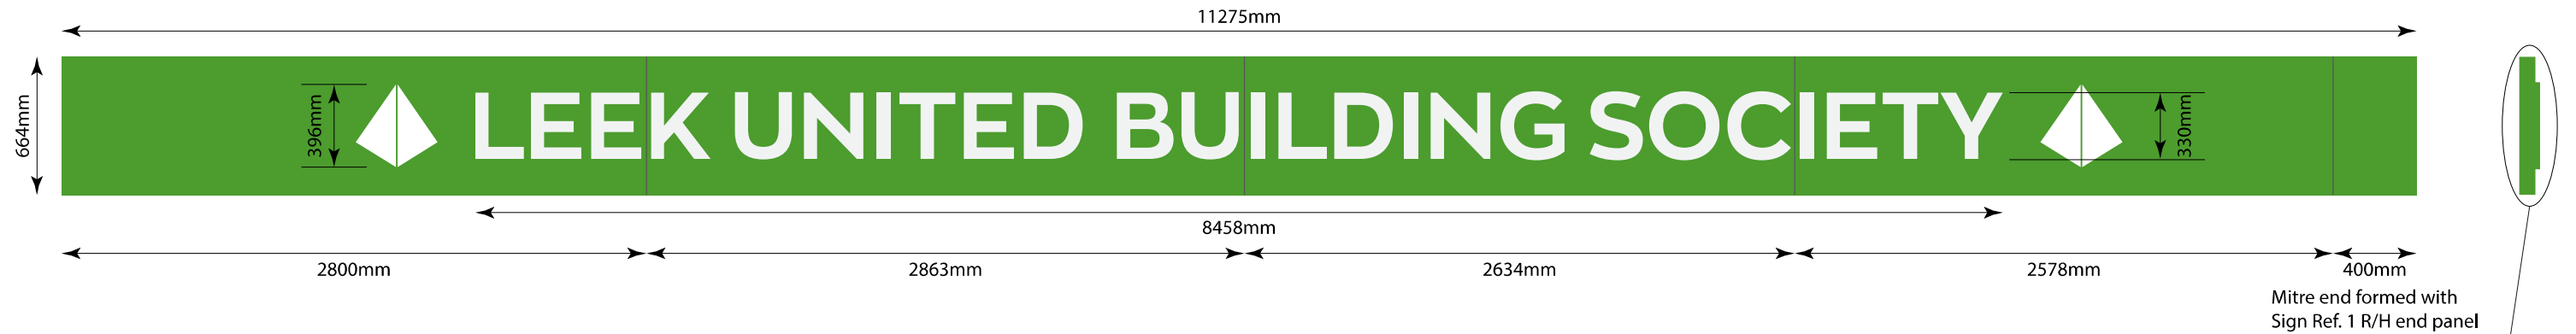

Ref: 01

Qty: 1



Location: *External*

Sign type: *Non illuminated fascia with illuminated letters and logo*

Size: 11275mm x 664mm

### Description:

**Folded 3mm aluminium tray with 100mm deep returns and will be non illuminated.**  
**The aluminium tray will be powder coated semi gloss RAL 6018 green. The lettering and "pyramid" logo will be stencil cut out of the fascia and this detail will be backed up with a 3mm opal 050 acrylic panel & 10mm opal 050 acrylic letters and logo which will push through the fascia.**  
**The letters & "pyramid" logo will be illuminated using a 3mm white aluminium composite panel fixed to the existing wall holding 12v white LEDs behind the stencil cut detail only. This means only this detail will illuminate. The illumination will be static and will measure 600 Candelas PM/2.**  
**The sign will be fixed to the wall using 50mm x 50mm x 3mm fixings rails at the top and bottom of the fascia.**

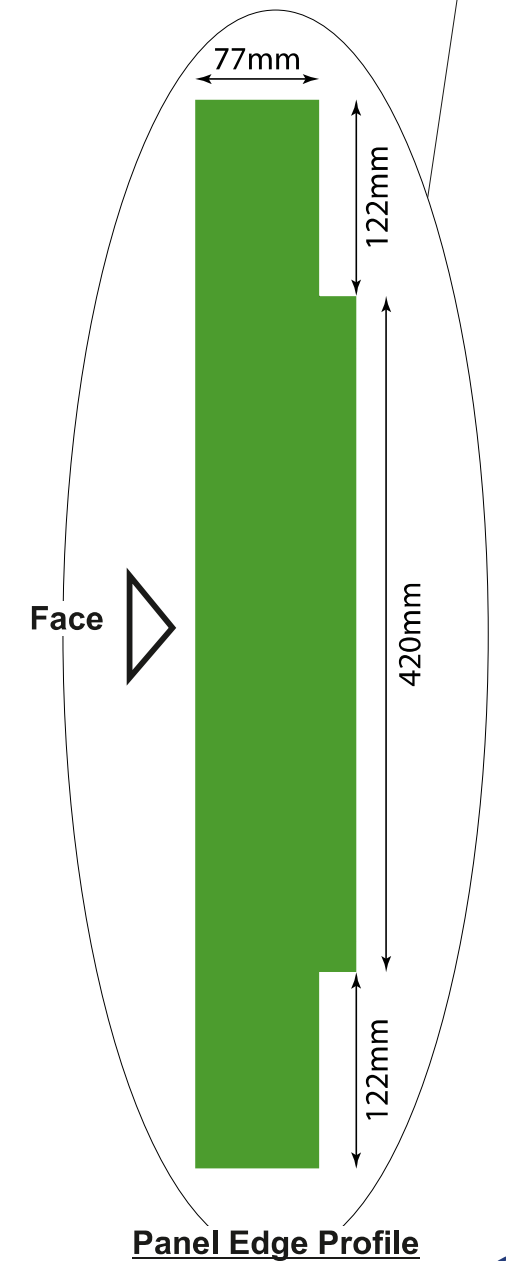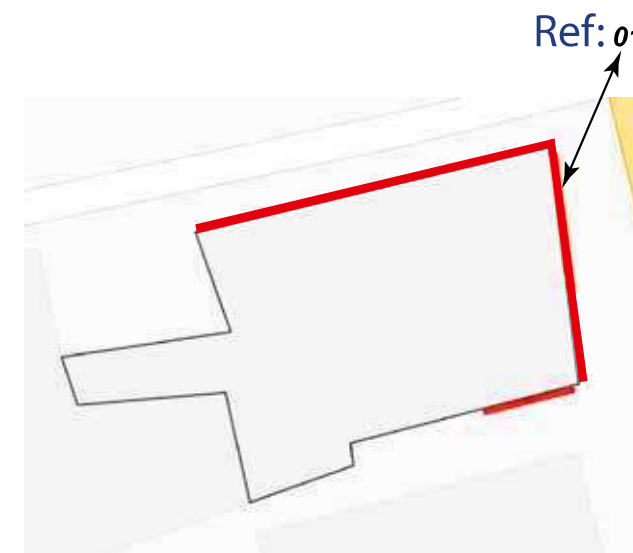

3



Ref: 02

Qty: 1


Location: *External*

Sign type: *Non illuminated fascia with illuminated letters and logo*

Size: 2500mm x 600mm


### Description:

**Folded 3mm aluminium tray with 100mm deep returns and will be non illuminated.**  
**The aluminium tray will be powder coated semi gloss RAL 6018 green. The lettering and "pyramid" logo will be stencil cut out of the fascia and this detail will be backed up with a 3mm opal 050 acrylic panel & 10mm opal 050 acrylic letters and logo which will push through the fascia.**  
**The letters & "pyramid" logo will be illuminated using a 3mm white aluminium composite panel fixed to the existing wall holding 12v white LEDs behind the stencil cut detail only. This means only this detail will illuminate. The illumination will be static and will measure 600 Candelas PM/2.**  
**The sign will be fixed to the wall using 50mm x 50mm x 3mm fixings rails at the top and bottom of the fascia.**

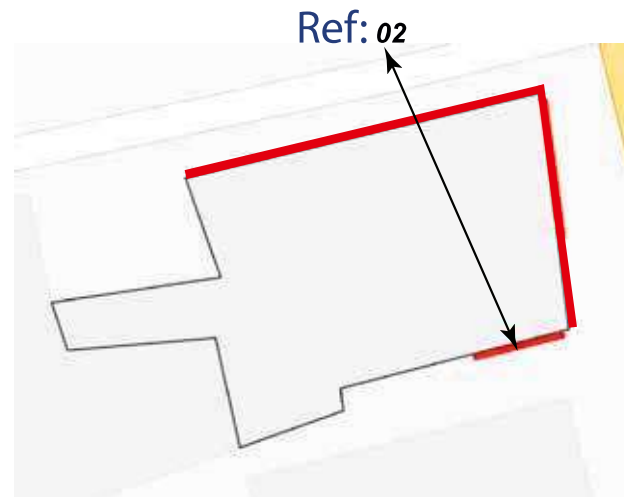

100mm

### Section Detail

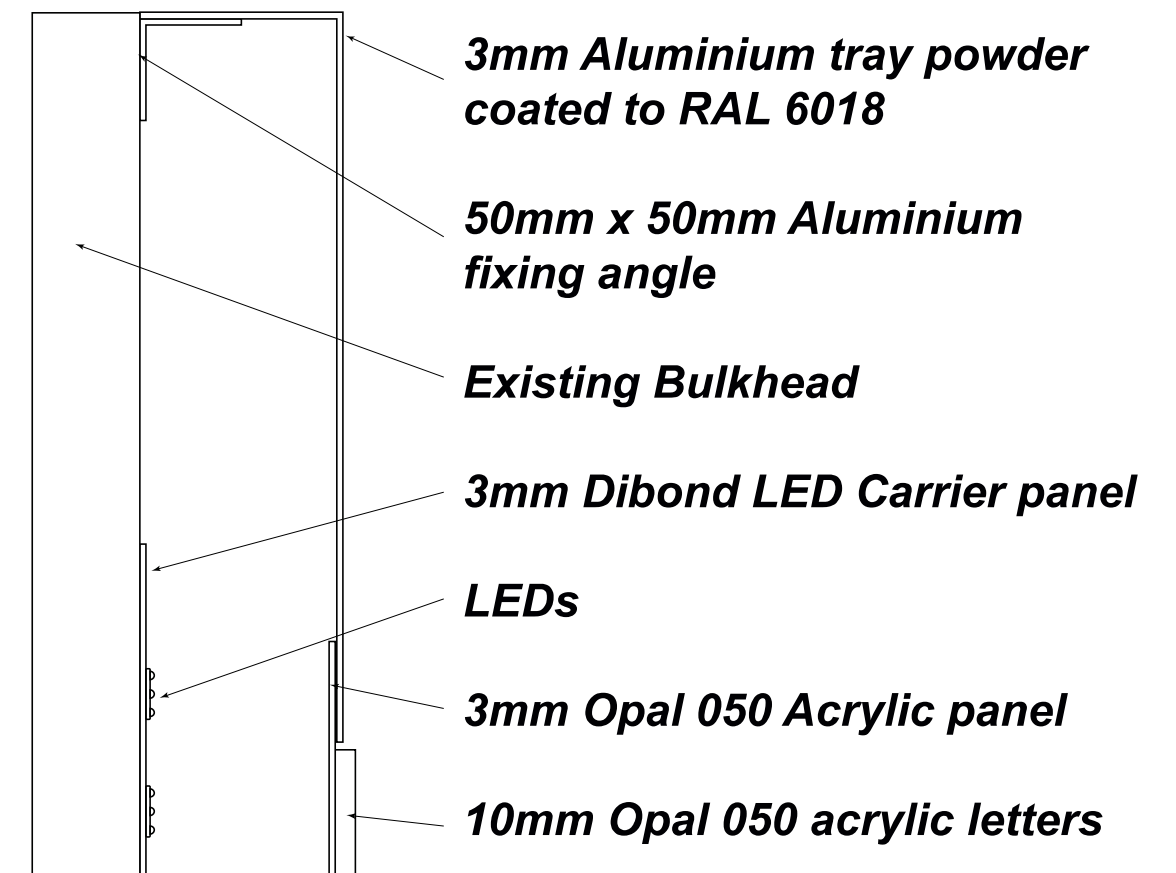

4