


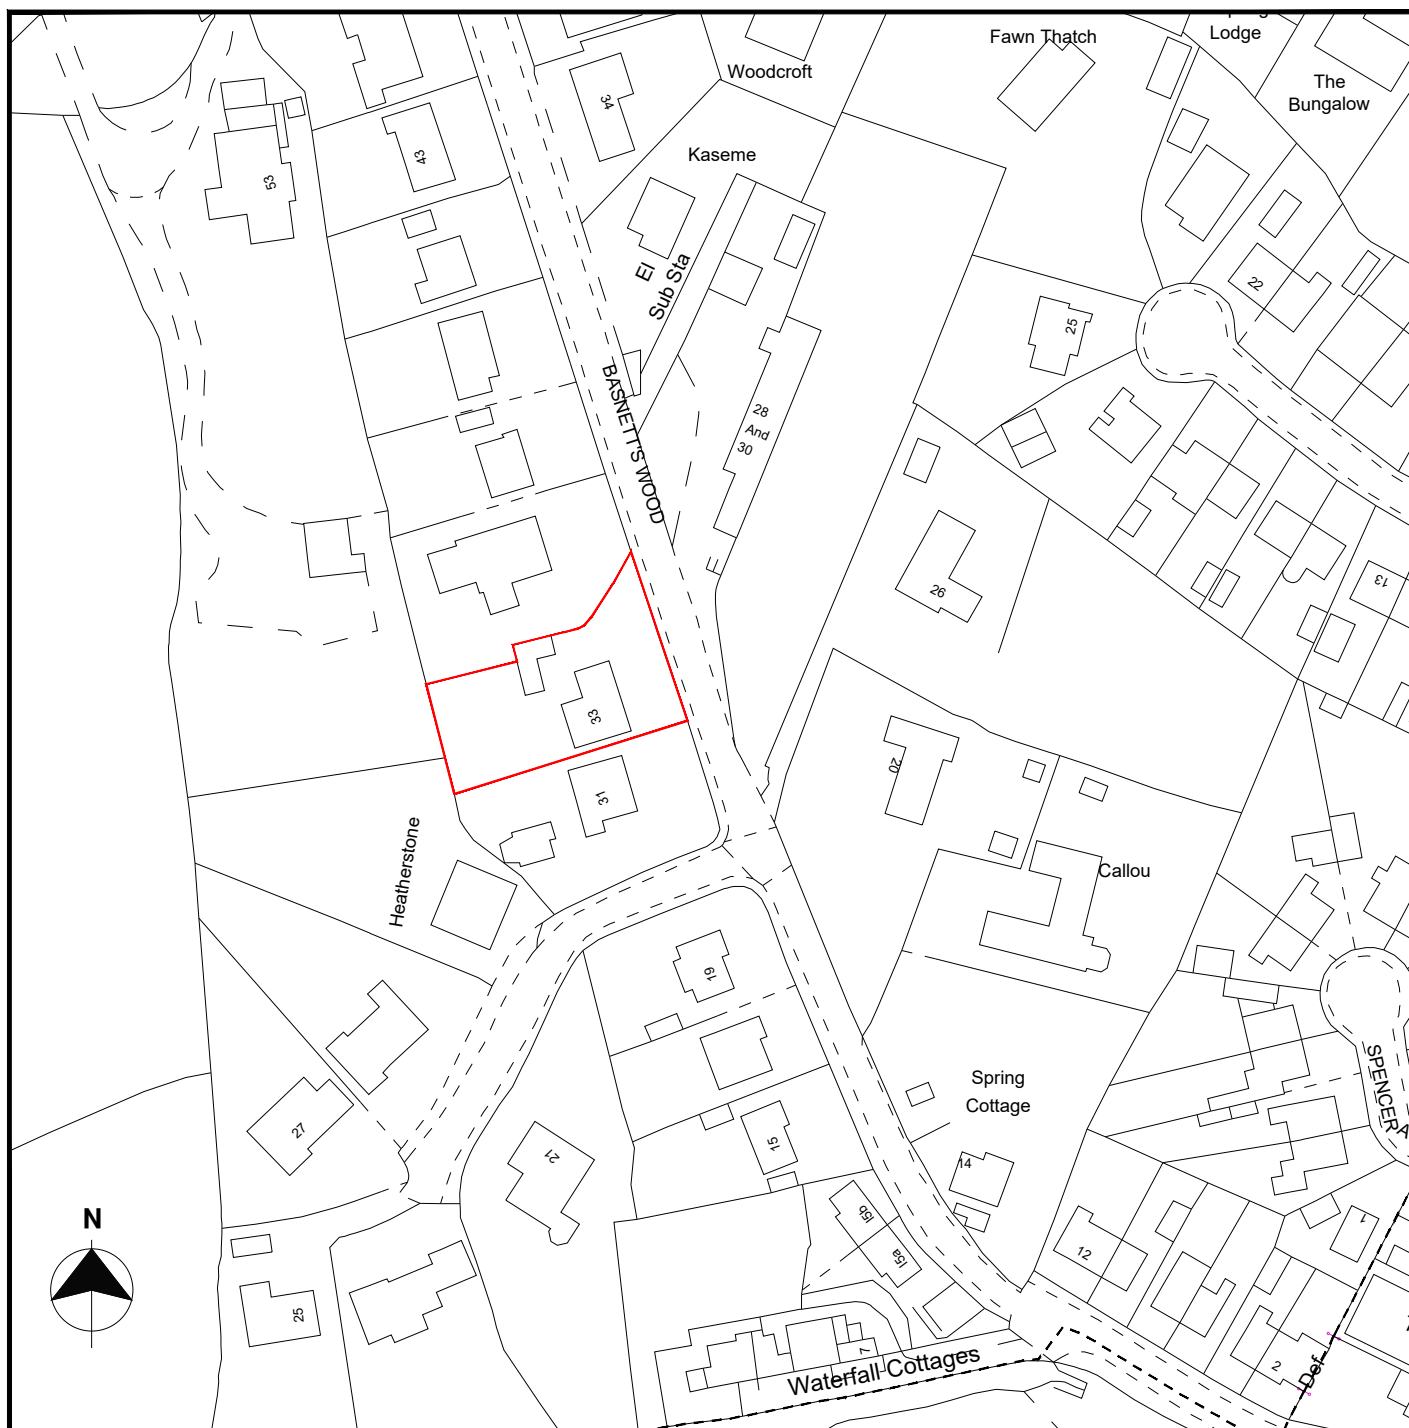

Tom Withers Architecture Ltd

Greenfield Industrial Estate, Congleton,
Cheshire, CW12 4TR.
Tel: 01260 277175

Email: info@tomwithersarchitecture.co.uk

Project Details:

Proposed loft conversion.
33 Basnetts Wood,
Endon,
Stoke-On-Trent,
Staffordshire,
ST9 9DQ.
For: Mr John Salt.

Revisions: P0 Planning Application Issue. 08.11.2021

Date: Nov 2021

Status: As Existing

Scale: 1:1250 @ A4 Location Plan

Drawn By: MC

Sheet No: Planning Drawings
0357-003-P0