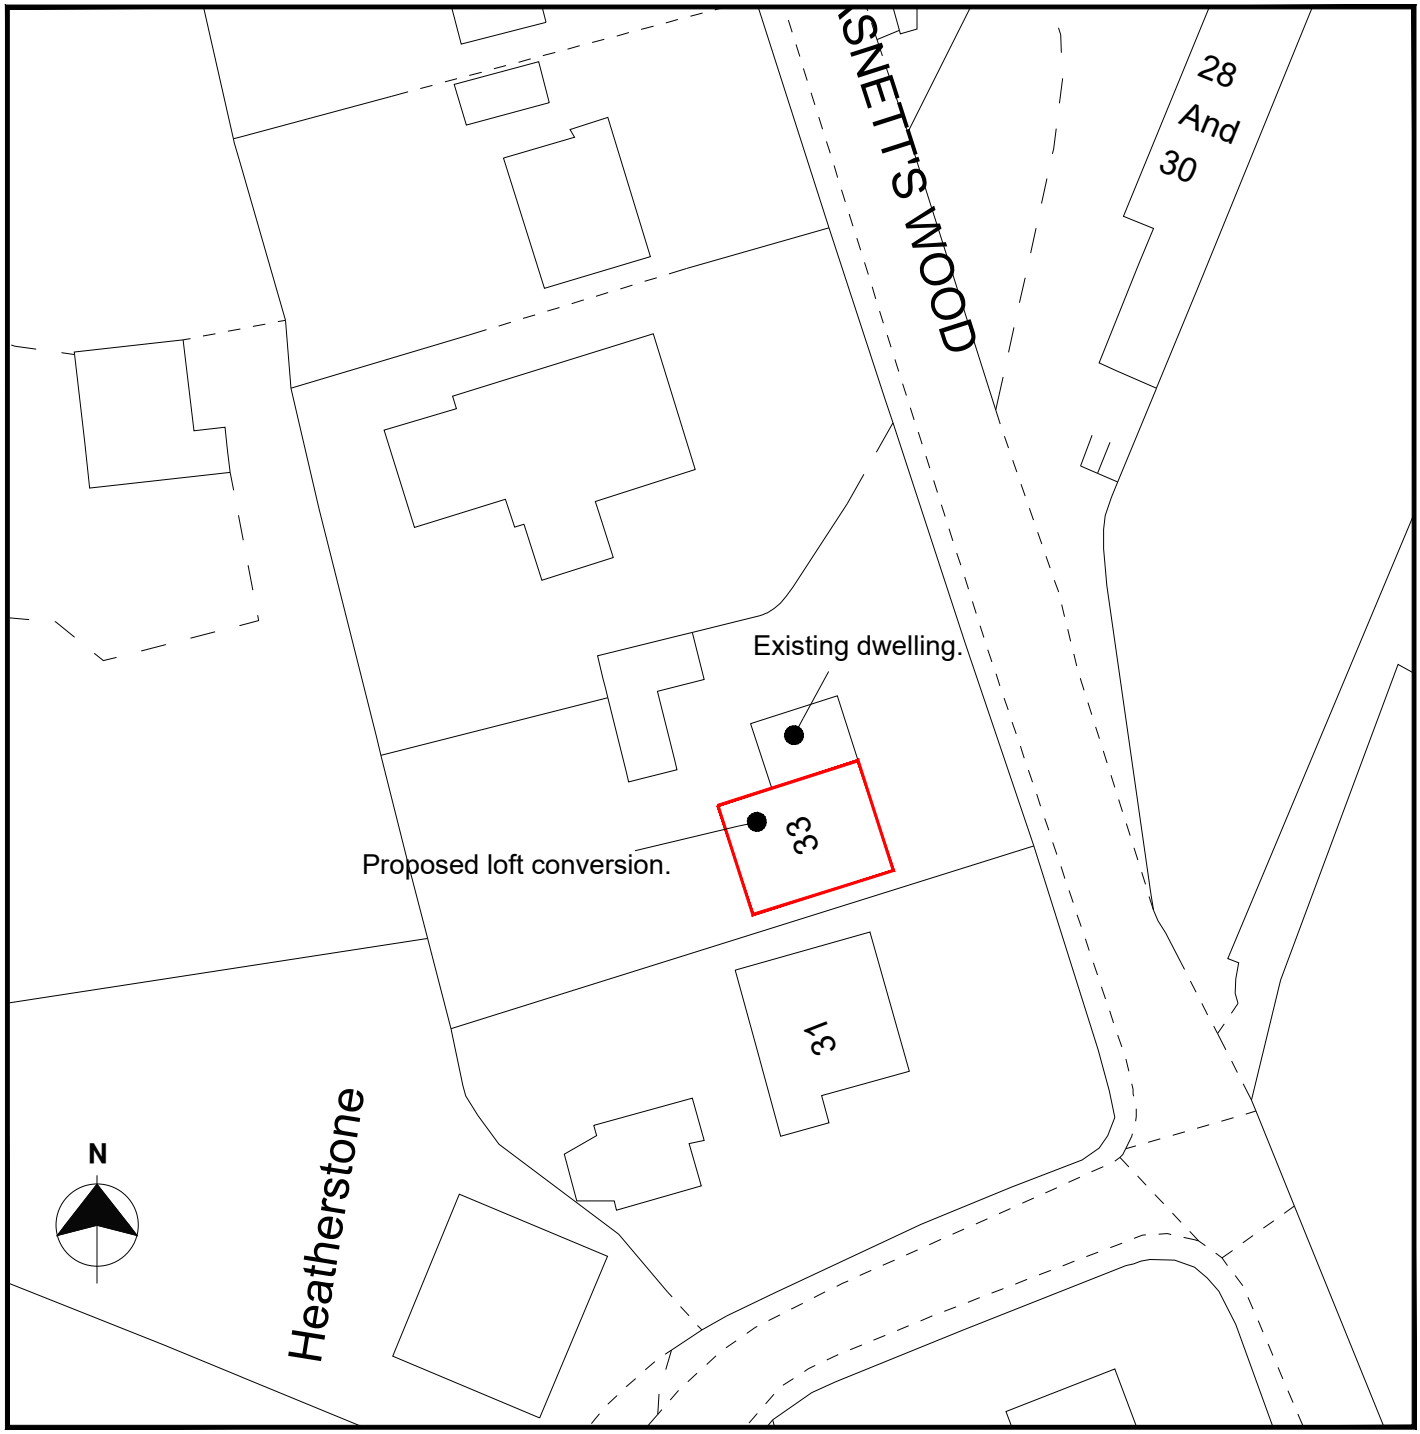

TWA TOMWITHERS ARCHITECTURE

Tom Withers Architecture Ltd

Greenfield Industrial Estate, Congleton,
Cheshire, CW12 4TR.
Tel: 01260 277175

Email: info@tomwithersarchitecture.co.uk

Project Details:

Proposed loft conversion.
33 Basnetts Wood,
Endon,
Stoke-On-Trent,
Staffordshire,
ST9 9DQ.
For: Mr John Salt.

Revisions: P0 Planning Application Issue. 08.11.2021

Date:	Nov 2021	**Status:**	As Proposed	**Sheet No:**	Planning Drawings **0357-004-P0**
Scale:	1:500 @ A4 Block Plan	**Drawn By:**	MC		