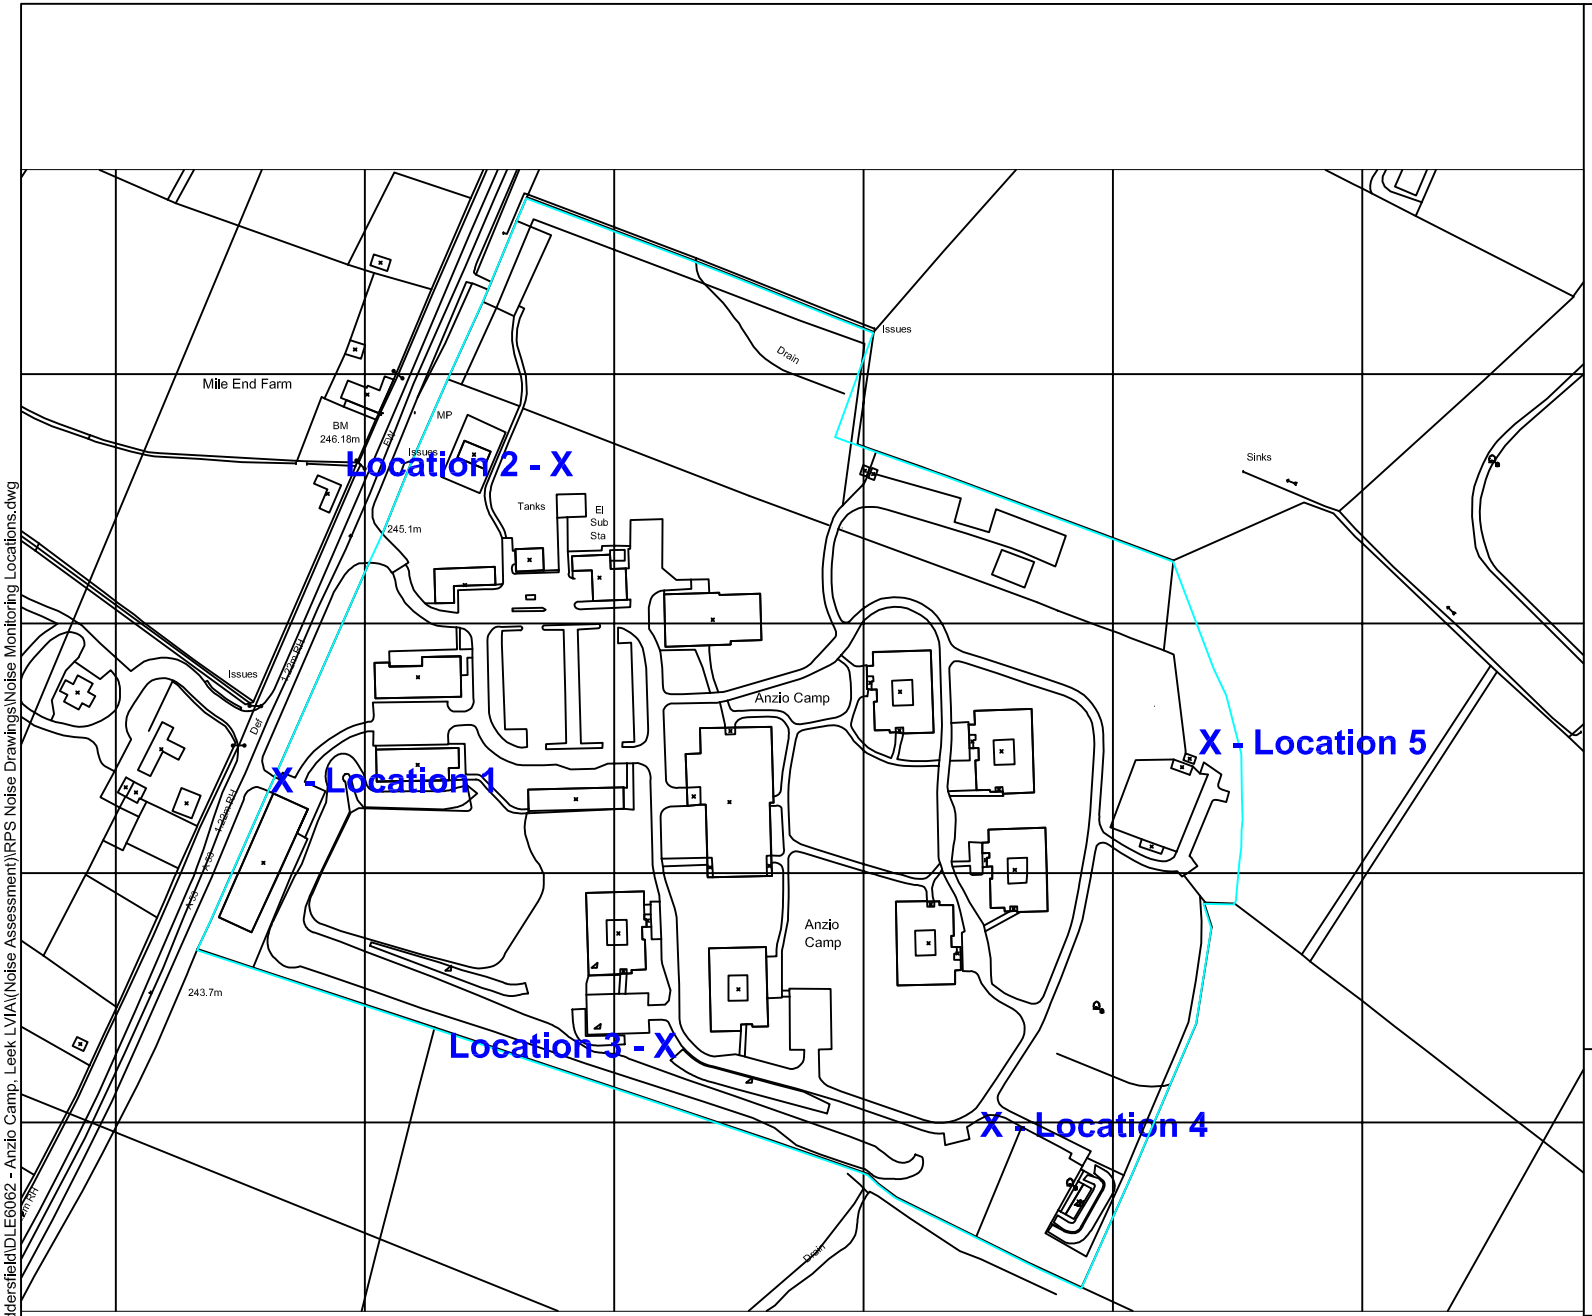


Drawing Ref: P:\Huddersfield\DLE6062 - Anzio Camp, Leek LVIA\(Noise Assessment)\RPS Noise Drawings\Noise Monitoring Locations.dwg

Key

- Site Boundary

RPS

52 Princess Street Manchester M1 6JX
T 0161 2379858 F 0161 2373315 E rpsmr@rpsgroup.com W www.rpsgroup.com

Client:

Project: Anzio Camp

Title: Noise Monitoring Location

Date: Jan 08 Scale: NTS Paper Size: A4

Drawn: ALW Checked: PT Job Ref: DLE6062

Figure Number: 13.1 Rev: 01

www.rpsgroup.com

Reproduced from Ordnance Survey with permission of Ordnance Survey on behalf of The Controller of Her Majesty's Stationary Office, © Crown copyright. RPS, 52 Princess Street, Manchester, M1 6JX. Licence number 100039993