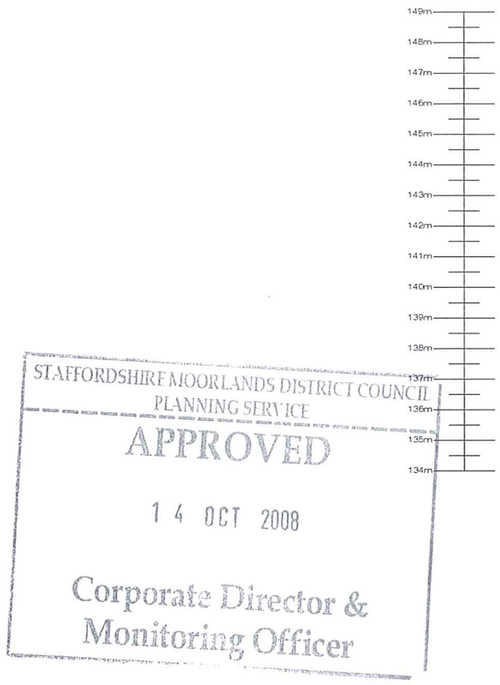



PROPOSED SOUTHWEST ELEVATION

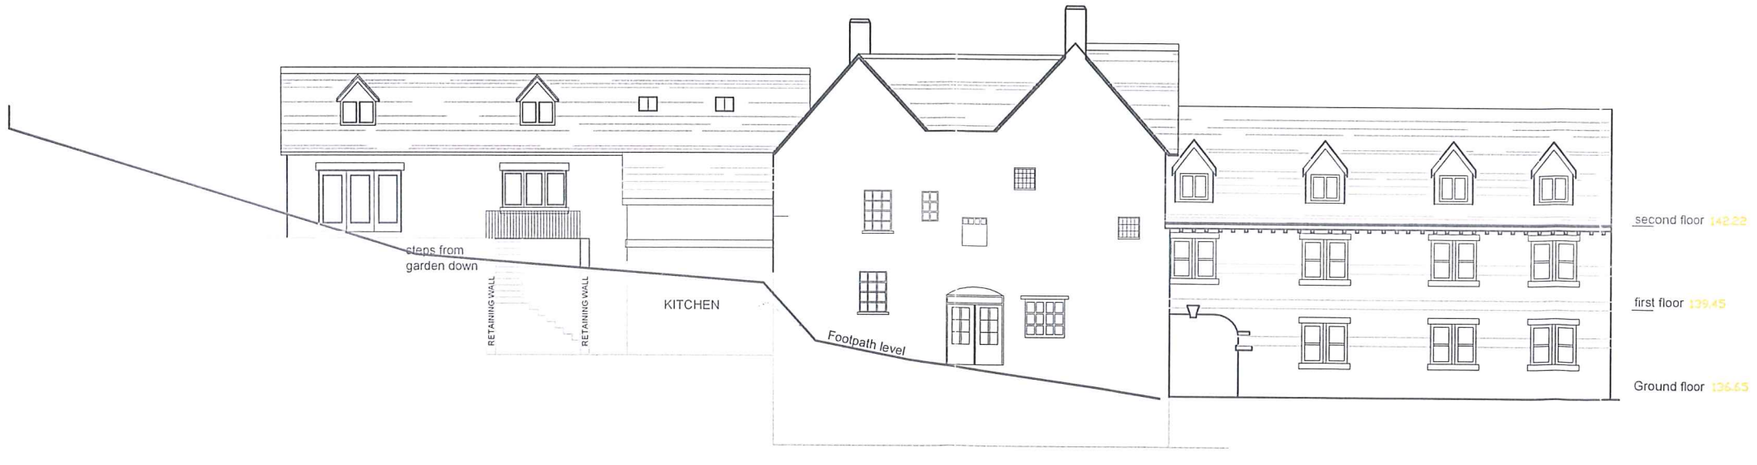

PROPOSED NORTHWEST ELEVATION

08/01453/FUL

R1 - Windows reduced in size following comments from LPA

Emery Planning Partnership
4 South Park Court
Hobson Street
Macclesfield
Cheshire SK11 8BS
T: 01625 433881
F: 01625 511457
E: info@epp-planning.com
W: www.epp-planning.co.uk

Site Address

THE LORD SHREWSBURY
NEW ROAD
ALTON
STAFFORDSHIRE

PROPOSED FRONT AND REAR ELEVATION

Date	Drawing Ref
15-07-08	7728
Scale	Drawing No
1:200@A3	6R1

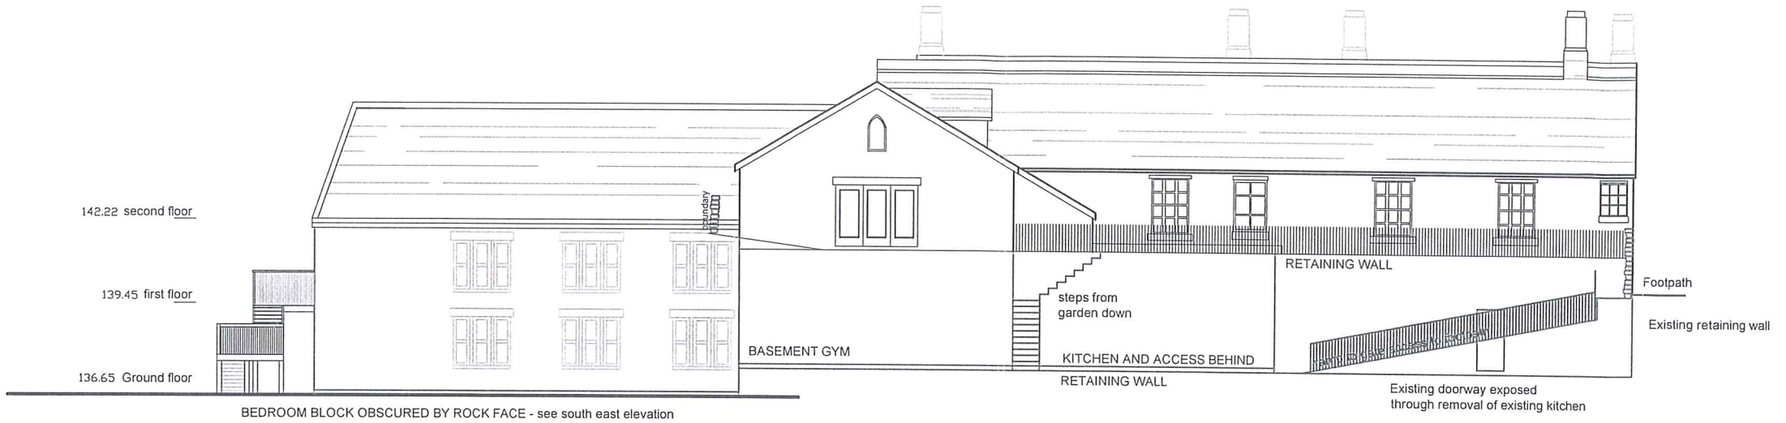

PROPOSED NORTHEAST ELEVATION

STAFFORDSHIRE MOORLANDS DISTRICT COUNCIL
PLANNING SERVICE
APPROVED
14 OCT 2008
Corporate Director &
Monitoring Officer



PROPOSED SOUTHEAST ELEVATION

08/01453

R1 - Windows reduced in size following comments from LPA

Emery Planning Partnership
4 South Park Court T:01625 433881
Hobson Street F: 01625 511457
Macclesfield E: info@epp-planning.com
Cheshire SK11 8BS W: www.epp-planning.co.uk

Site Address
THE LORD SHREWSBURY
NEW ROAD
ALTON
STAFFORDSHIRE

PROPOSED ELEVATIONS

Date	Drawing Ref
15-07-08	7728
Scale	Drawing No
1:200@A3	7R1