


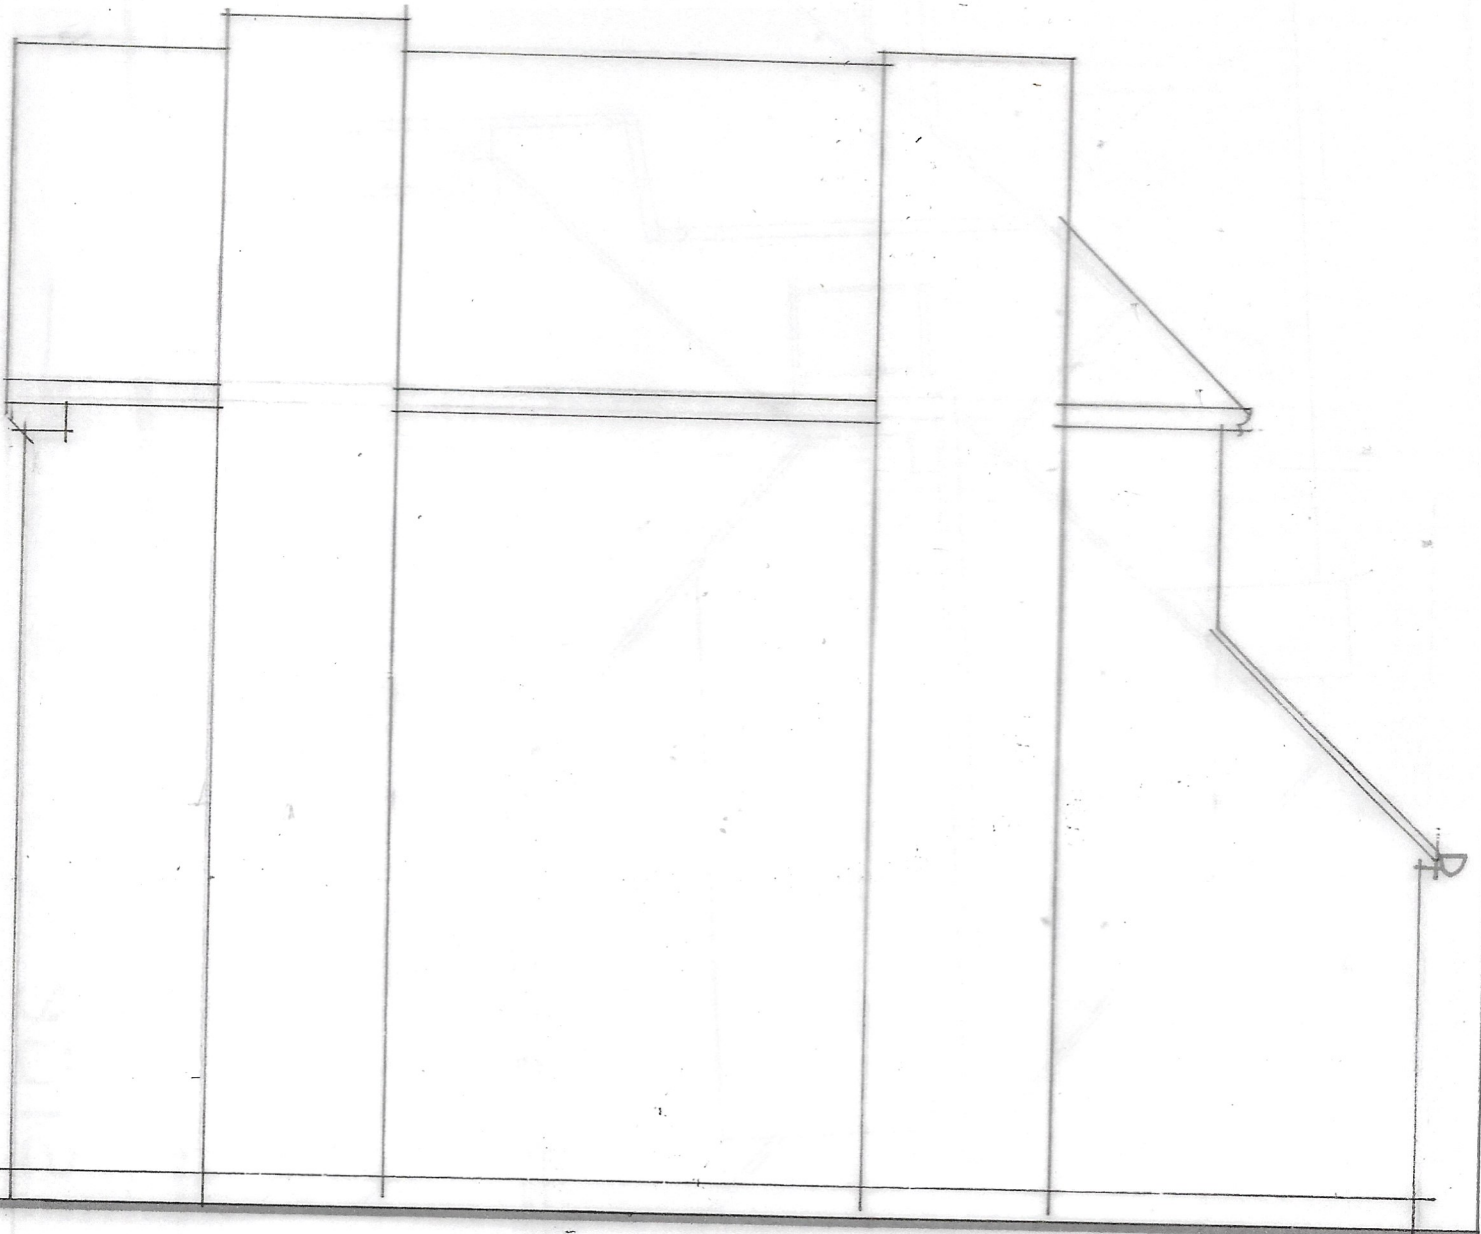

side

1:50

NO CHANGES TO THIS
ELEVATION

