


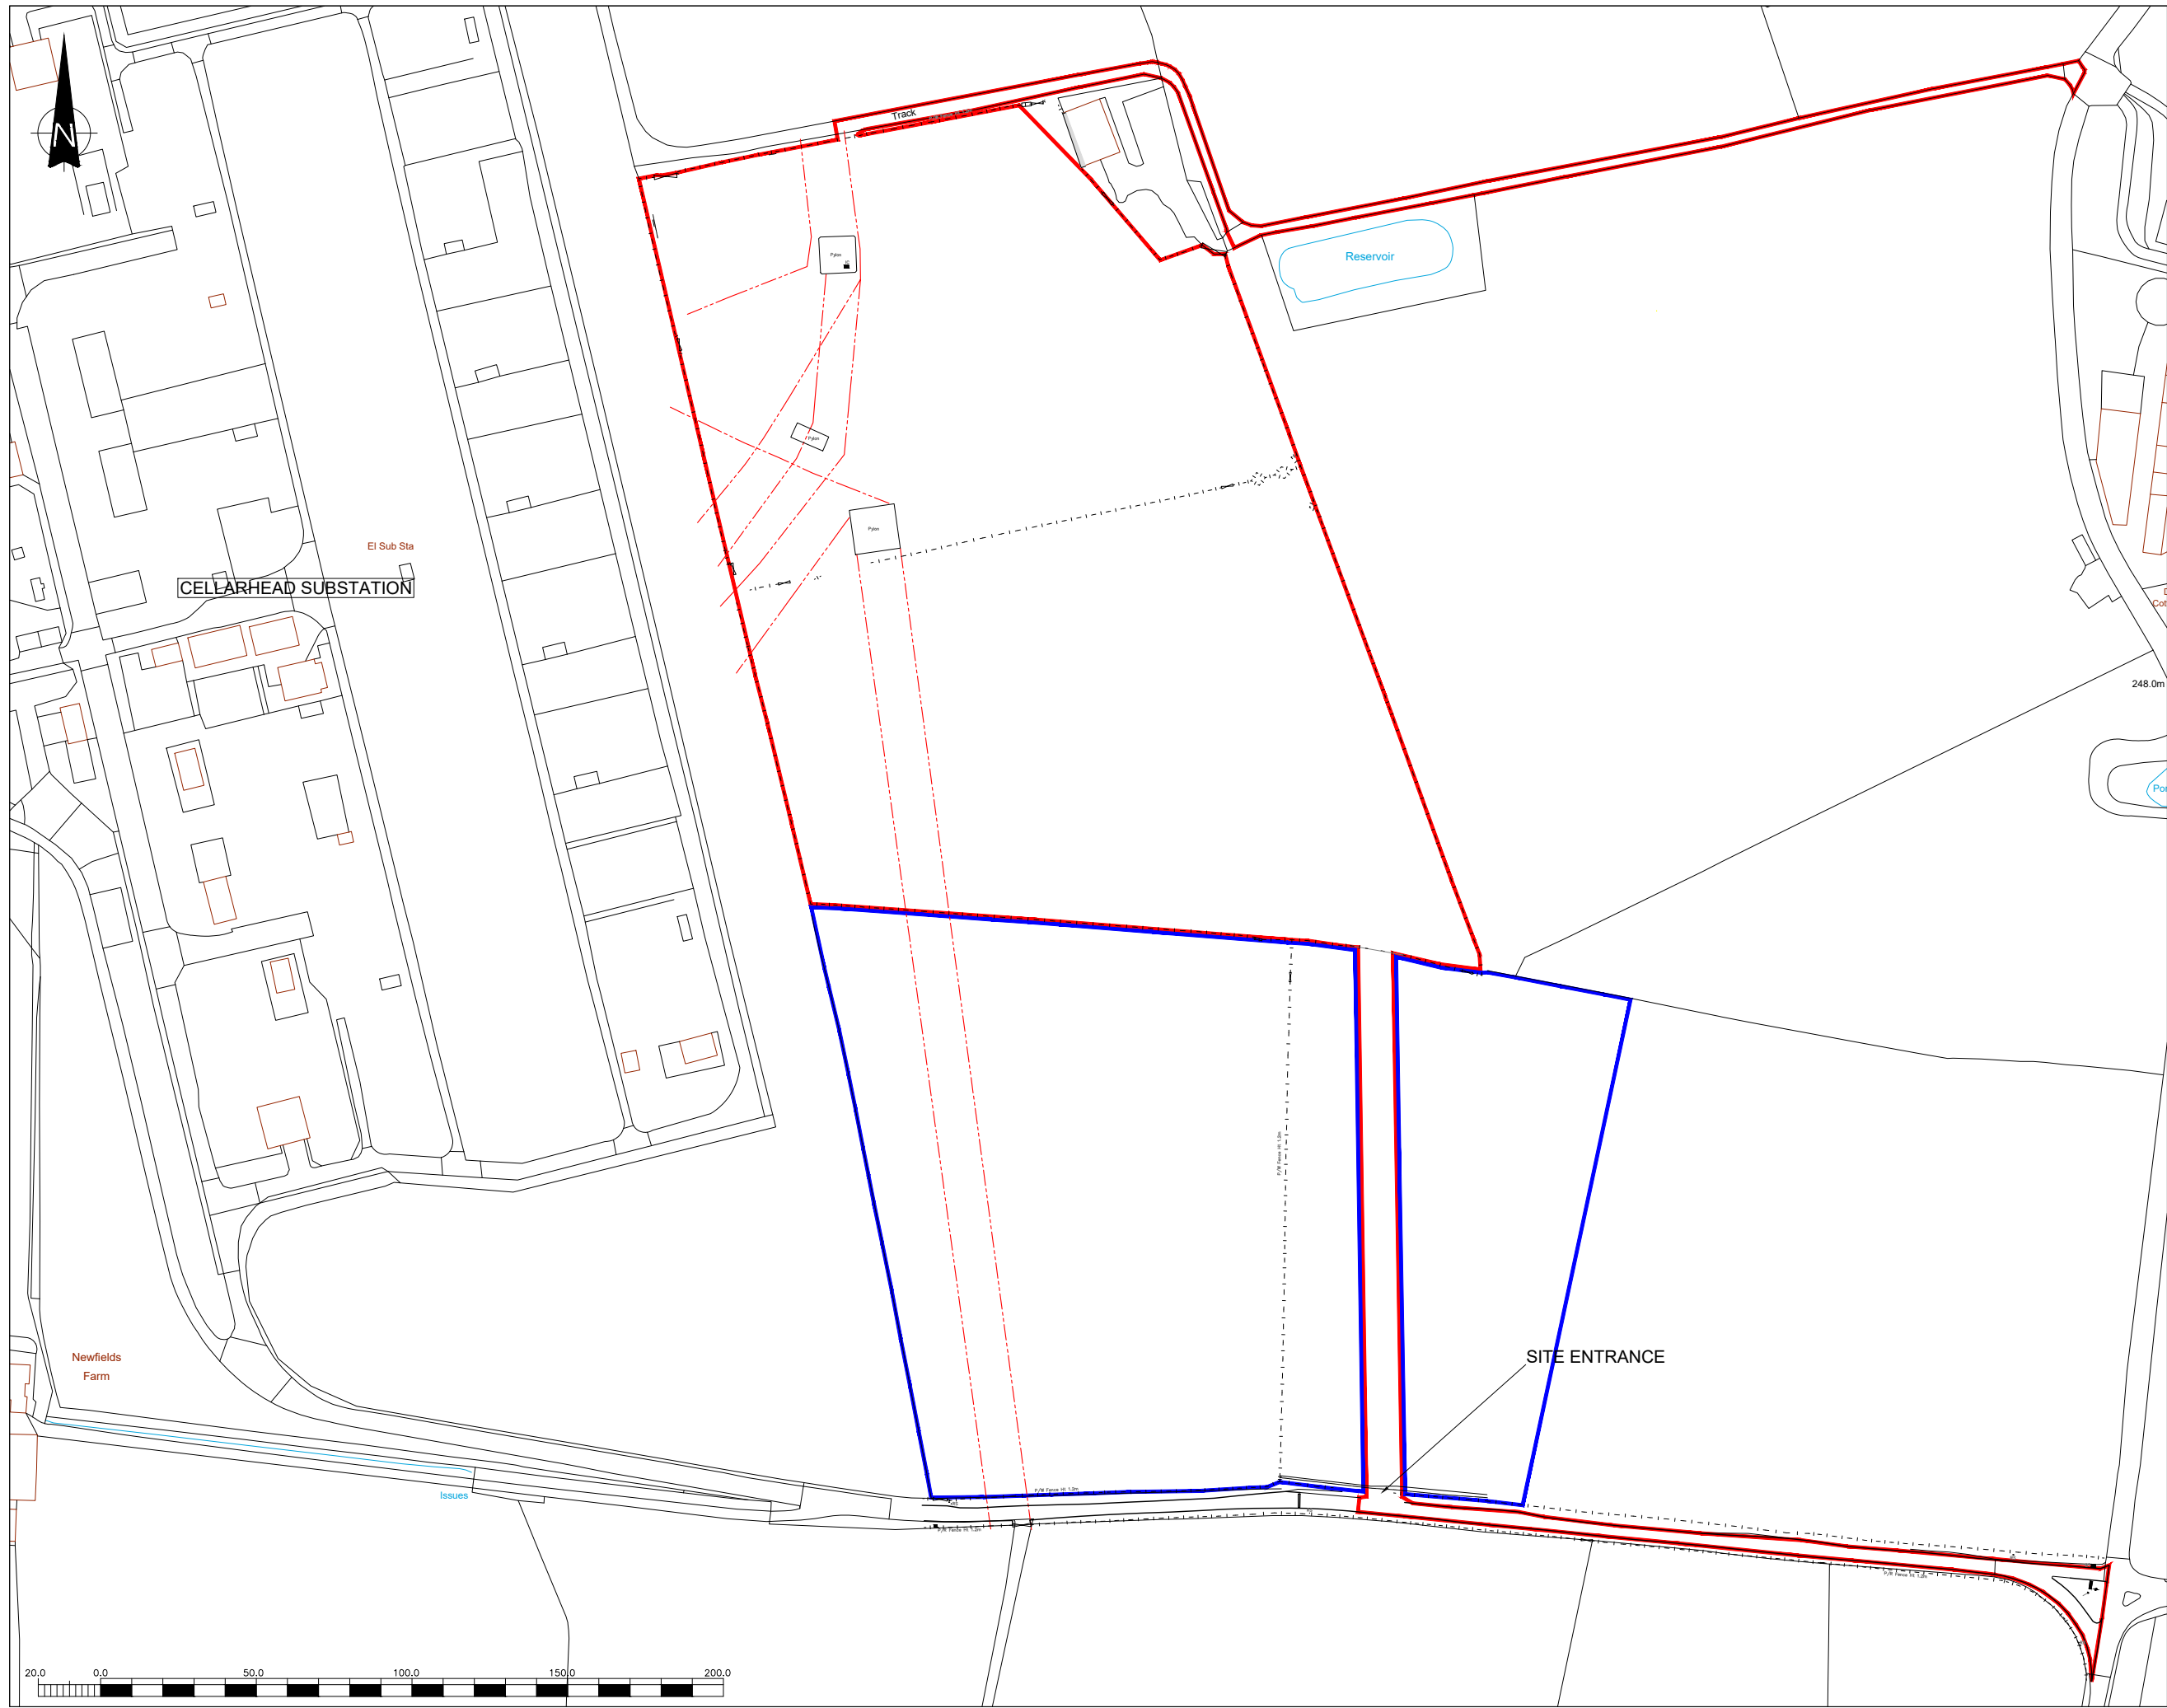

THIS INFORMATION IS CONFIDENTIAL AND THE PROPERTY OF SIRIUS. IT IS RELEASED ON CONDITION THAT NONE OF THE INFORMATION SHALL BE DISCLOSED TO ANY THIRD PARTY OR REPRODUCED IN WHOLE OR PART WITHOUT THE PRIOR CONSENT IN WRITING OF SIRIUS.

- KEY**
- ADJACENT OWNERSHIP
 - PLANNING APPLICATION BOUNDARY (52,920m²)
 - EXISTING OH HV CABLES
 - EXISTING POST AND WIRE FENCE

REV	DESCRIPTION	DATE	BY

CLIENT



4245 Park Approach, Thorpe Park, Leeds. LS15 8GB. 0113 264 9960

JOB TITLE

CELLARHEAD BESS

DRAWING TITLE

PLANNING APPLICATION BOUNDARY

DRAWN	DATE	APPROVED	DATE
S.T	25/1/2022	D.B	25/1/2022
SCALE	SHEET	DRAWING NUMBER	REVISION
1:2000	A3L	SRE1138/03/02	0