



THIS INFORMATION IS CONFIDENTIAL AND THE PROPERTY OF SIRIUS. IT IS RELEASED ON CONDITION THAT NONE OF THE INFORMATION SHALL BE DISCLOSED TO ANY THIRD PARTY OR REPRODUCED IN WHOLE OR PART WITHOUT THE PRIOR CONSENT IN WRITING OF SIRIUS.


NOTES

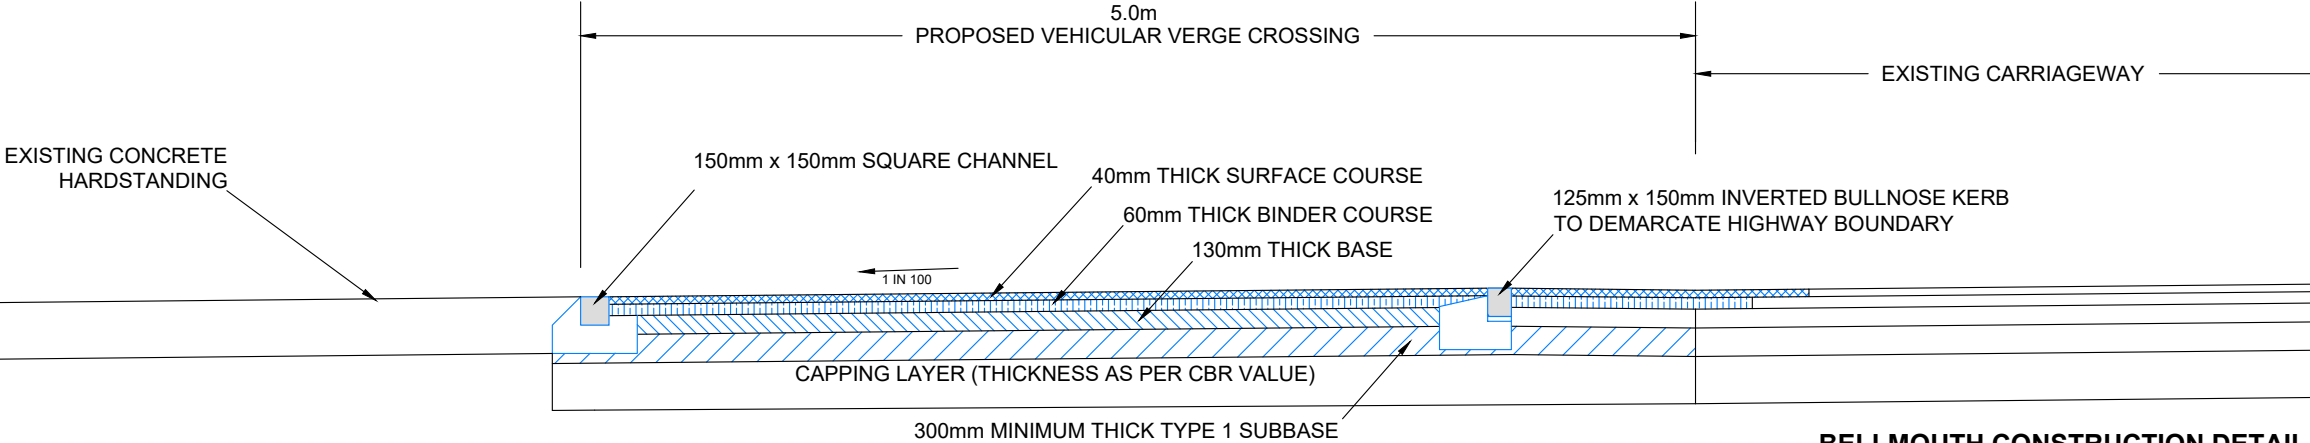

BELLMOUTH CONSTRUCTION DETAIL
SCALE 1:40

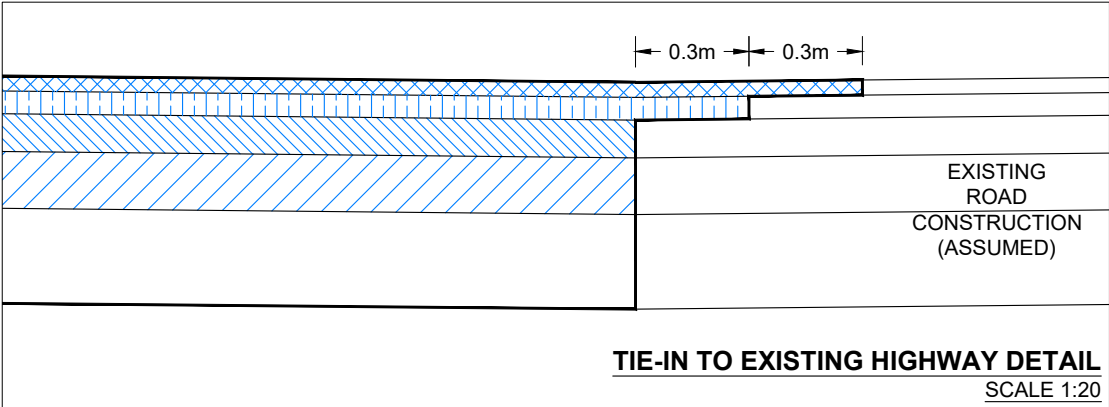

TIE-IN TO EXISTING HIGHWAY DETAIL
SCALE 1:20

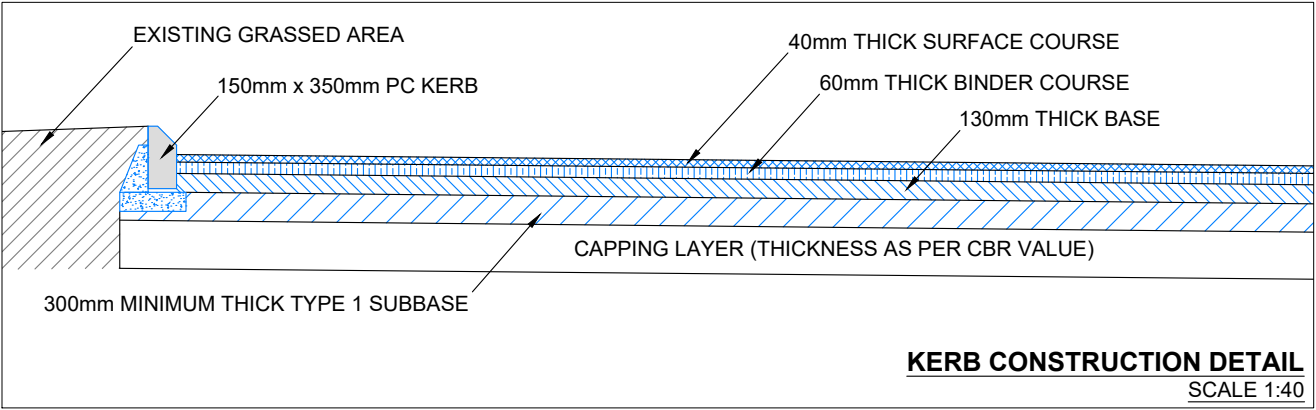

KERB CONSTRUCTION DETAIL
SCALE 1:40

REV	DESCRIPTION	DATE	BY
-----	-------------	------	----

CLIENT



JOB TITLE

CELLARHEAD BESS

DRAWING TITLE

SITE ACCESS -
CONSTRUCTION DETAILS

DRAWN	DATE	APPROVED	DATE
S.T	19/1/2022	D.E	19/1/2022
SCALE	SHEET	DRAWING NUMBER	REVISION
1:500	A3L	SRE1138/03/16	0