



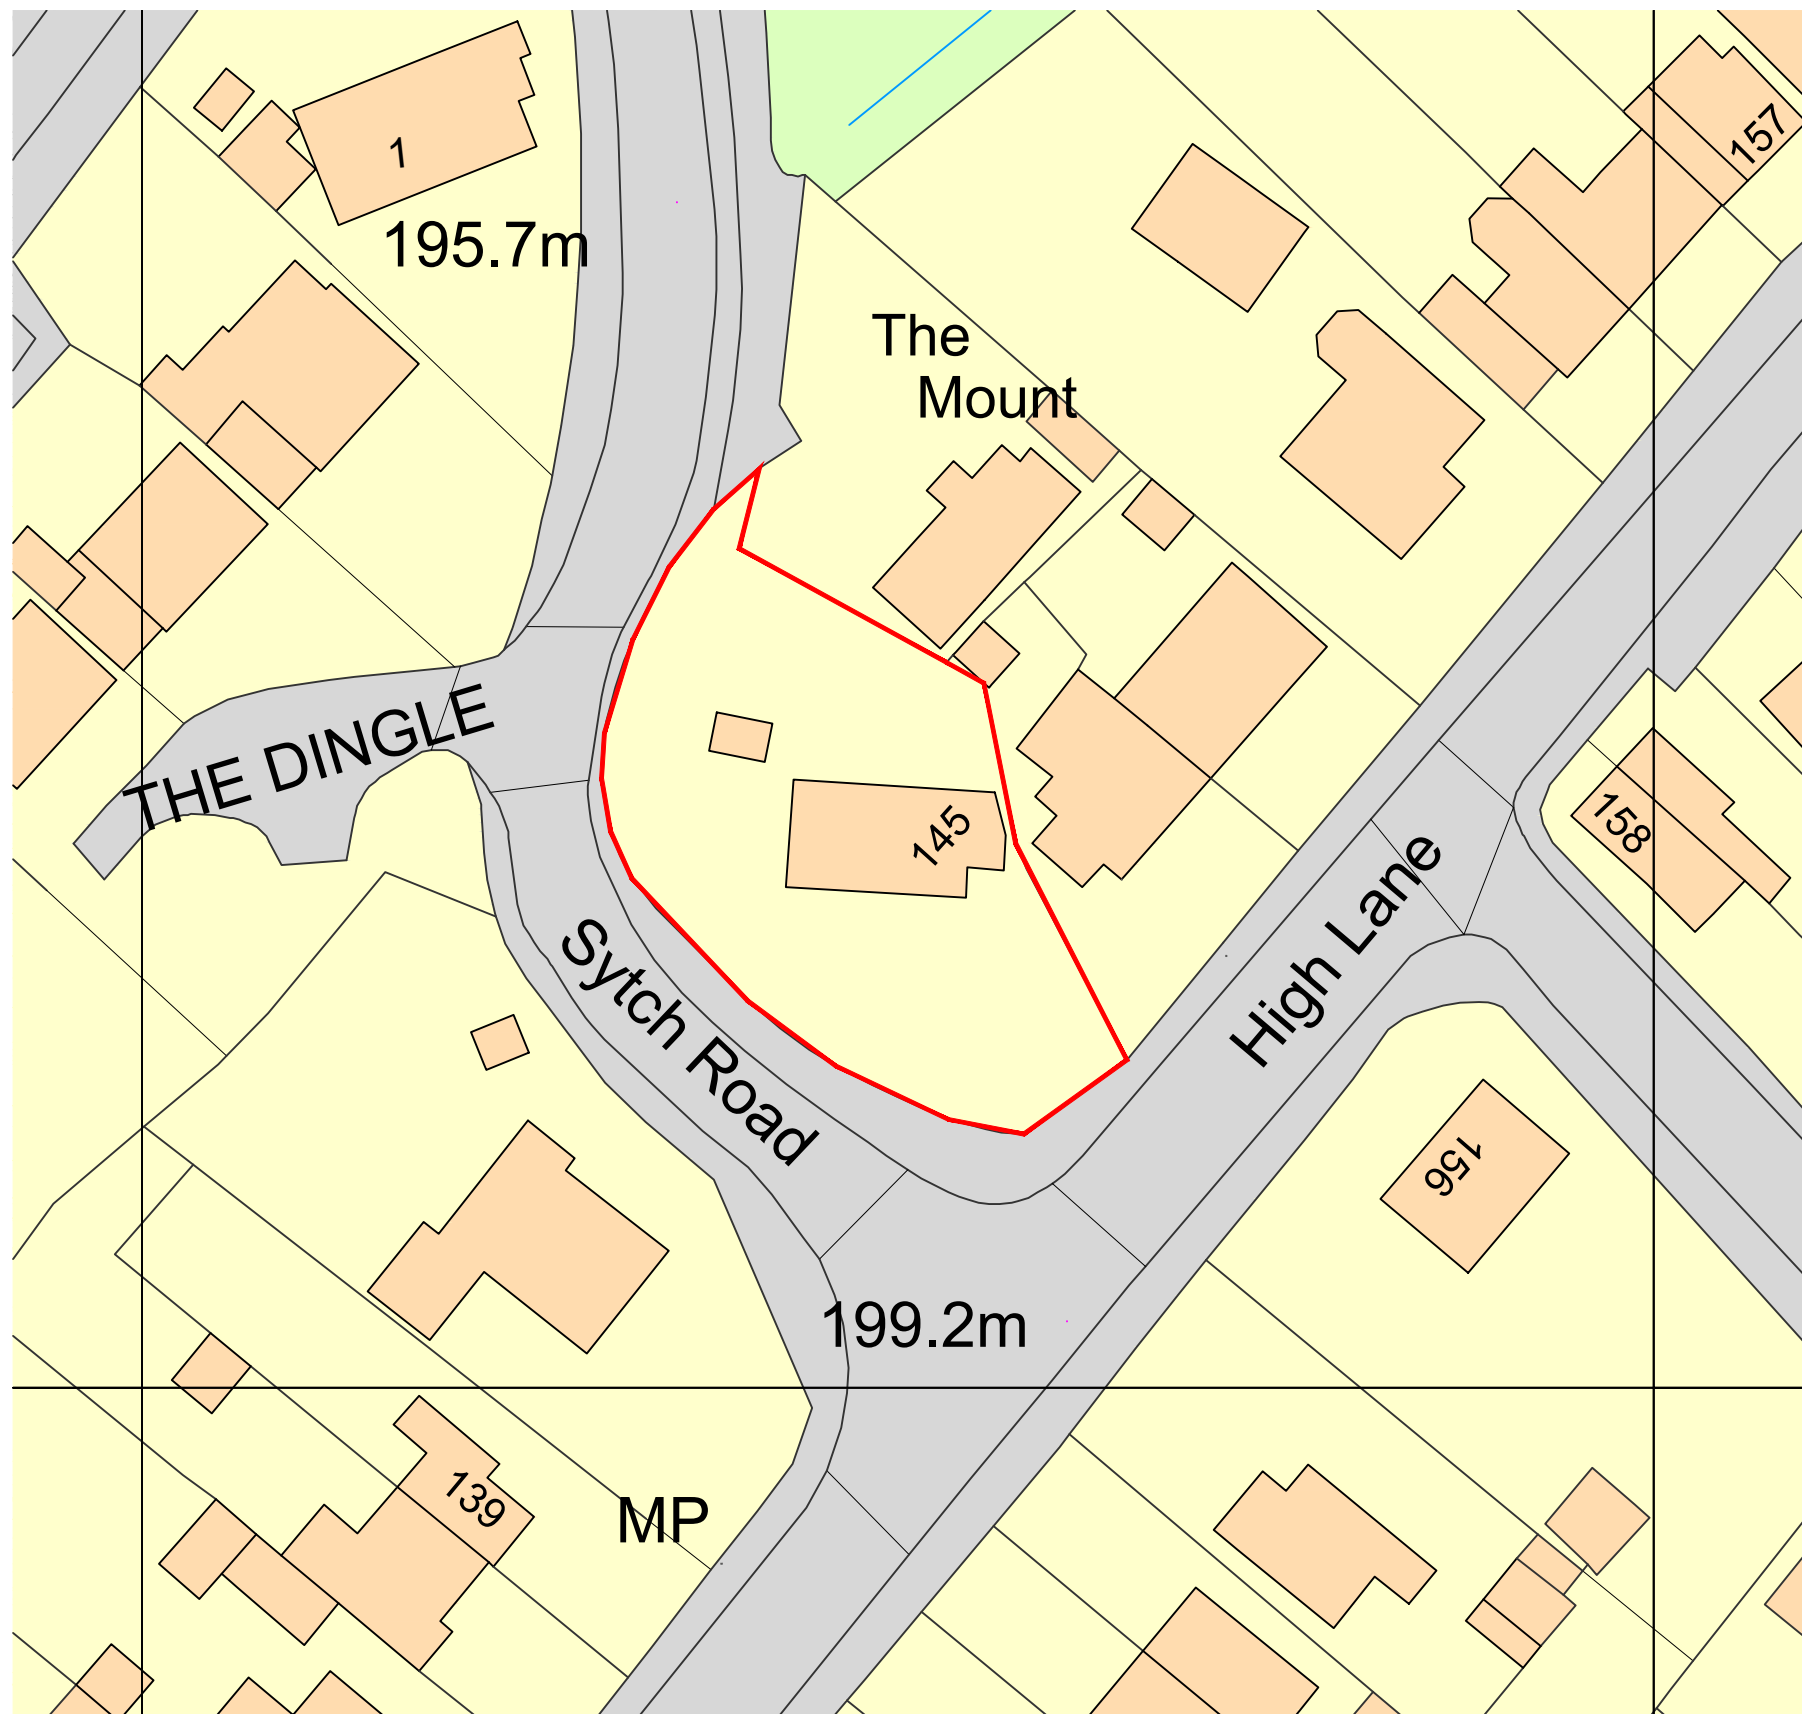


Ordnance Survey, (c) Crown Copyright 2021. All rights reserved. Licence number 100022432

LOCATION PLAN

SCALE 1:1250

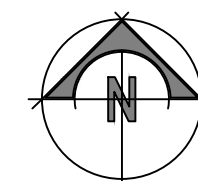


Metres

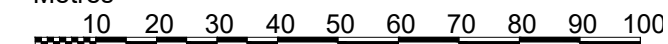

SCALE 1:1250


Metres

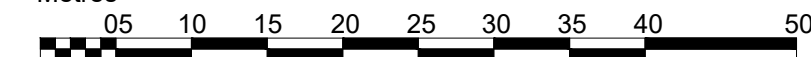

SCALE 1:500

BLOCK PLAN

SCALE 1:500

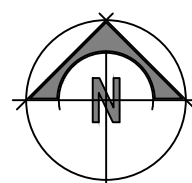

Rev	Description	Drawn	KCD	Date