


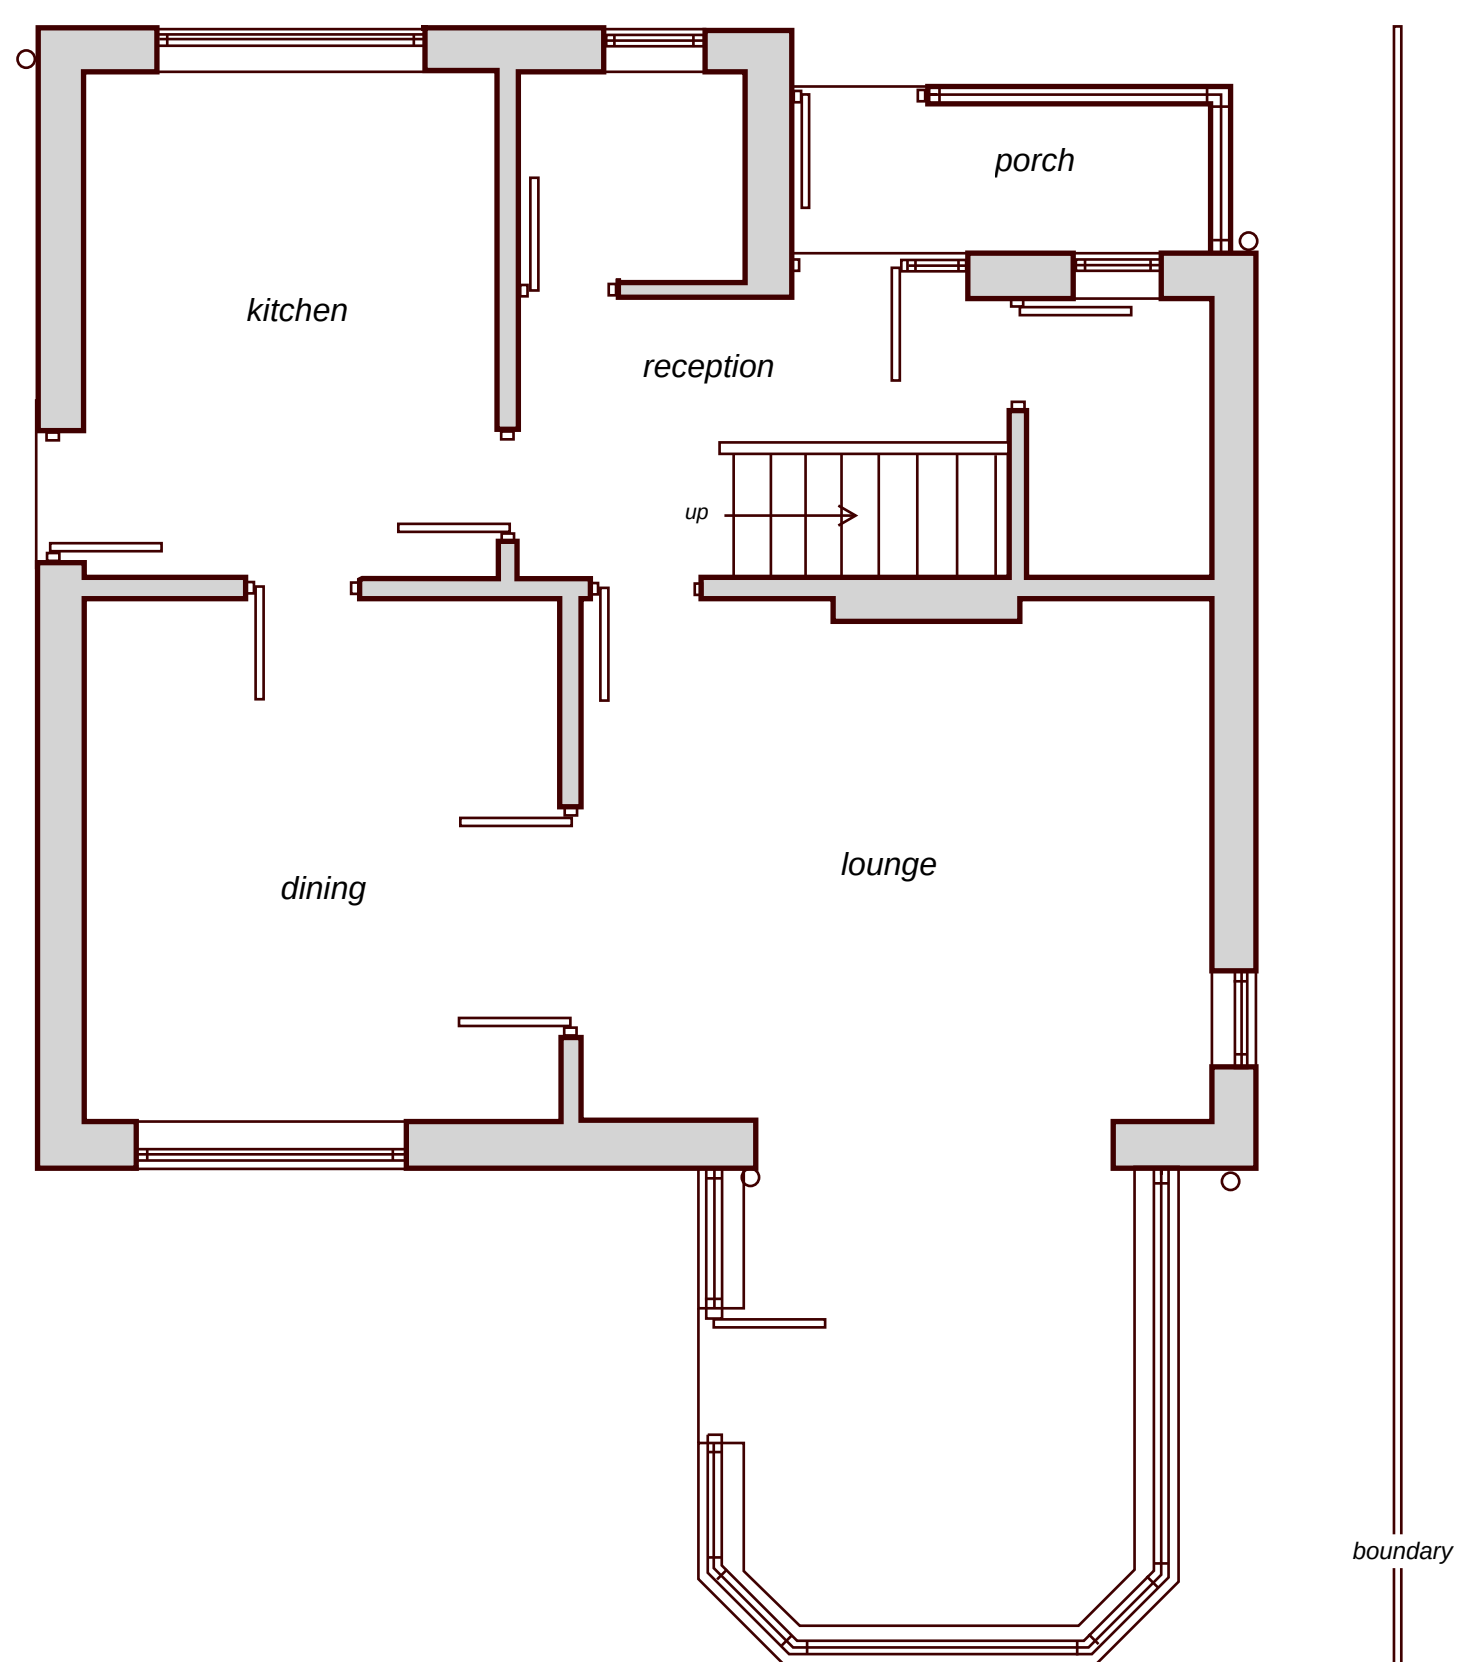

ground floor layout plan




first floor layout plan



rear elevation



side elevation to drive

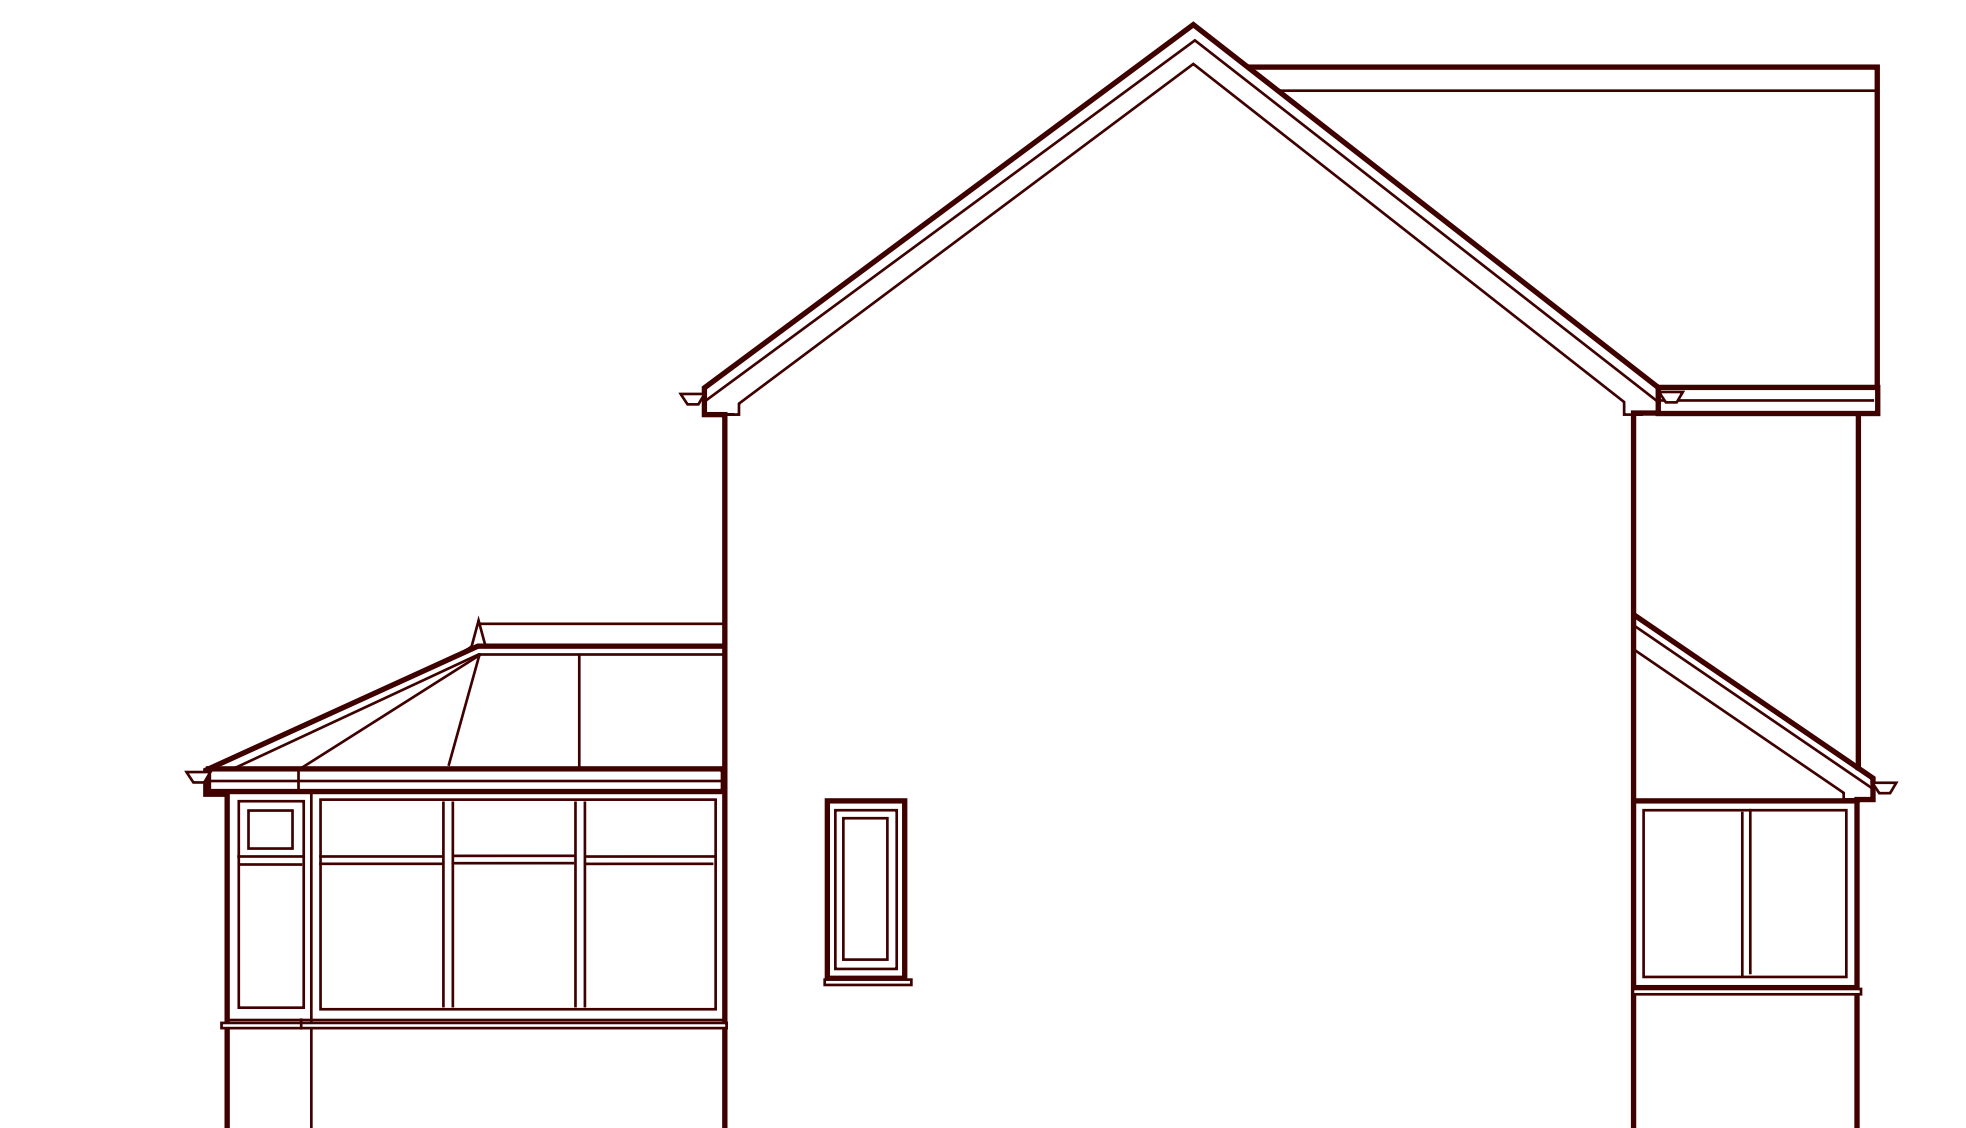

side elevation

Proposed Two Storey Rear Extension and Alterations
at 11, Monyash Drive, Leek, Staffs ST13 5SY

Scale 1-50 (A1) - existing layout Dwg ref MD1a January 2022

Geoff Rouane C.Build.E, MCABE, MRICS.
Chartered Building Surveyor
Tel 07946517767
Email: geoffrouane@btinternet.com

