
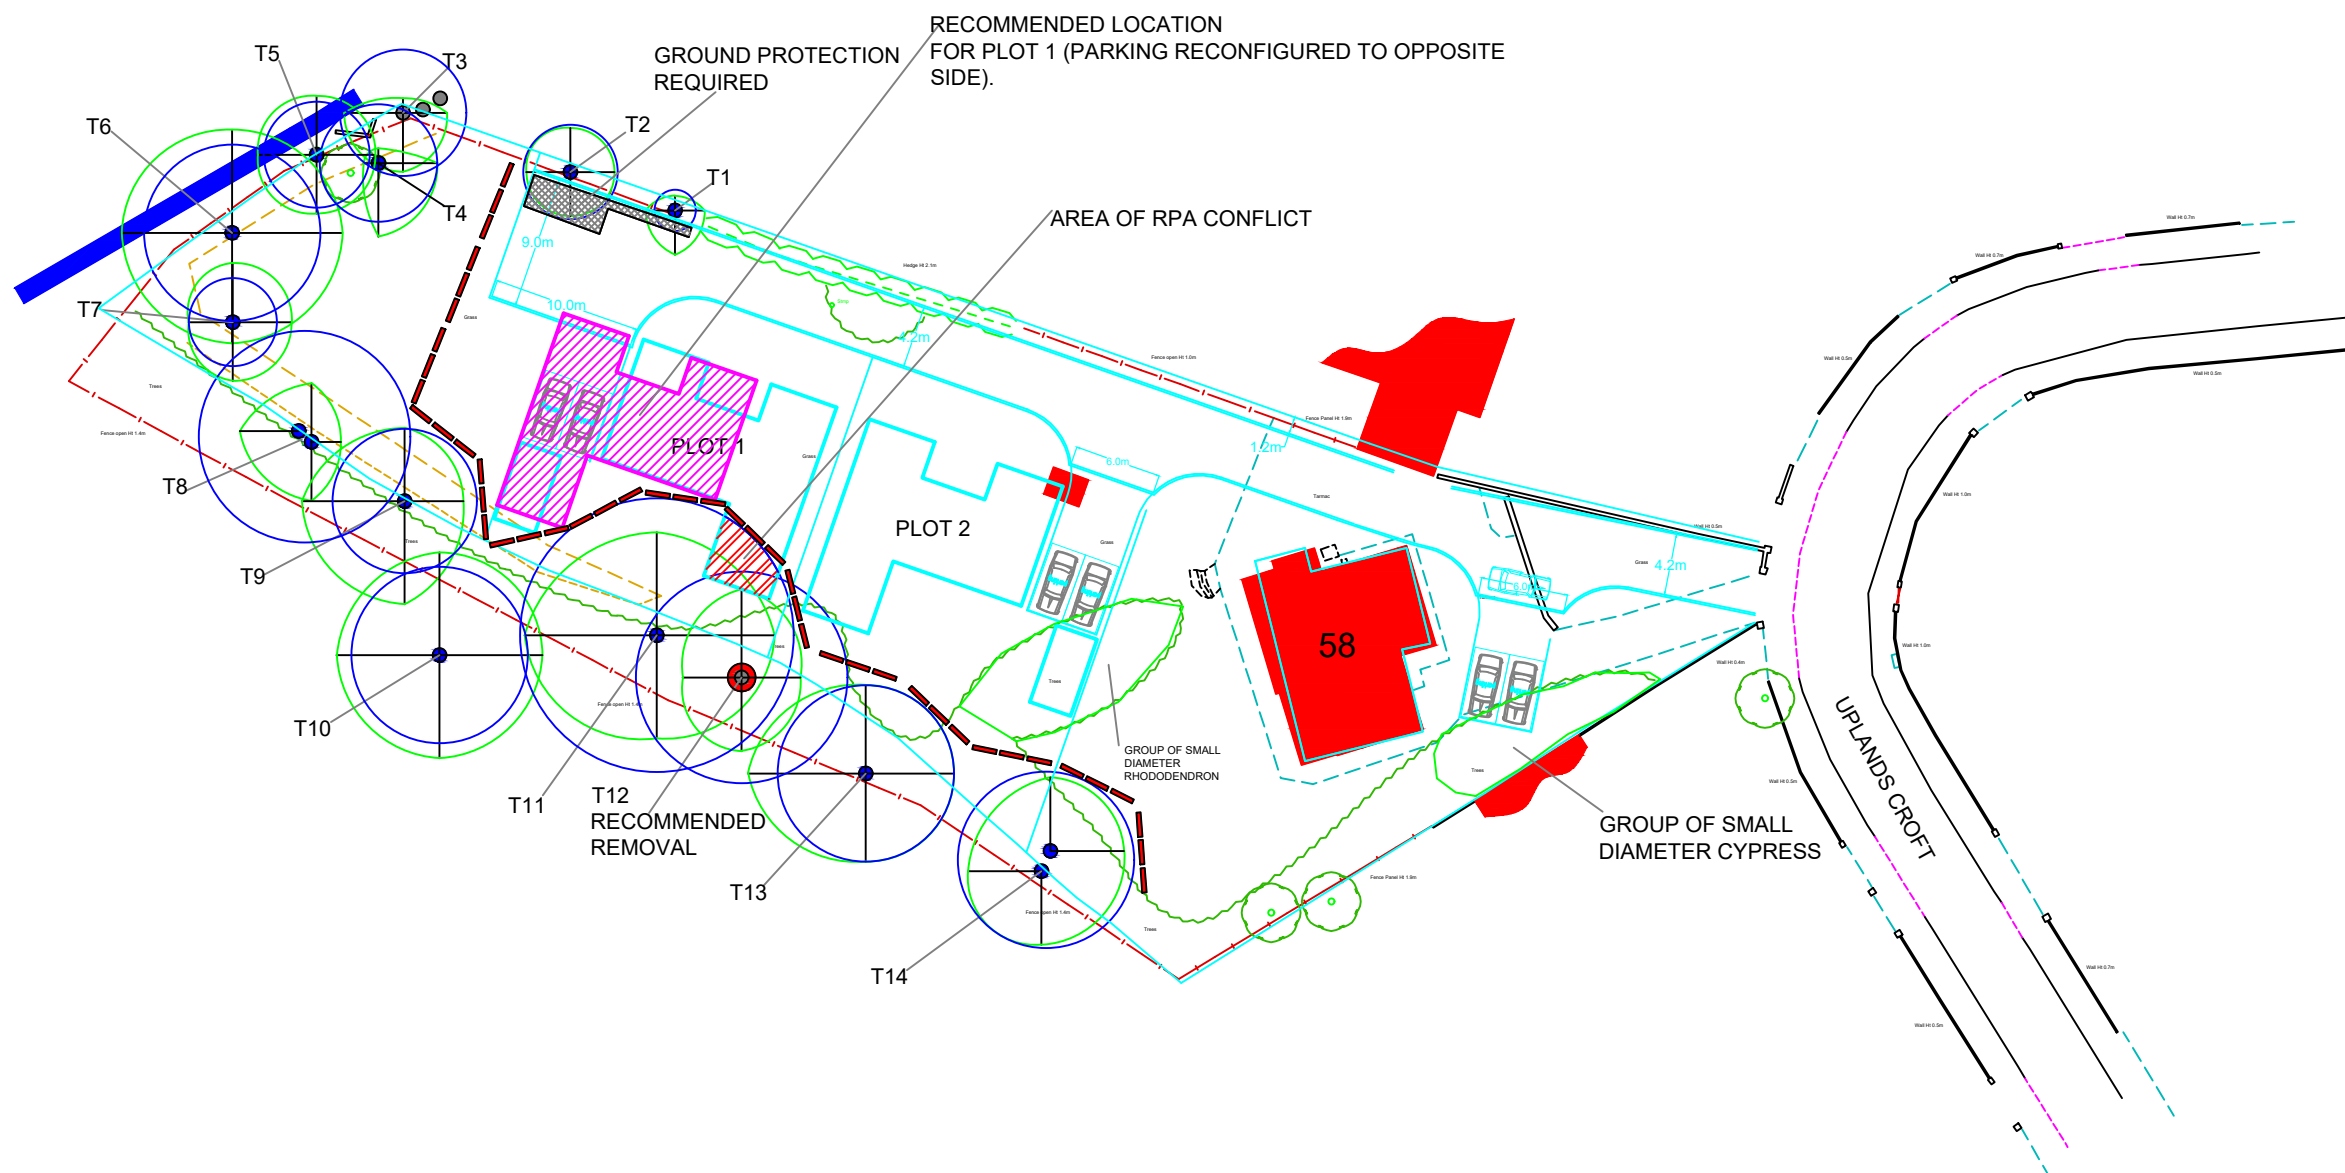


1:250 @A3

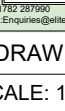

ELITE ECOLOGY Professional Ecological and Arboricultural Consultants Wellesley House Wellesley Street Stoke-on-Trent Staffordshire ST1-4NF www.eliteecology.co.uk www.facebook.com/eliteecology www.twitter.com/eliteecology TEL 01782 287990 EMAIL Enquiries@eliteecology.co.uk			
TREE CONSTRAINTS AND PROTECTION DRAWING			
DRAWN BY: D. WHITEHEAD		DATE: 24/08/21	SCALE: 1/250
	= TREE CATEGORY	 CAT: A CAT: B CAT: C CAT: U	
	= RPA		
	= CANOPY DISTRIBUTION		
	= EXISTING STRUCTURES		
	= PROPOSALS		
	= RECOMMENDED REMOVALS		
	= RECOMMENDED RELOCATION OF PLOT 1		
	= RPA CONFLICT		
	= PROTECTIVE FENCING		
	= GROUND PROTECTION		