




- NOTES
- 07 Structural opening to be formed
 - External works
 - 10 Existing doors and windows to be painted in Daylesford Green - Facia & Eaves boards
 - 11 Existing gutters and RWP in poor condition to be replaced
 - 12 Proposed timber window
 - Proposed demolition works

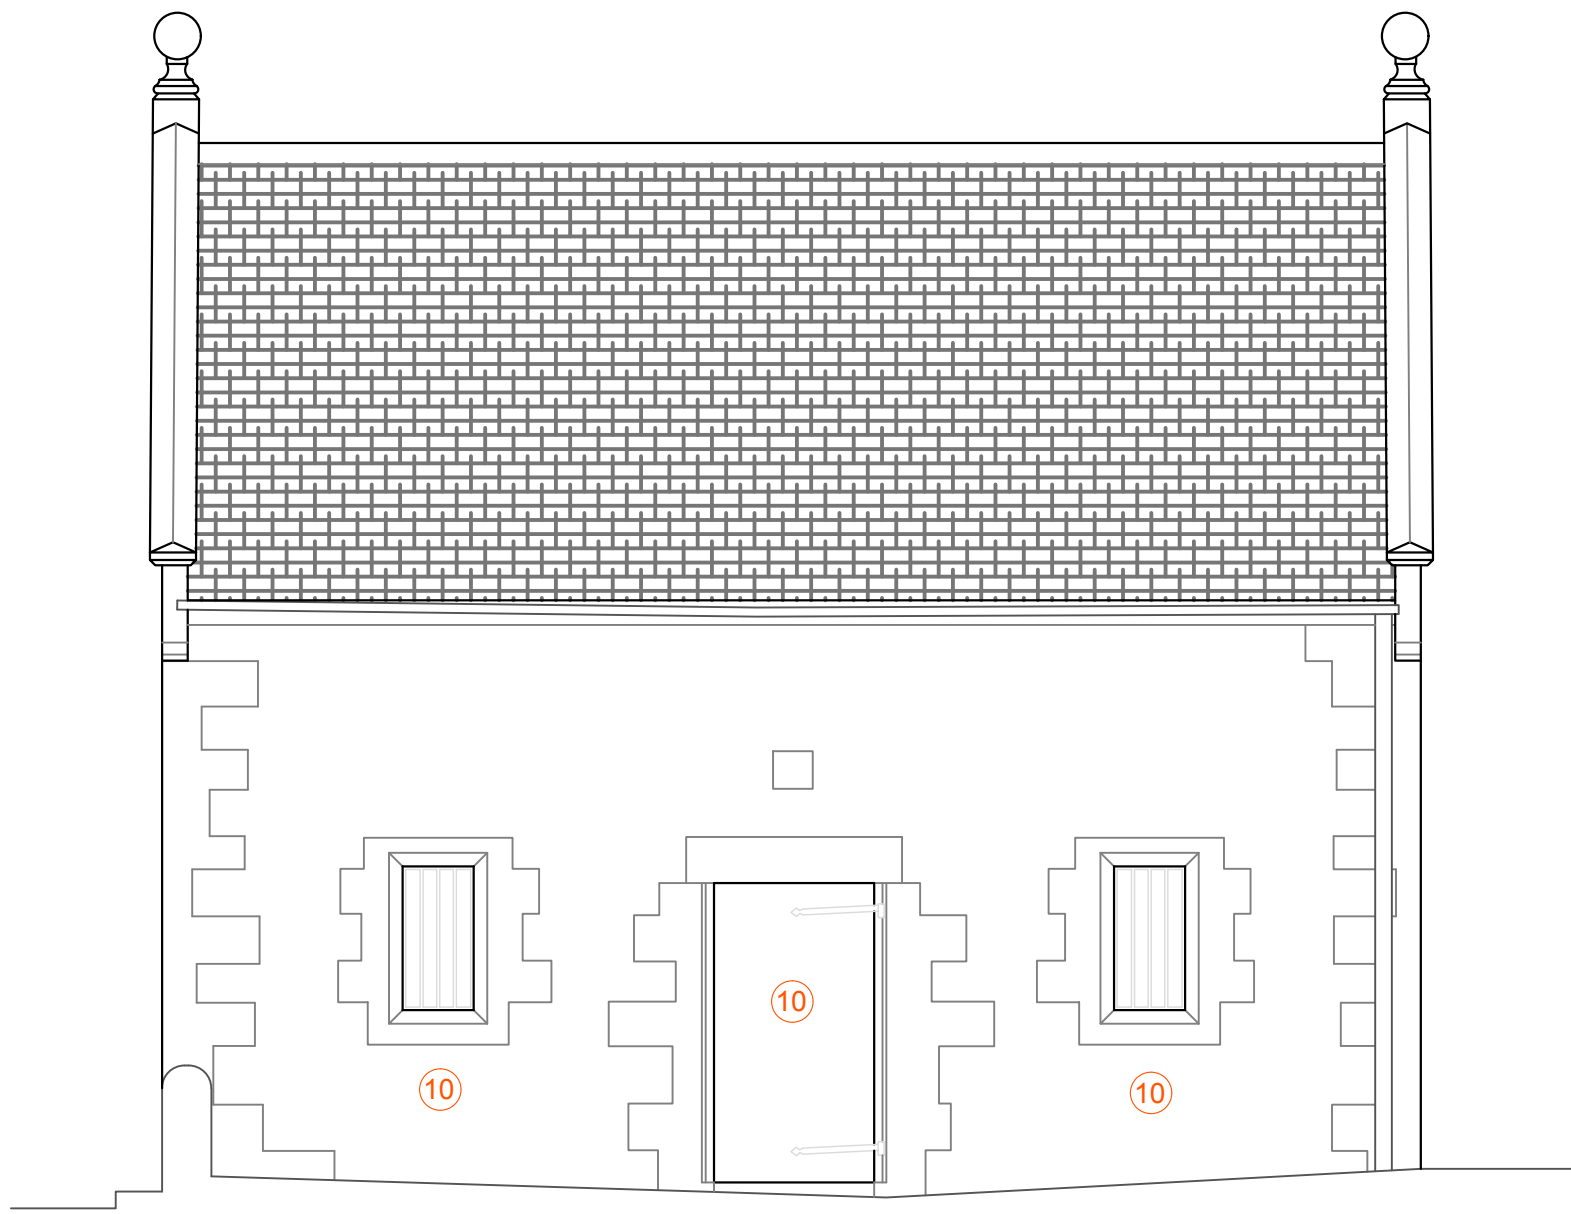

Datum: 200.00m.
Elevation 1.

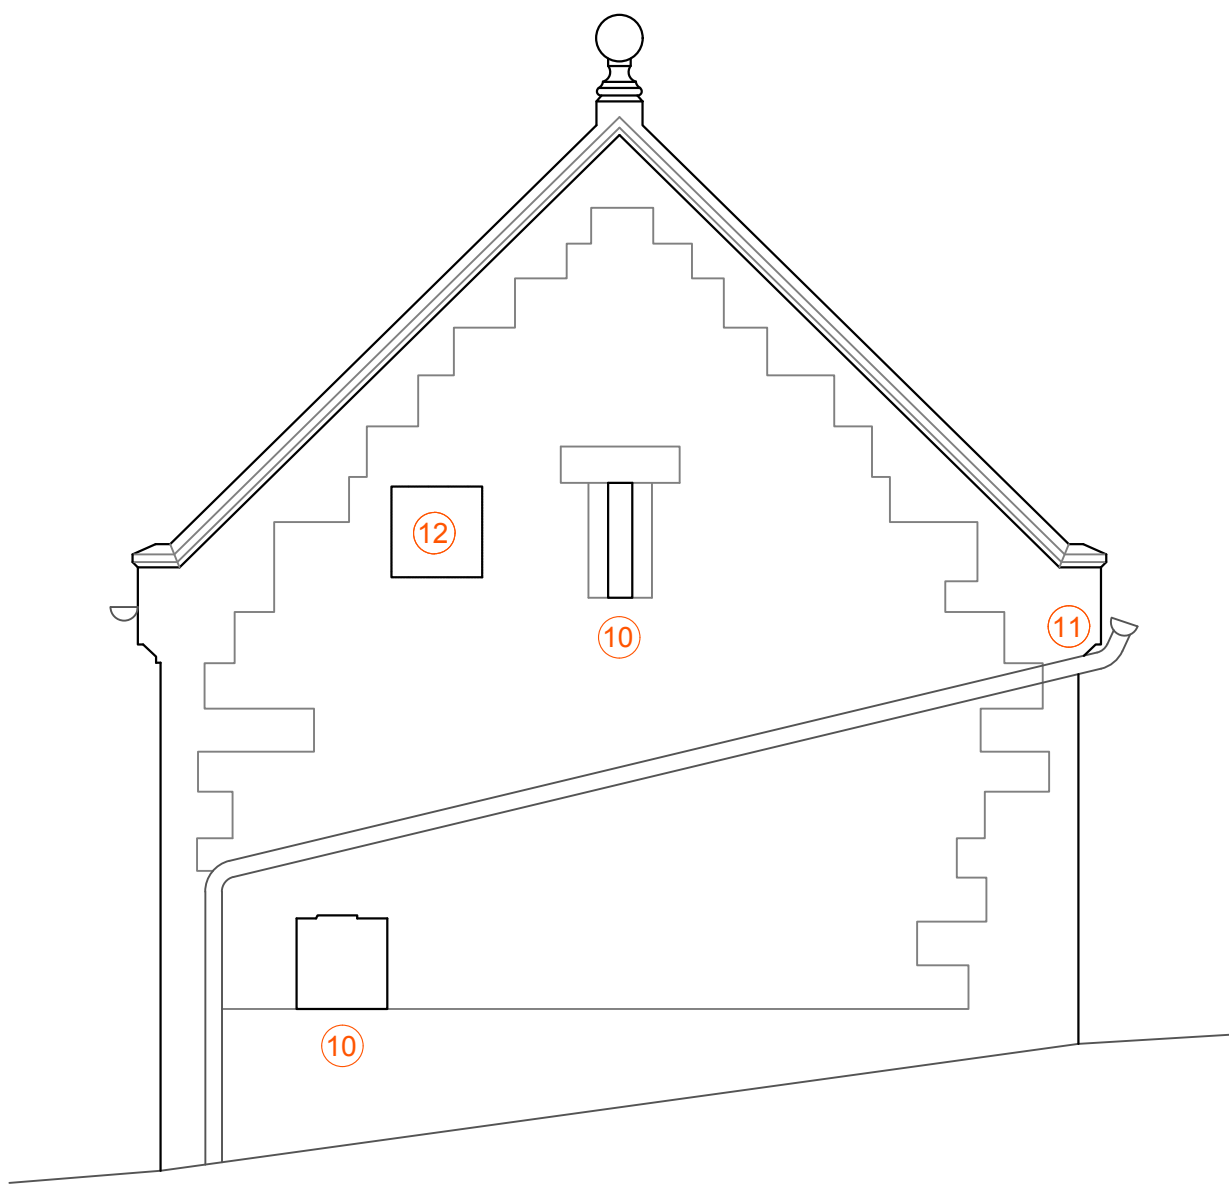

Datum: 200.00m.
Elevation 2.

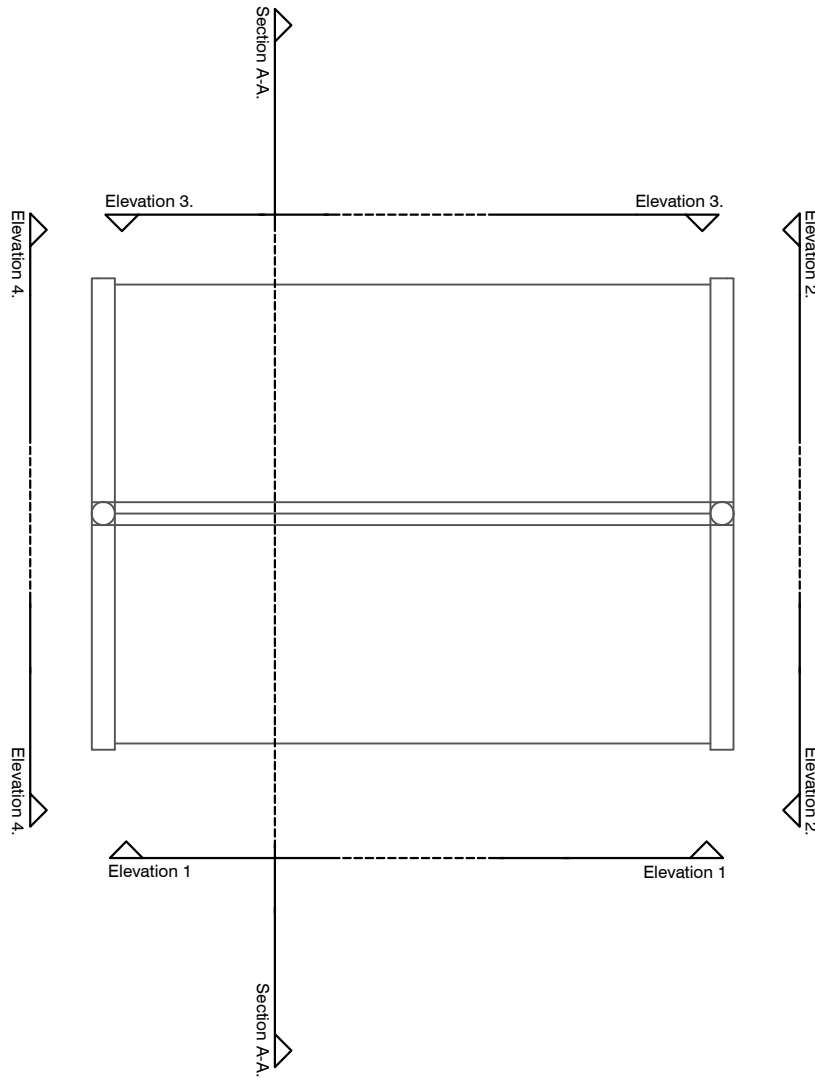

01
Existing Elevations 1&2 1:50

REV - A 13.10.2021
REVISION DATE

The Barn

EXISTING ELEVATIONS 1&2
1690.04_120_01
STATUS: Issued for Tender
DATE: October 2021
SCALE: 1:50 @ A1
DRAWN: AG
CHECKED: AC

CLIENT:
daylesford
ORGANIC FARM GLOUCESTERSHIRE

The Barn, Farley, Staffordshire ST10 3BQ