


	NOTES
e formed	01 New balustrade to staircase
Jows to be painted in Daylesford boards	02 Structural works required - Refer to SE design
VP in poor condition to be replaced	03 Replace existing fireplace
w	04 New 15kW electric boiler
orks	05 Plant room to be acoustic insulated 06 New Crittall window glass door
	Existing walls
	Proposed walls
	Freestanding furniture
	Marble worktops
	New layer of soil and turf
	New layer of stone on Tarmac

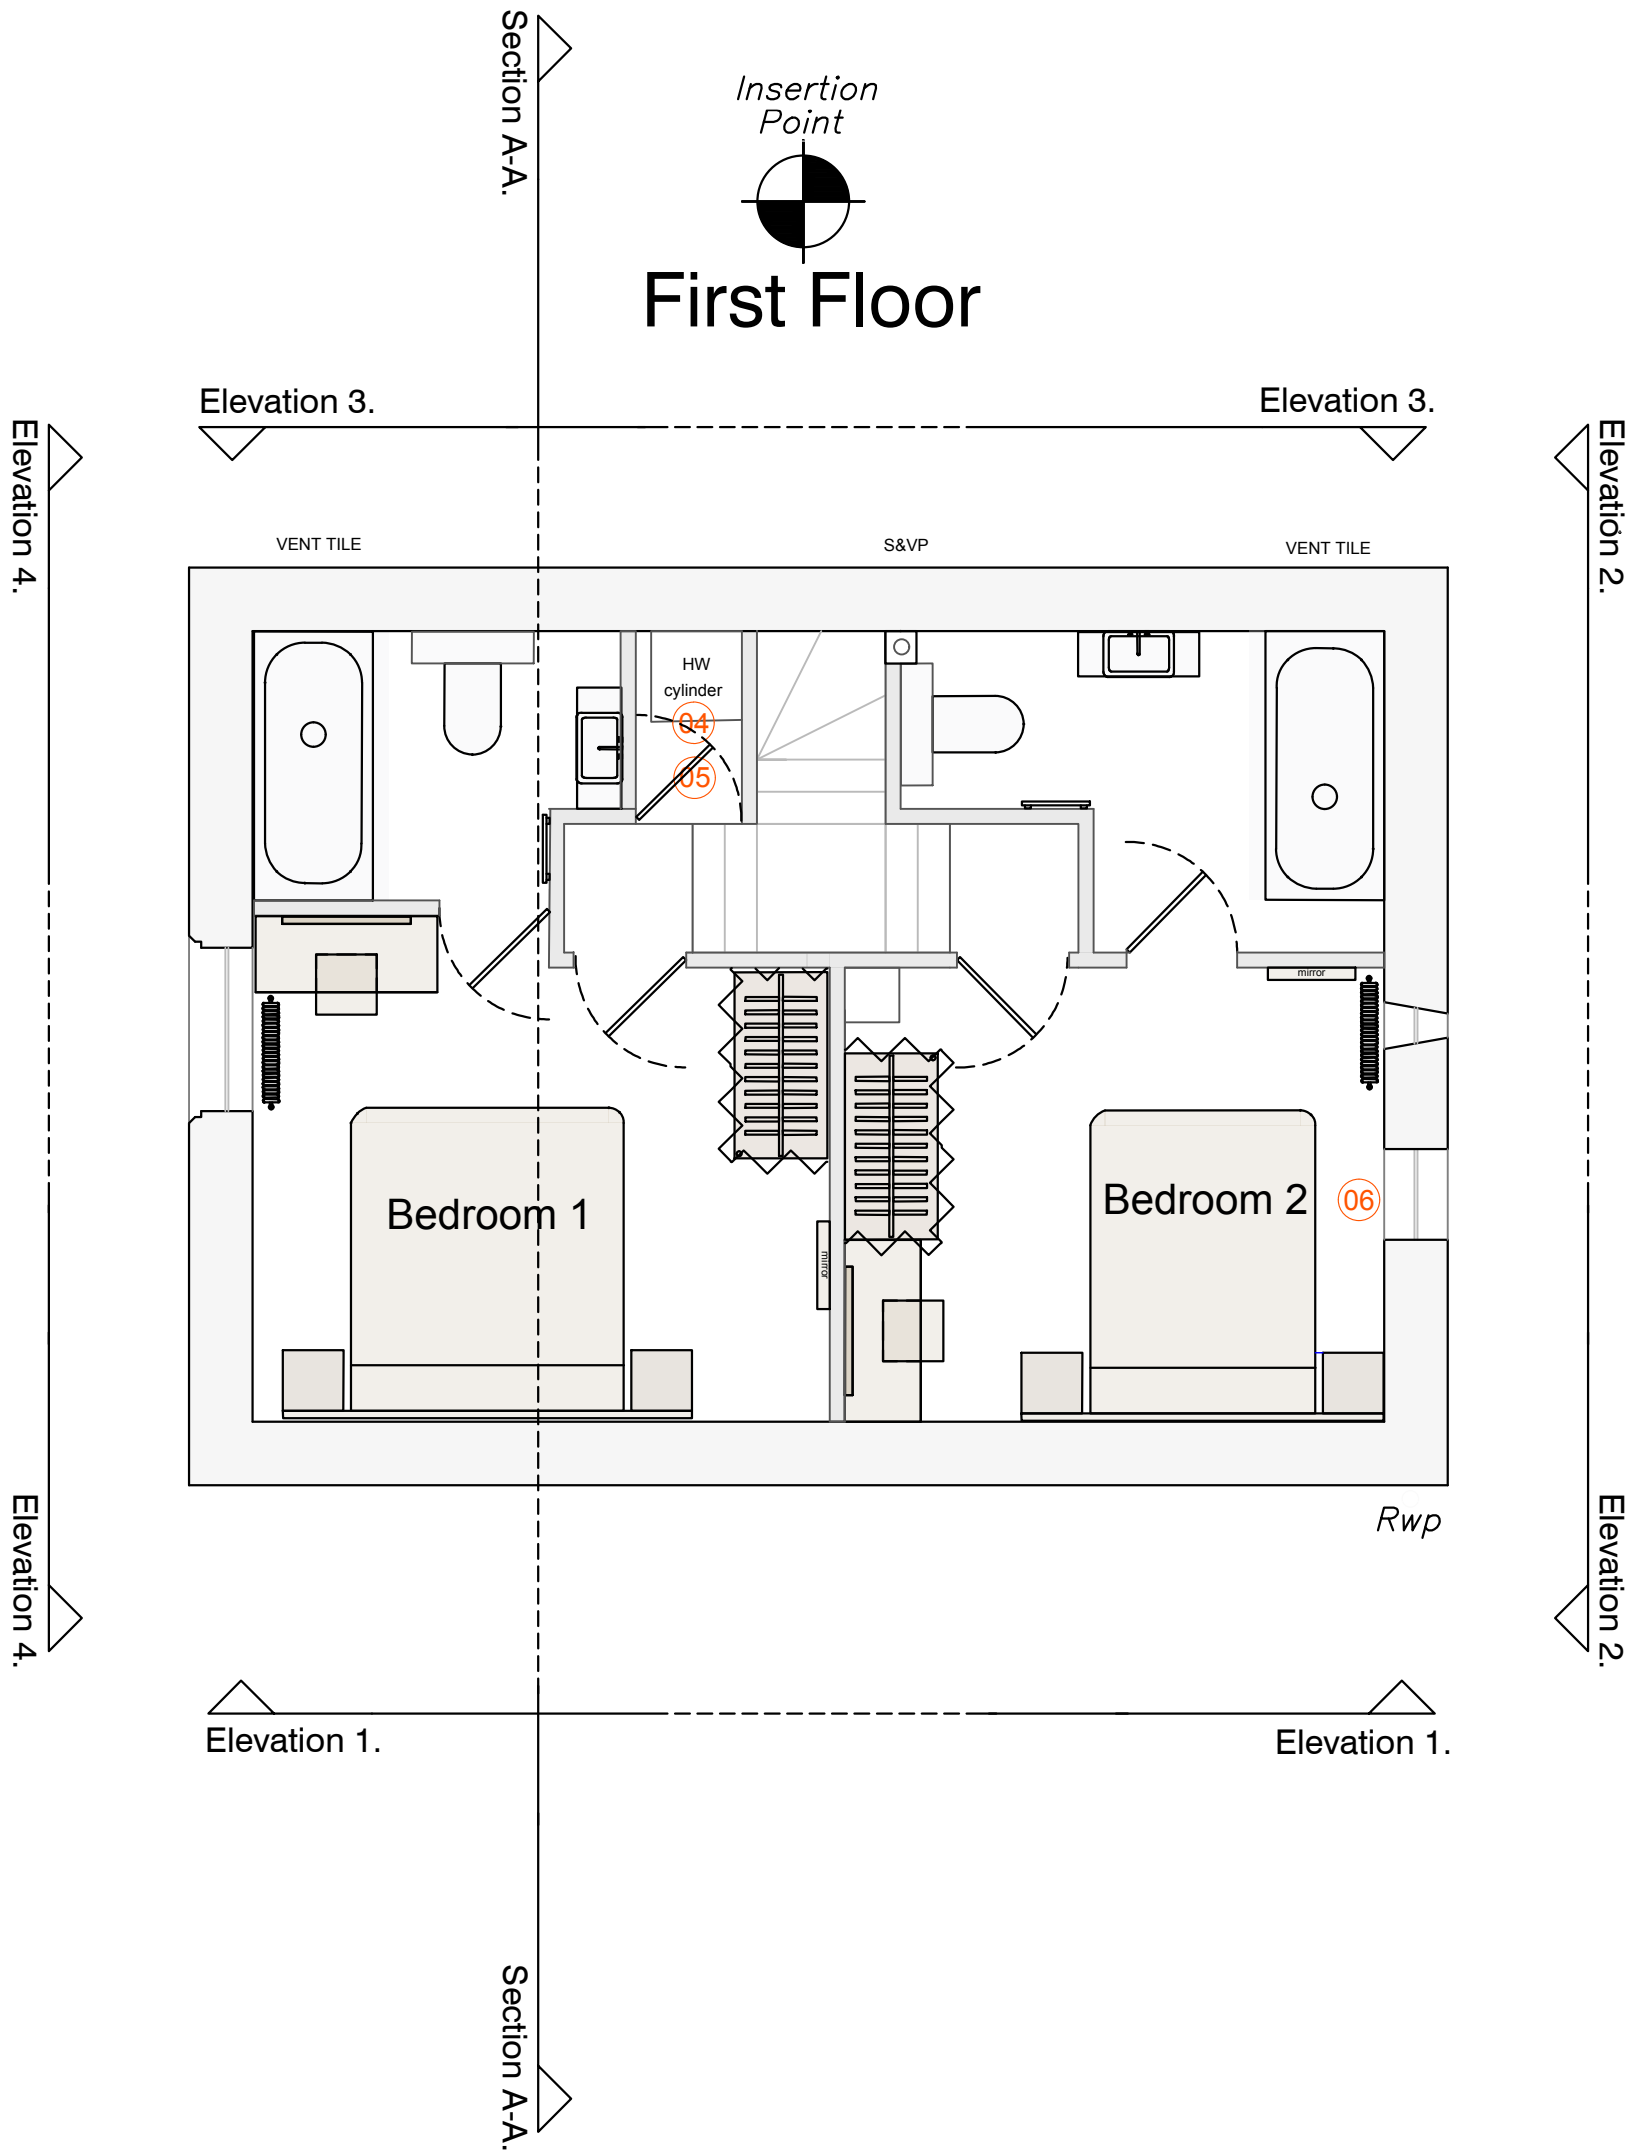

02

Proposed First Floor Plan

1:50

REV - A	13.10.2021
REVISION	DATE