




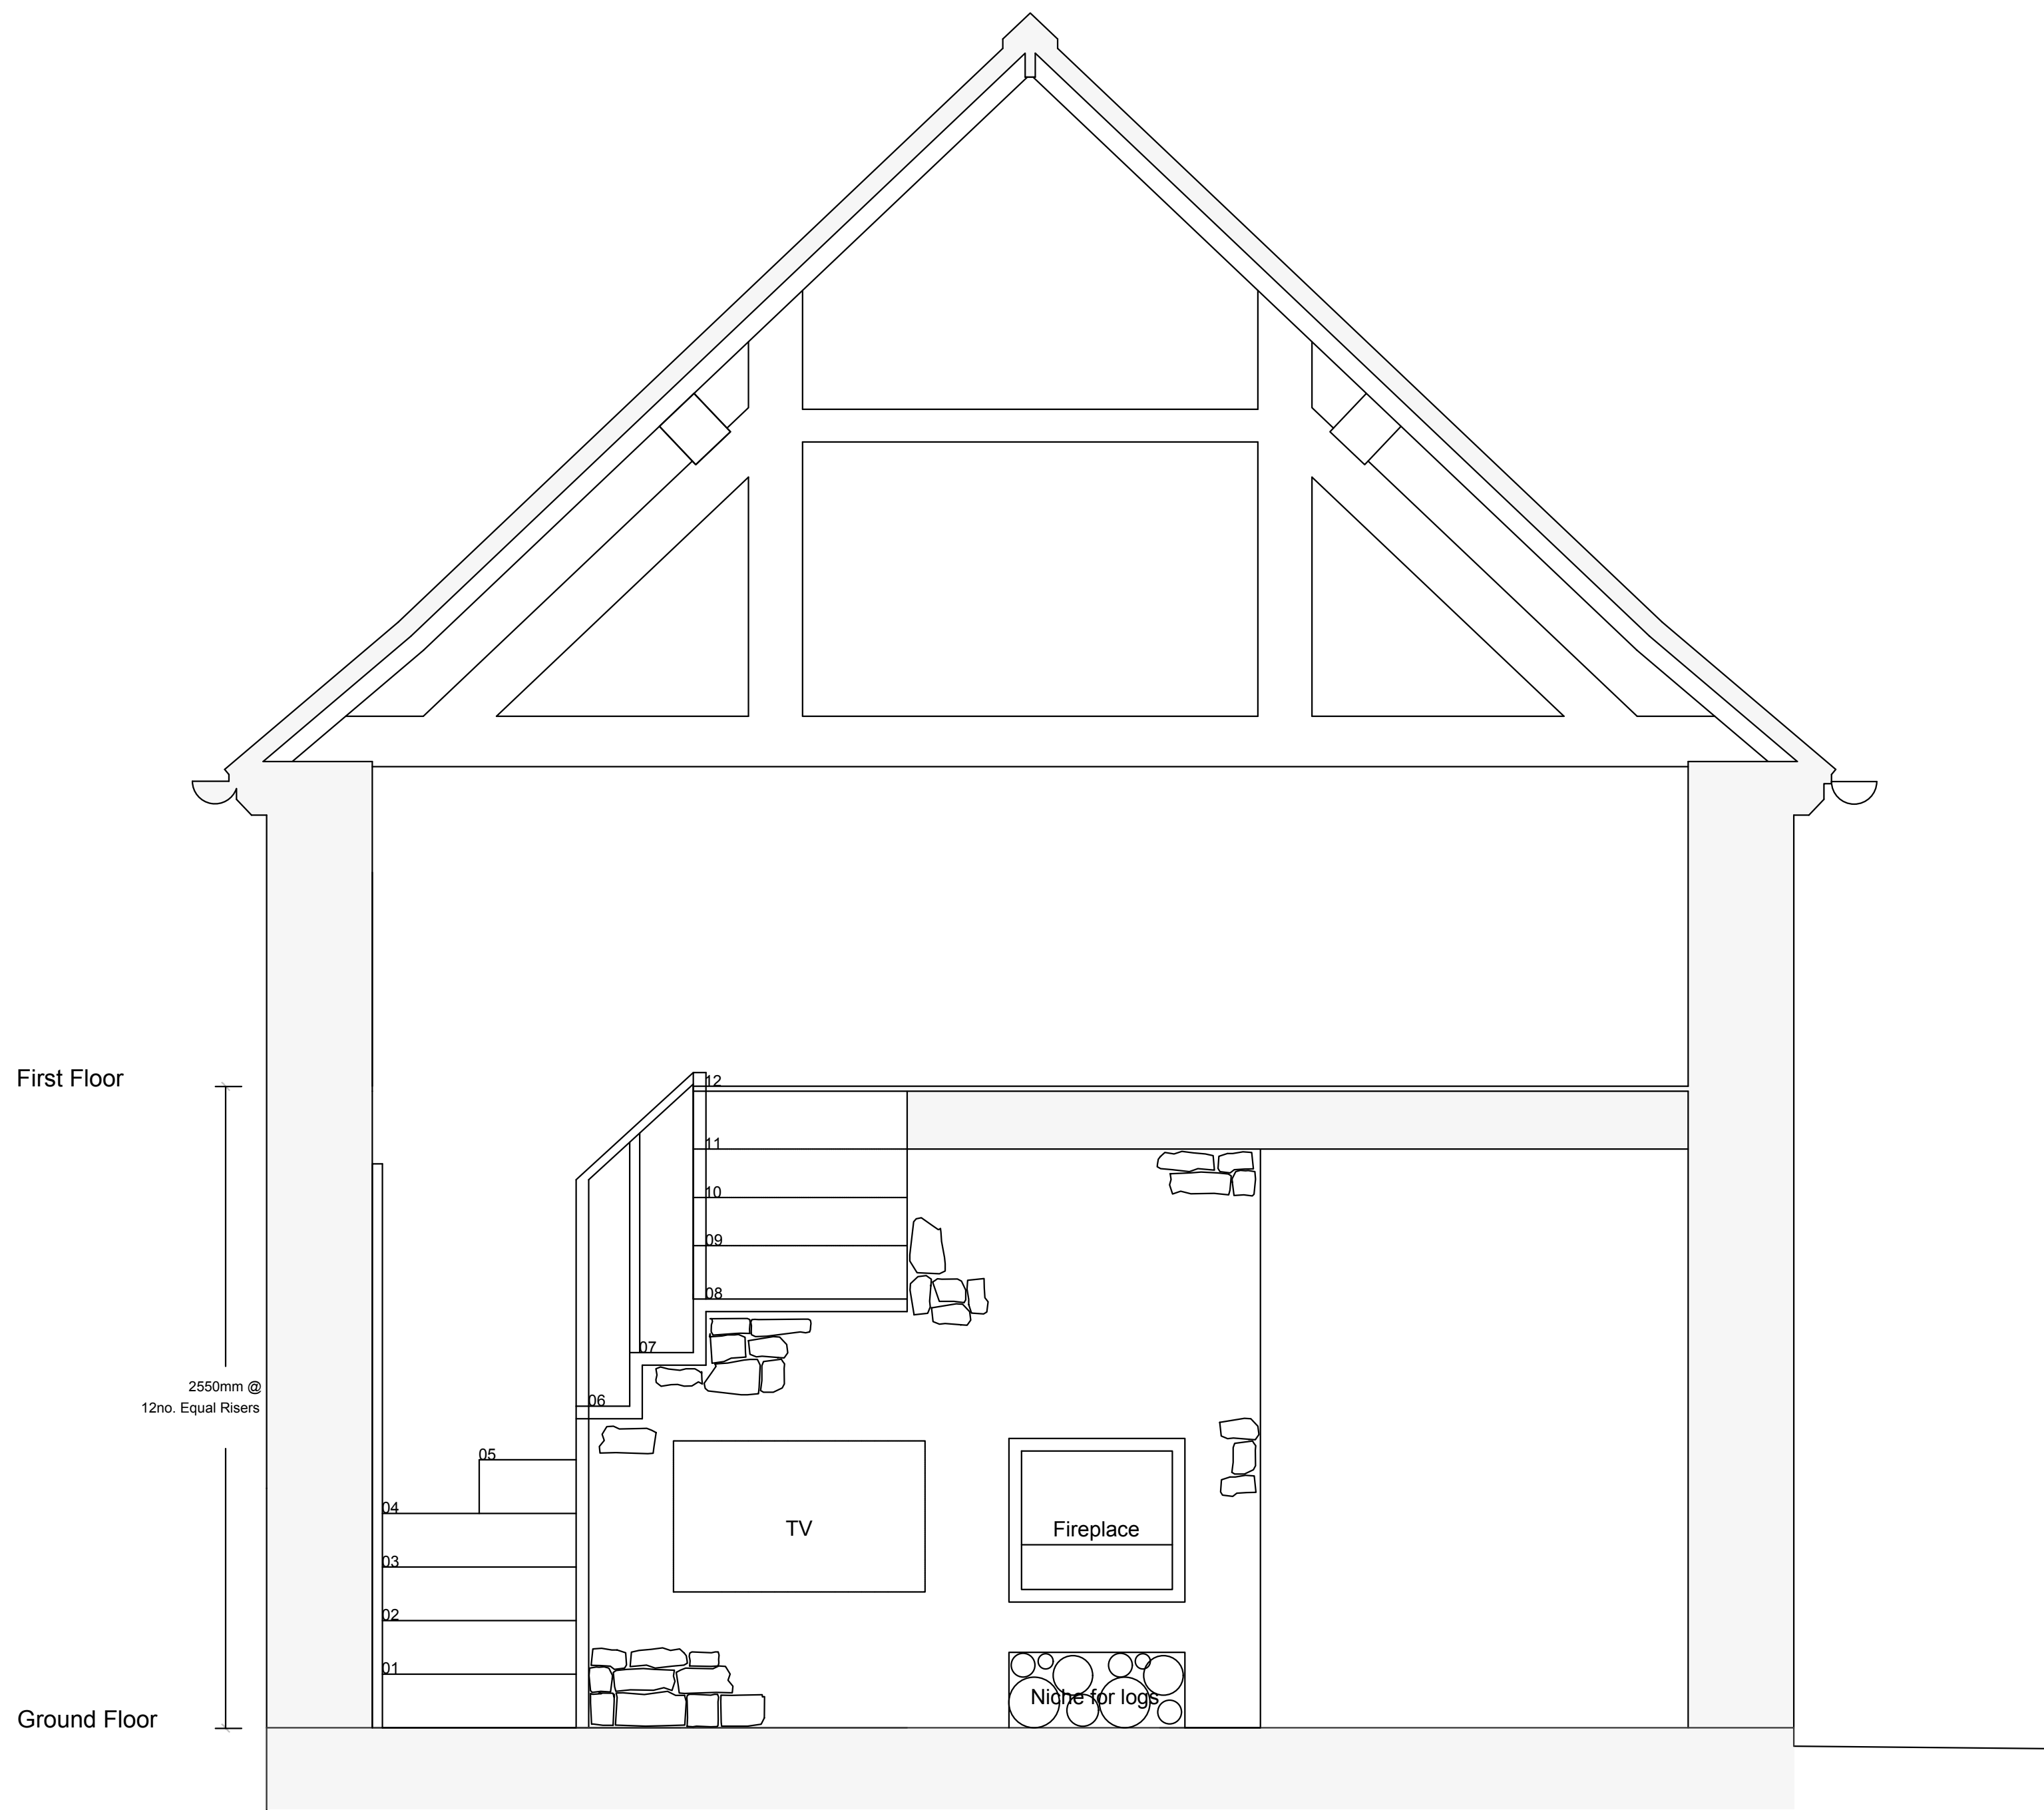

01
Section A-A.
New Staircase

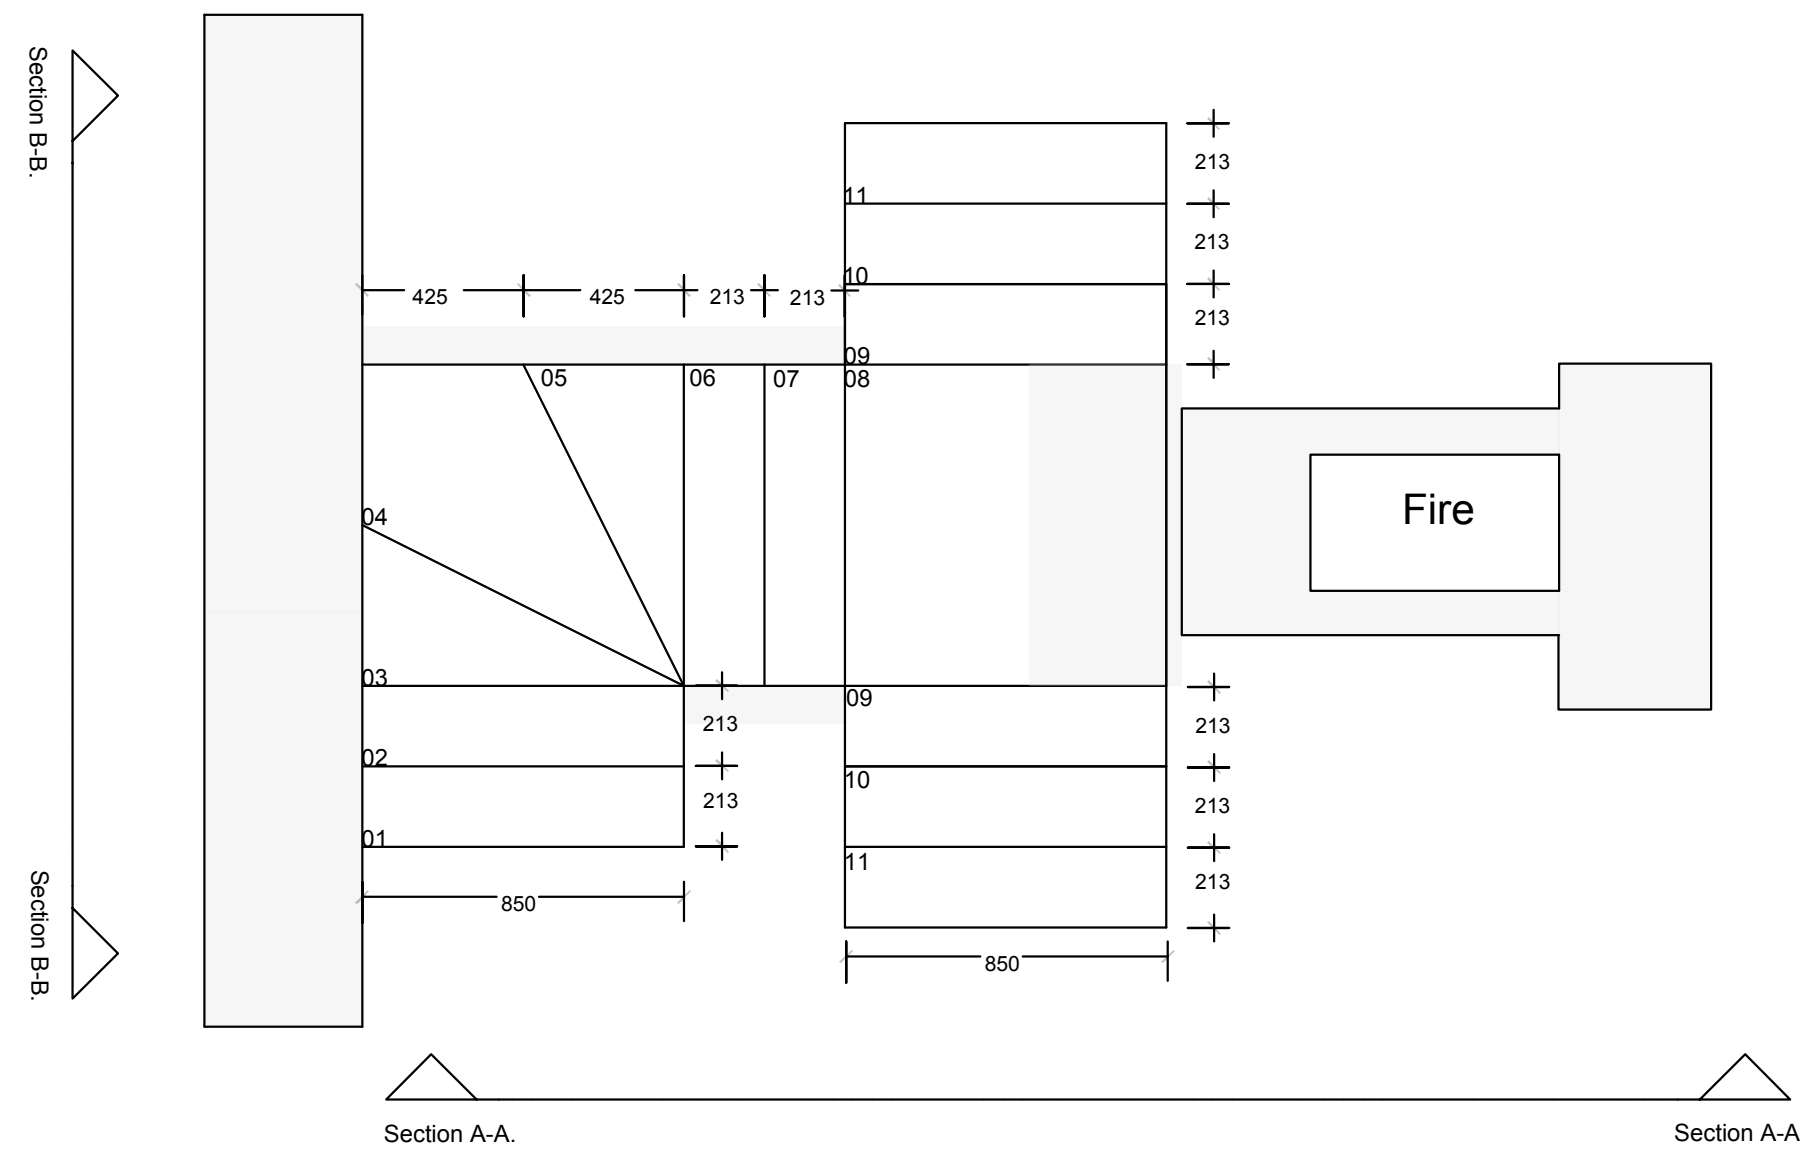

01
Plan
New Staircase

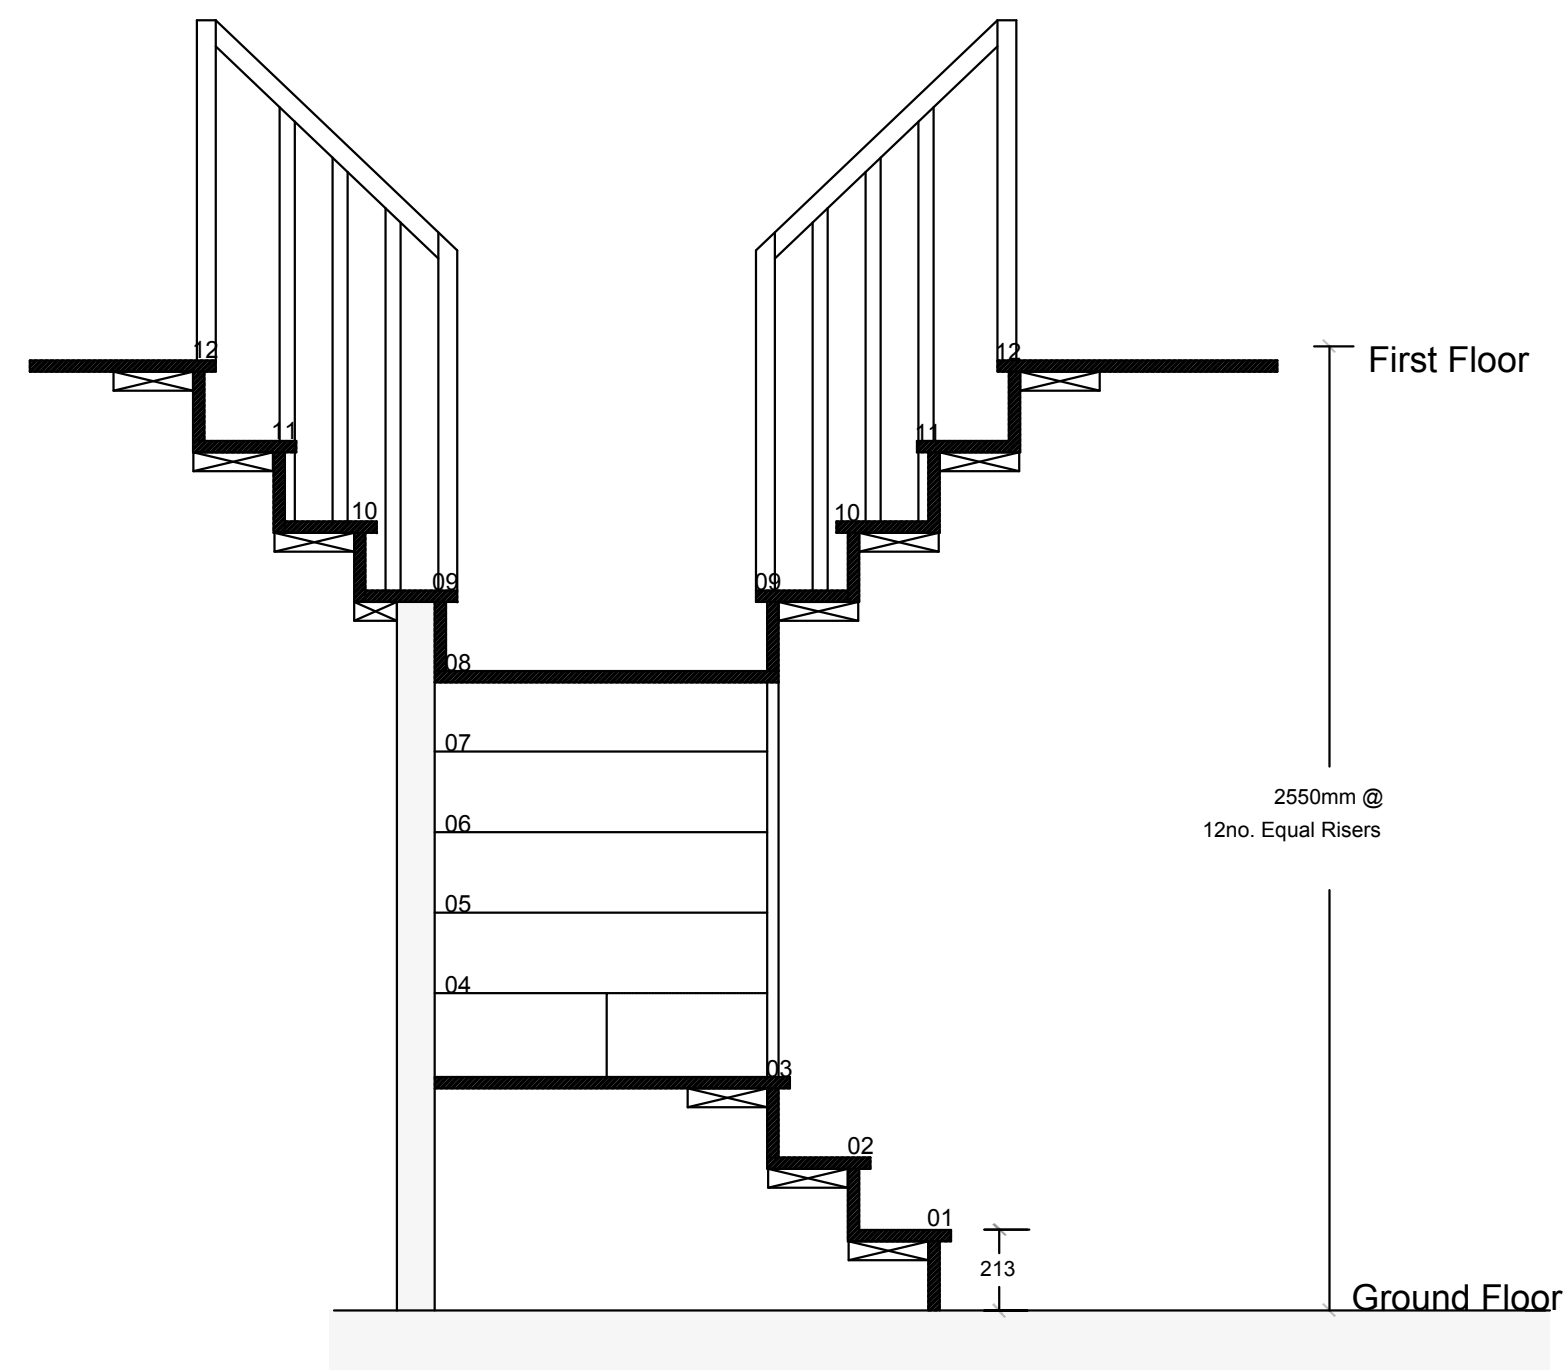

01
Section B-B.
New Staircase

REV - A	11.11.2021
REVISION	DATE

THE BARN

PROPOSED STAIRS
1690.04_340_01

STATUS: Issued for Tender
DATE: November 2021
SCALE: 1:20 @ A1

DRAWN: AG
CHECKED: AC

CLIENT:
daylesford
ORGANIC FARM GLOUCESTERSHIRE

The Barn, Farley, Staffordshire ST10 3BQ