




- NOTES
- 07 Structural opening to be formed
 - External works
 - 10 Existing doors and windows to be painted in Daylesford Green- Facia & Eaves boards
 - 11 Existing gutters and RWP in poor condition to be replaced
 - 12 Proposed timber window
 - Proposed demolition works

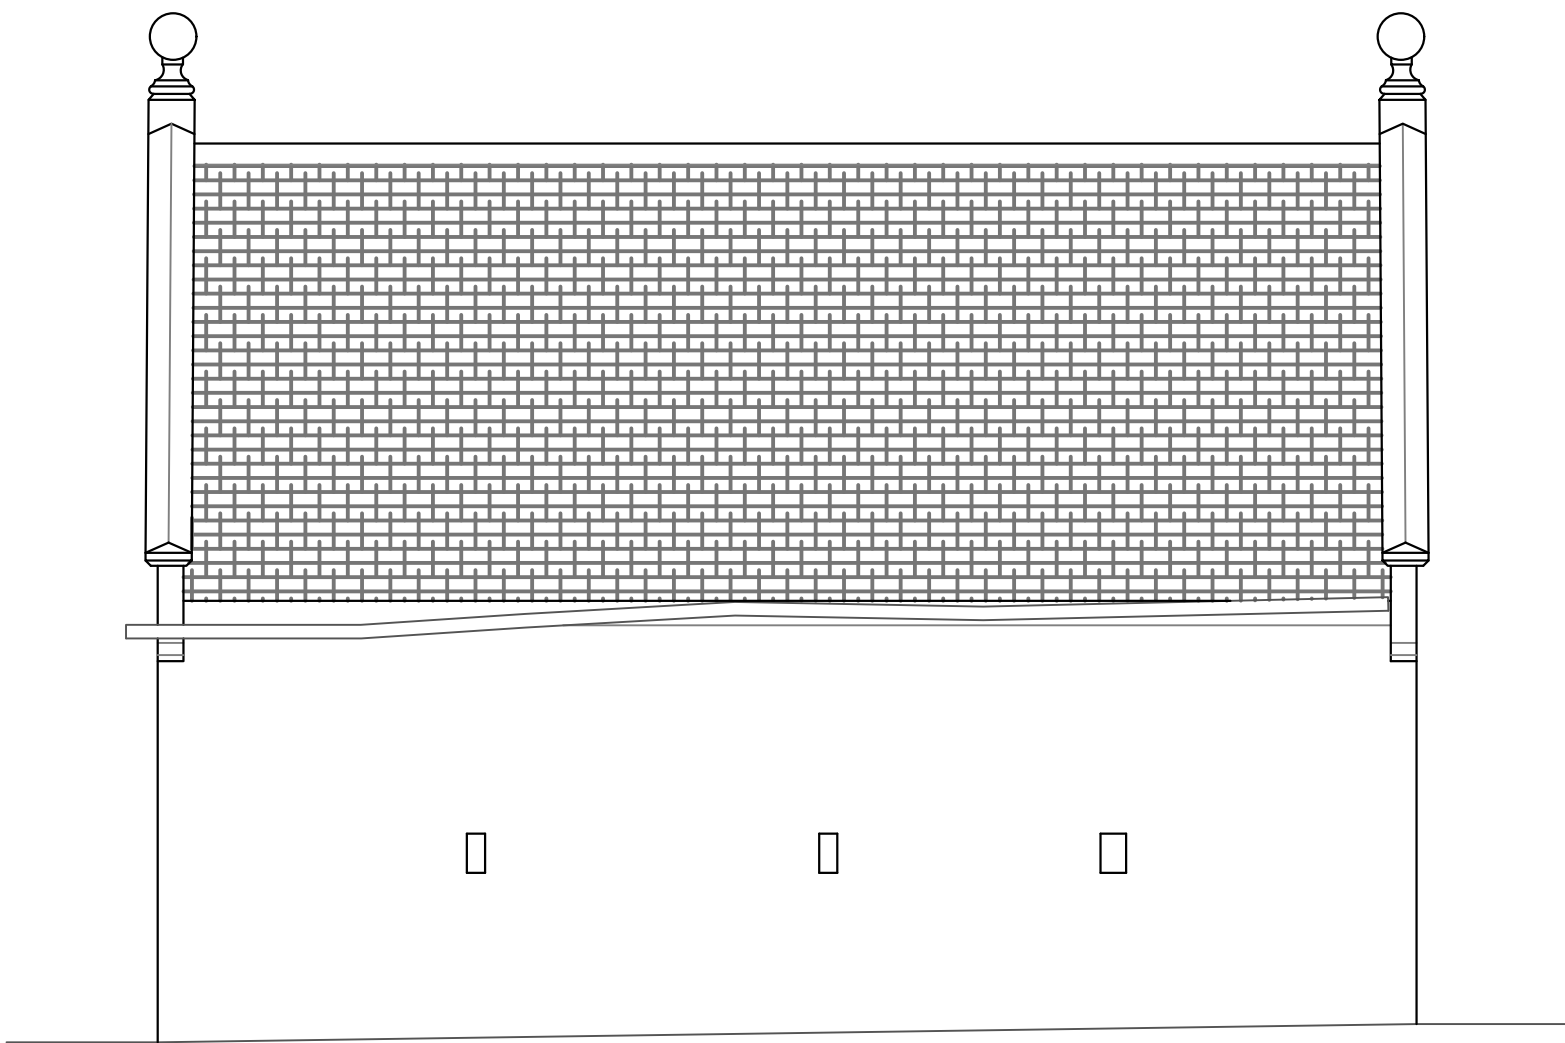

Datum: 200.00m.
Elevation 3.

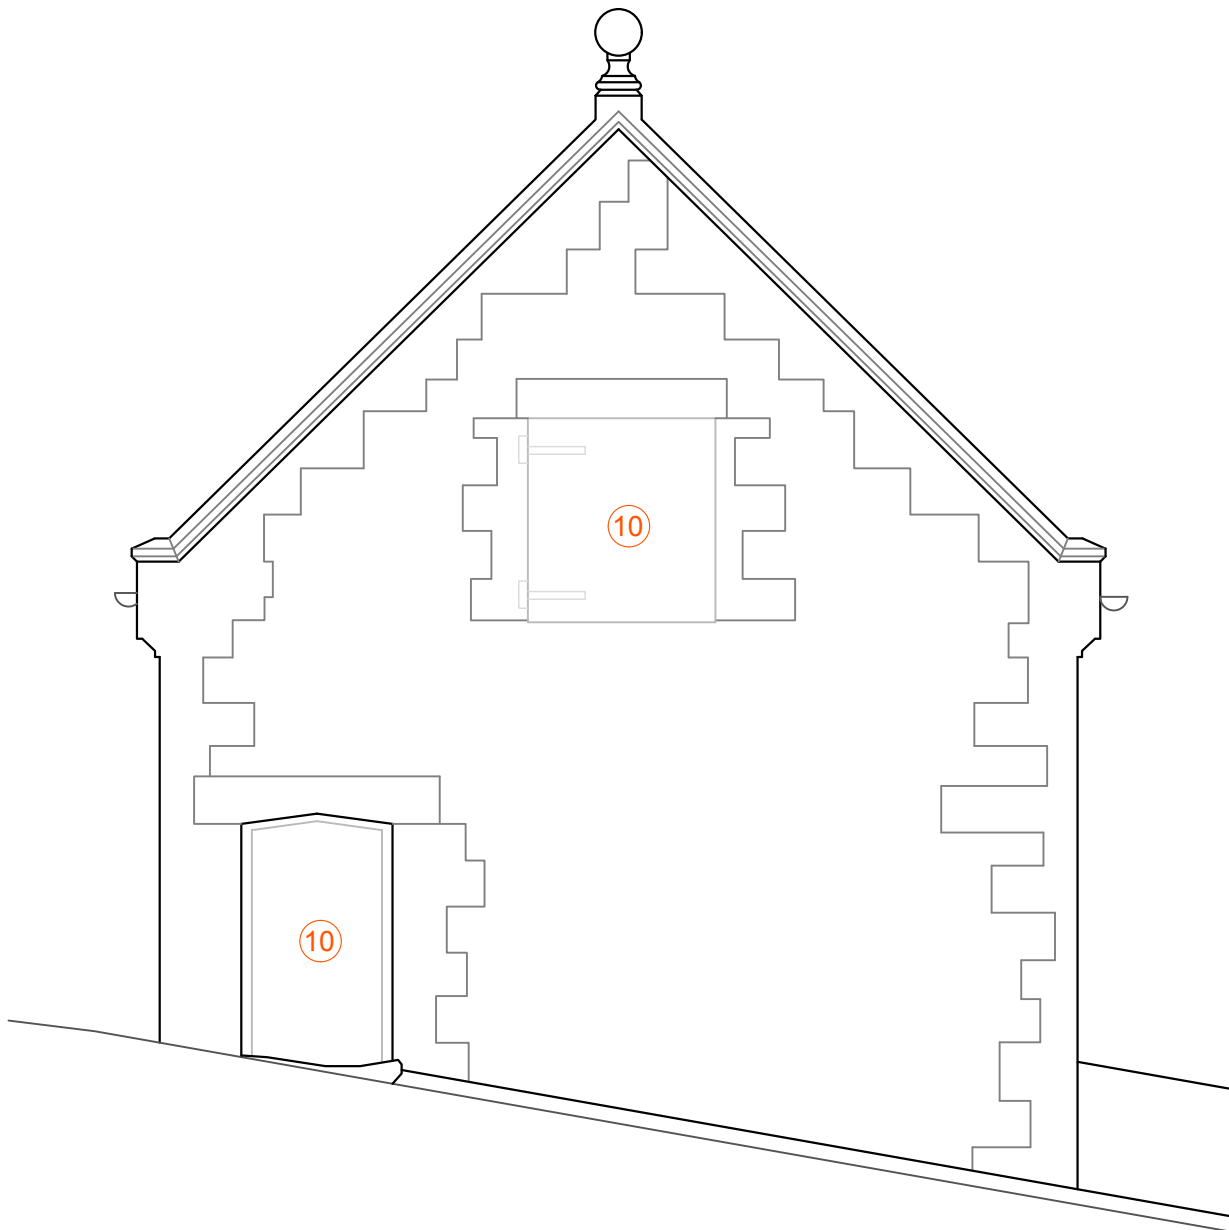

Datum: 200.00m.
Elevation 4.

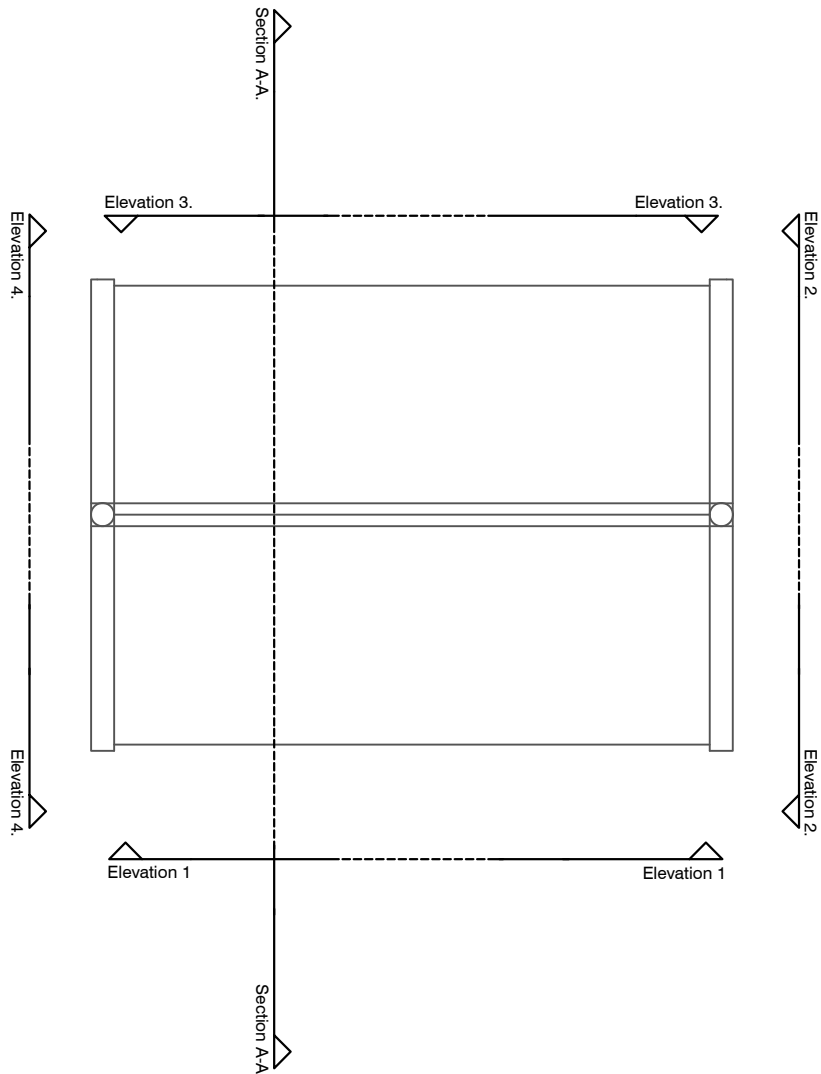

REV - A	13.10.2021
REVISION	DATE

THE BARN

EXISTING ELEVATIONS 3&4
1690.04_120_02

STATUS: Issued for Tender
DATE: October 2021
SCALE: 1:50 @ A1
DRAWN: AG
CHECKED: AC

CLIENT:
daylesford
ORGANIC FARM GLOSCESTERSHIRE

The Barn, Farley, Staffordshire ST10 3BQ