


NOTES

- Legend
- Stone wall existing
 - Stone to be sandblasted and lime mortar to match stone colour
 - Stone wall restored
 - Remove 25mm plaster, stone to be sandblasted and lime mortar to match stone colour
 - Plaster wall existing
 - Wall to be rendered and add reclaimed timber battens.
 - New Plaster & Timber wall
 - Wall to be rendered and add reclaimed timber battens.
 - Tile clad wall
 - Tanking the walls enclosure prior to apply the wall finish
 - External larch cladding

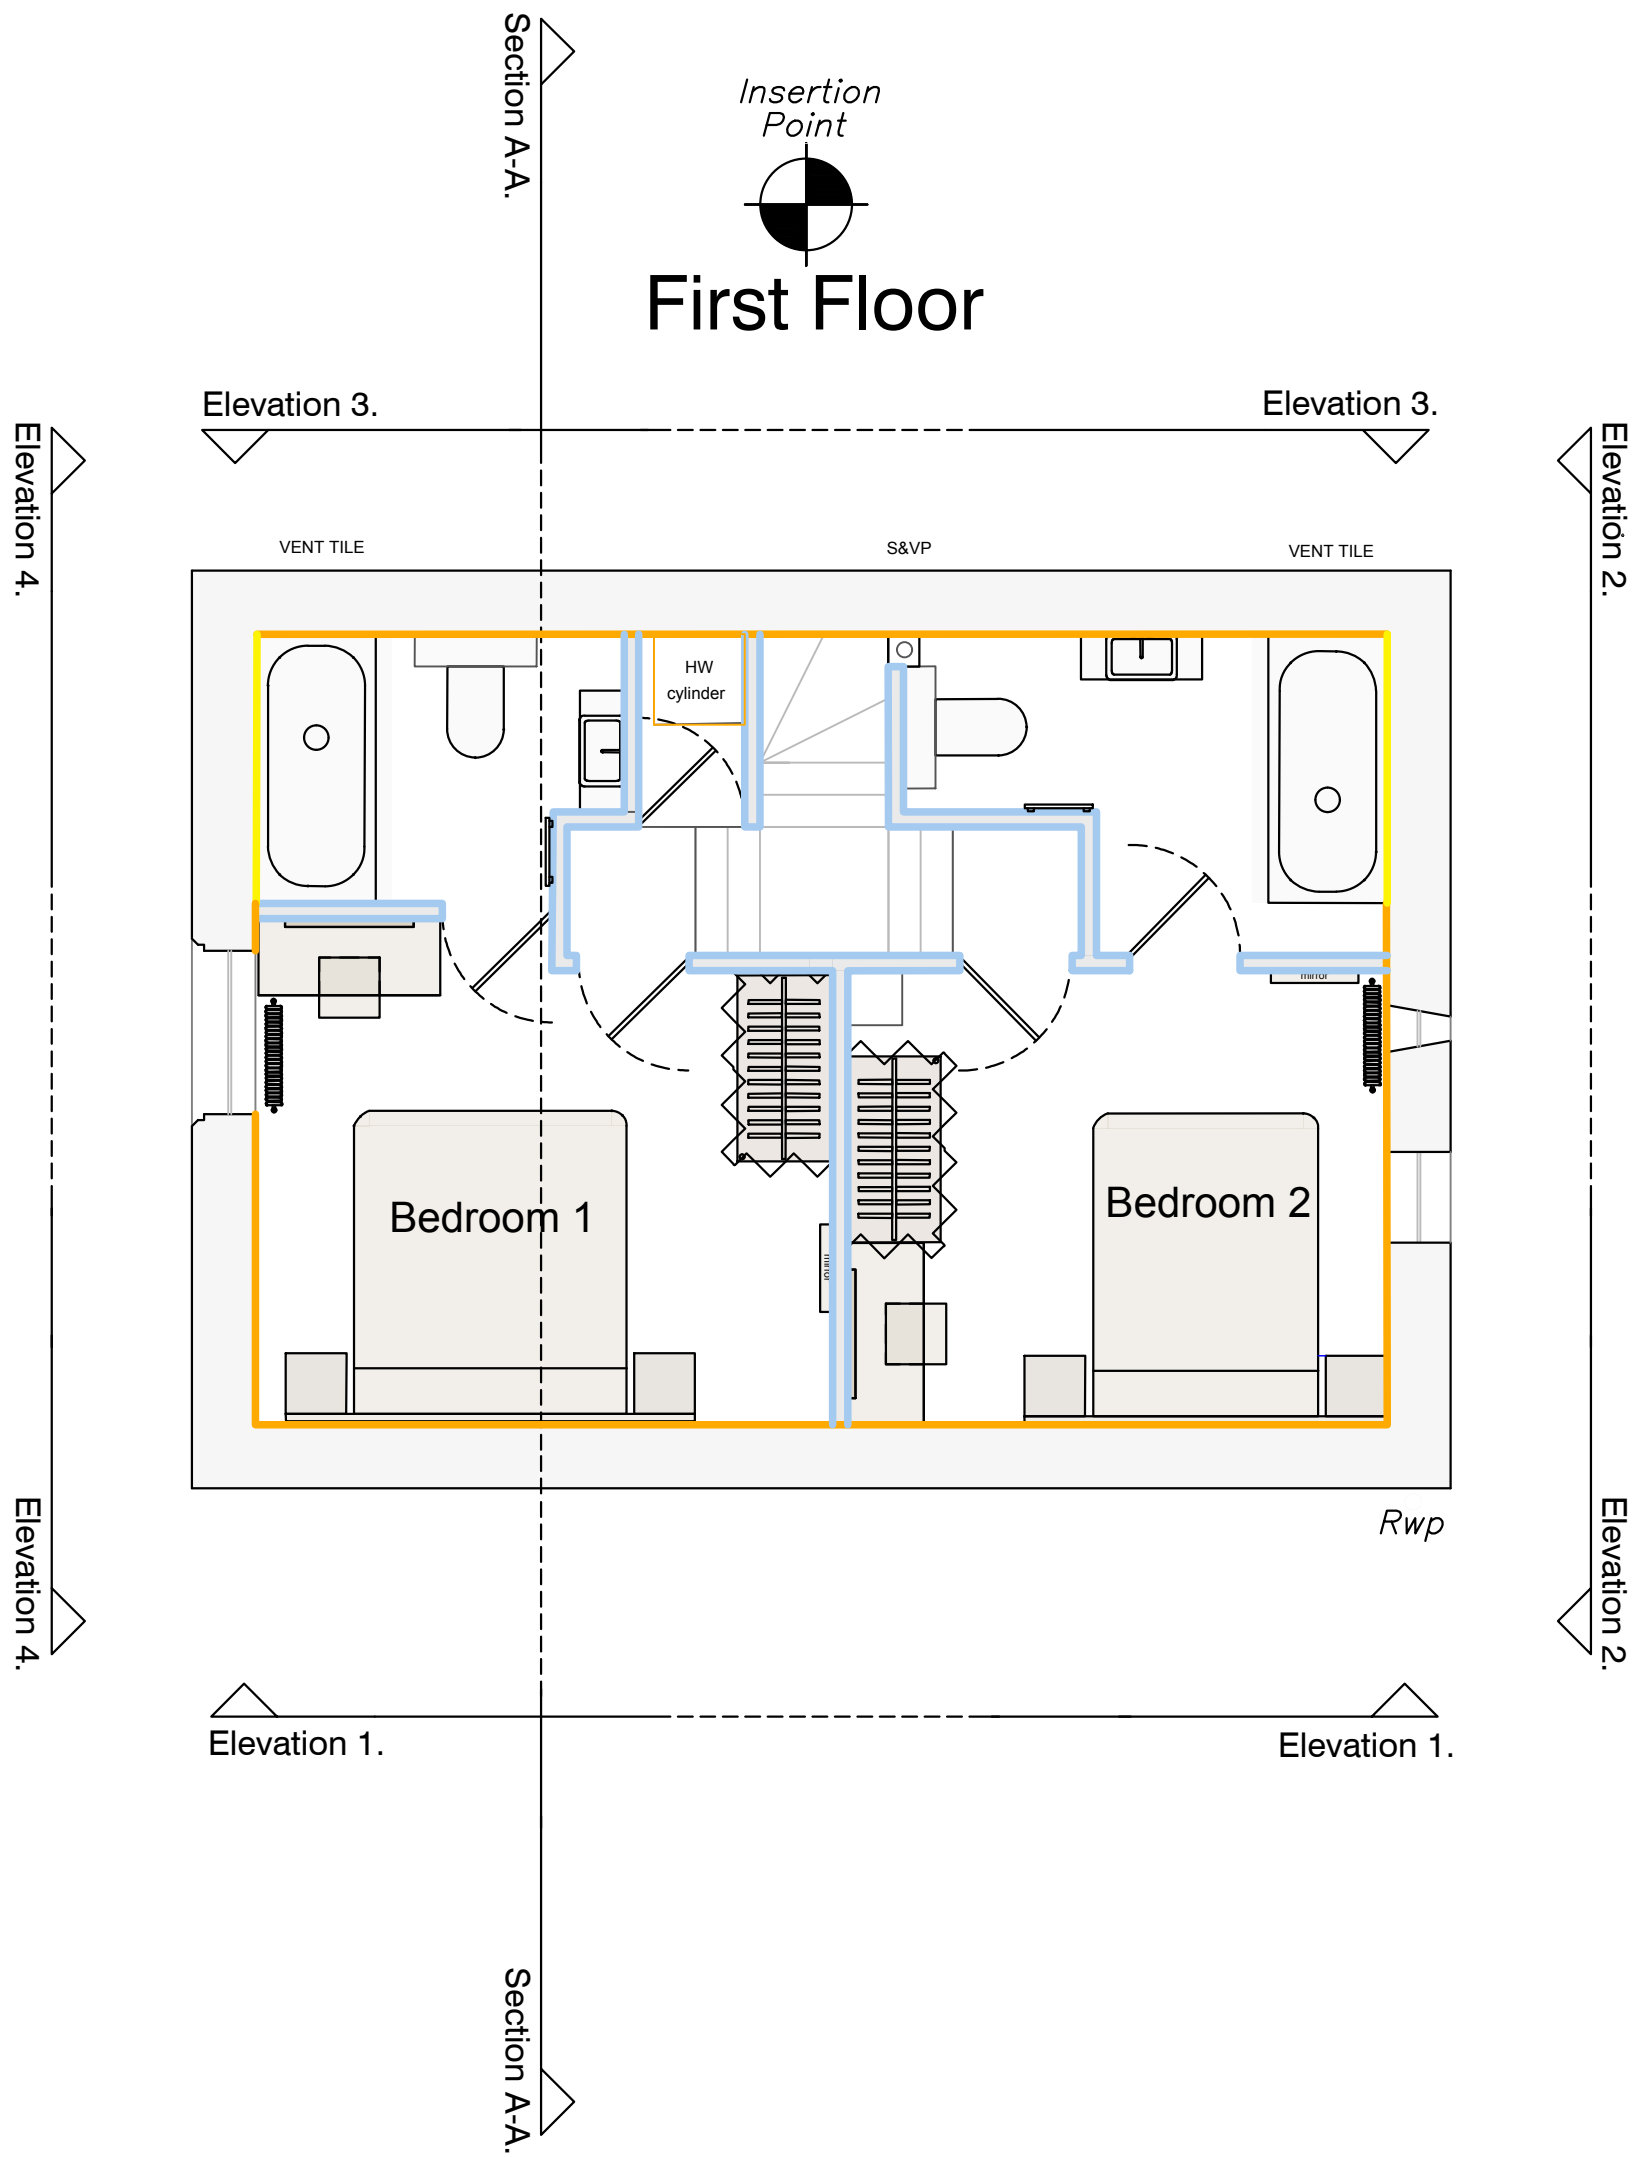

02
Proposed Wall Finishes
First Floor Plan
1:50

REV - A	14.10.2021
REVISION	DATE