

Finishes notes

Mirrors
Oak timber - limed wash finish


Vanity Unit
Oak timber - limed wash finish
Stone workstop 20mm Thick
Stone splashback 15mm Thick
(To match floor).

WC
Reclaimed timber frame
Reclaimed timber shelf


Bath
Cotswolds drystone front

Wall, Floor and Ceiling finishes
refer to schedule: 1911_600_01


Sanitaryware refer to schedule:
1911_600_05

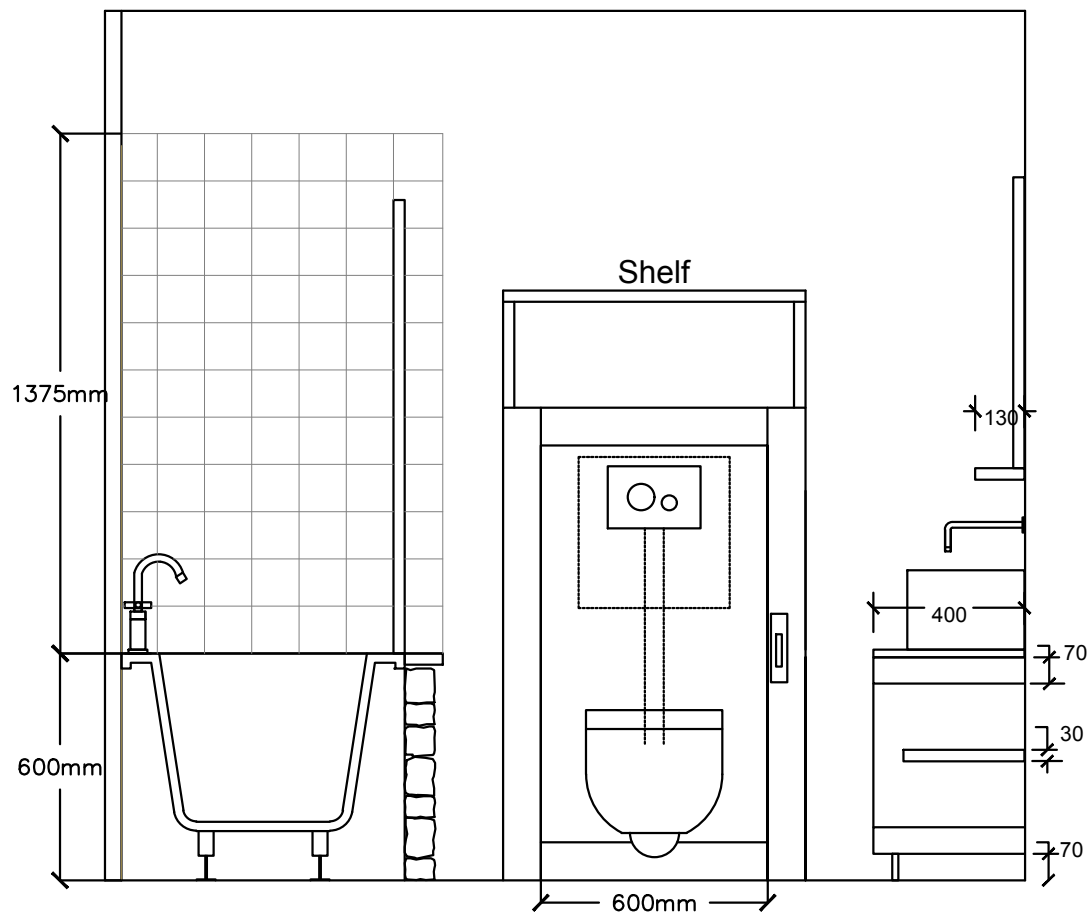

01
Bathroom 1 - Elevation 1:20

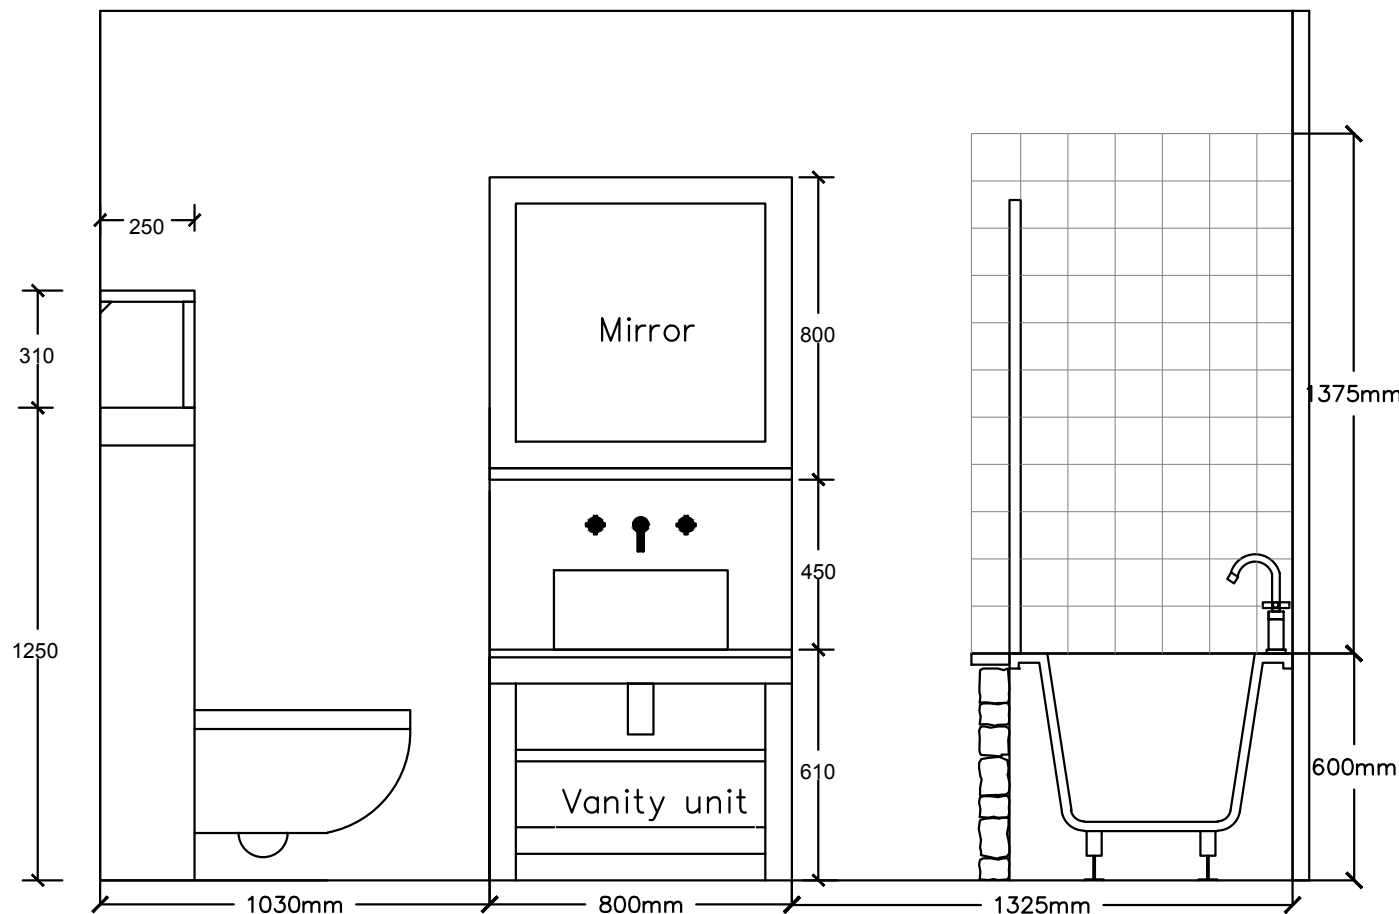

02
Bathroom 2 - Elevation 1:20

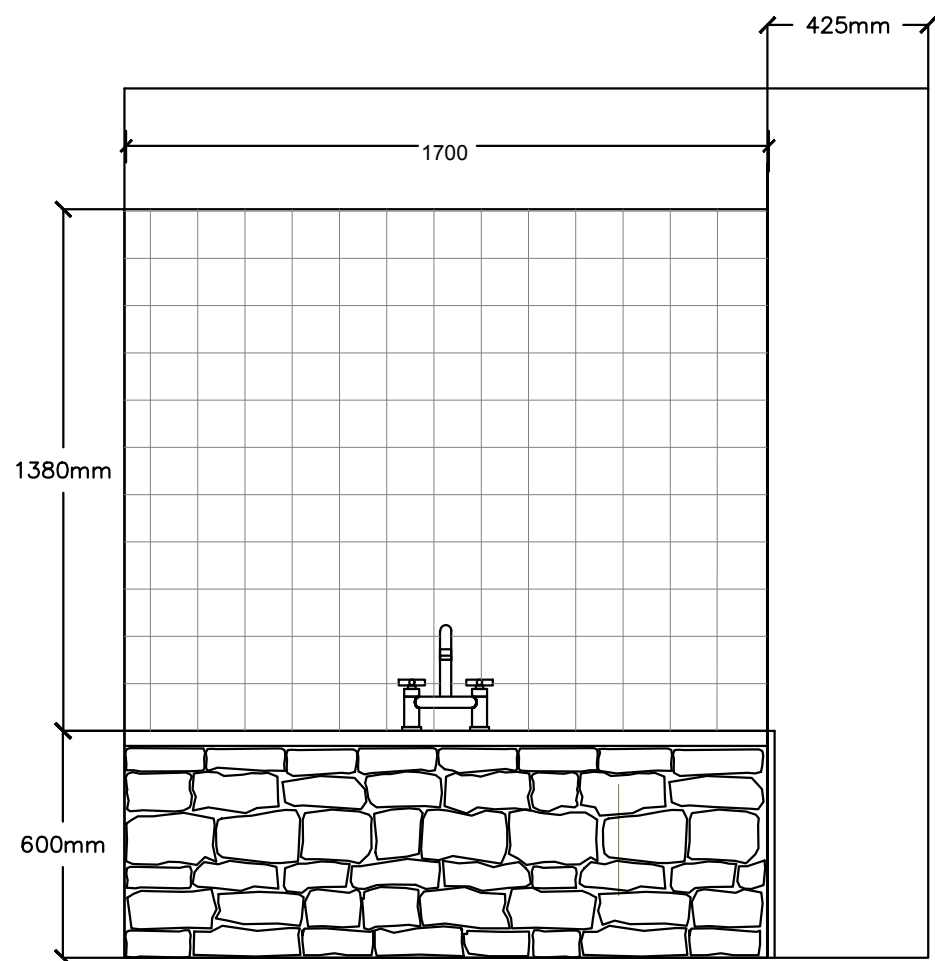

03
Typical Bathroom - Bath Elevation 1:20

REV - A	03.11.2021
REVISION	DATE

THE BARN

PROPOSED TYPICAL BATHROOM
1690.04_310_01

STATUS: Issued for Tender
DATE: November 2021
SCALE: 1:20 @ A1

DRAWN: EW
CHECKED: AC

CLIENT:
daylesford
ORGANIC FARM GLOUCESTERSHIRE

The Barn, Farley, Staffordshire ST10 3BQ