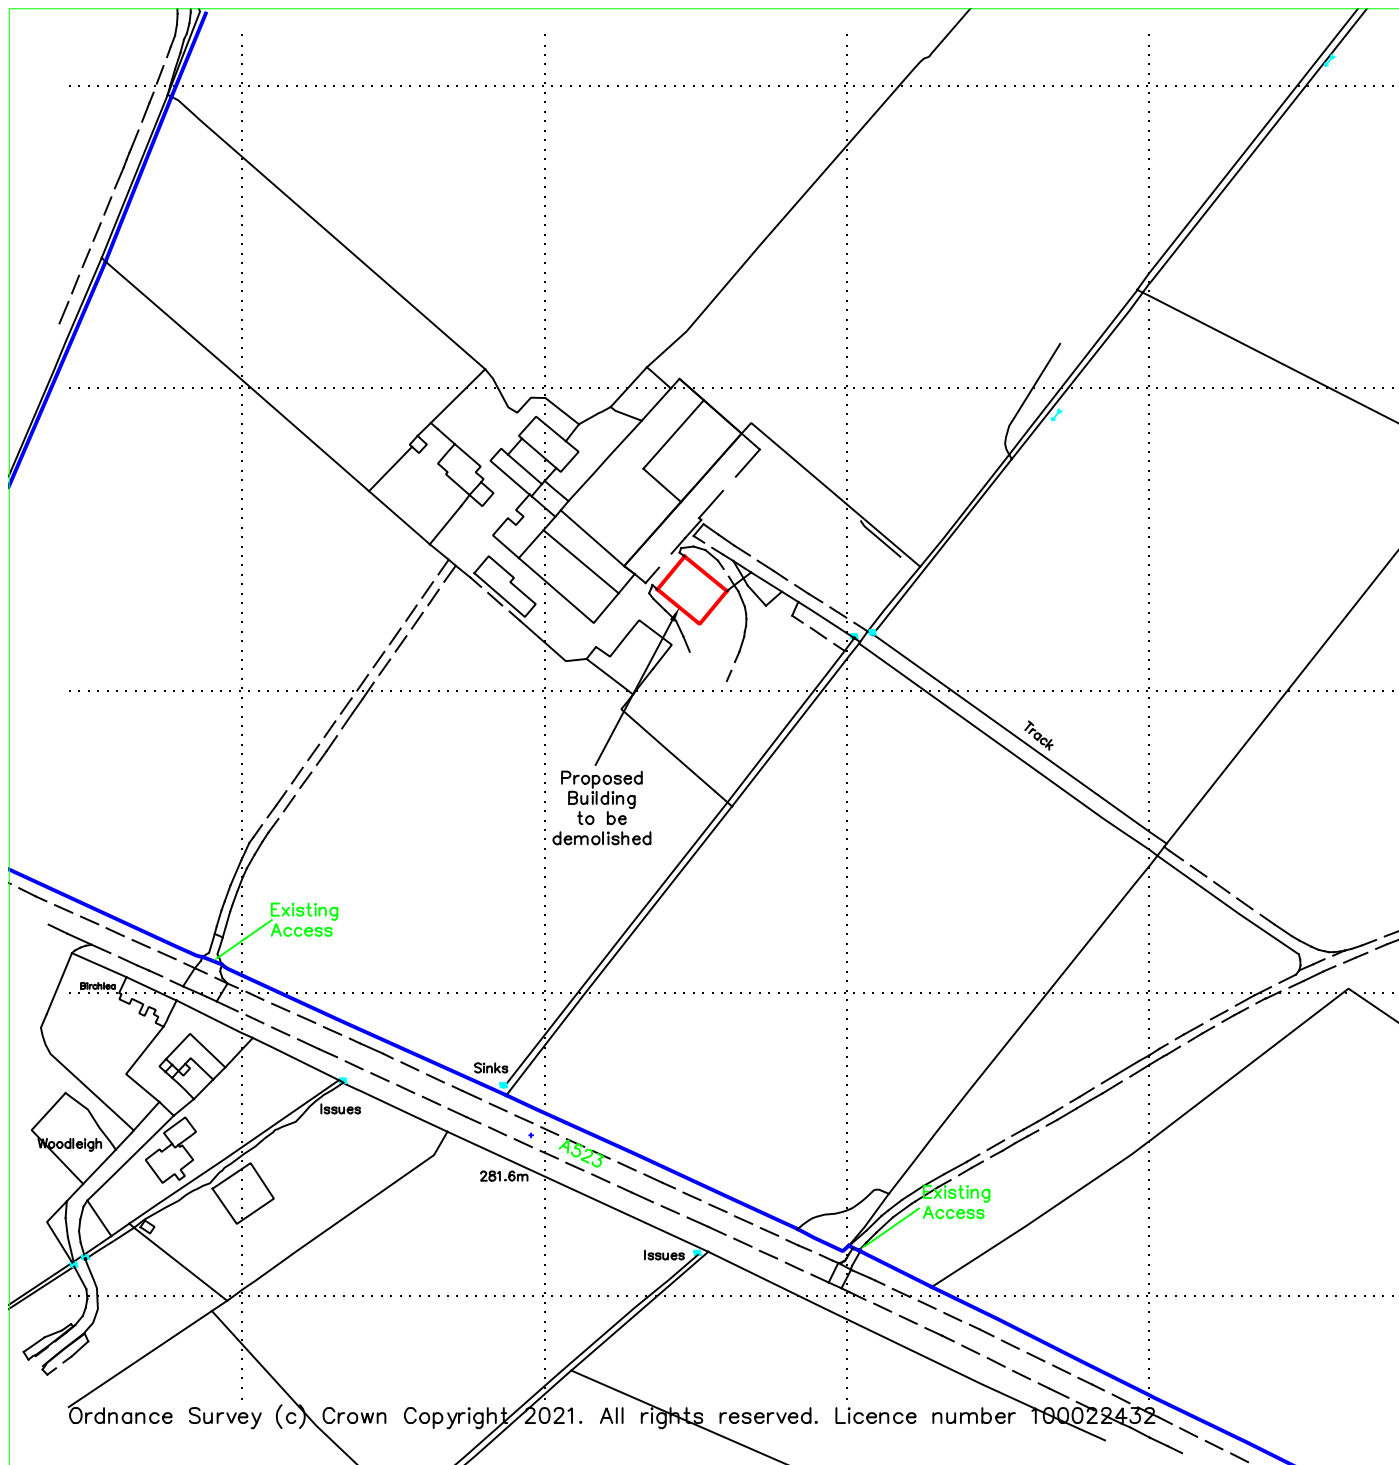


Reproduced from Ordnance Survey digital map data, 1:2500 scale, by permission of Ordnance Survey on behalf of The Controller of Her Majesty's Stationery Office.
© Crown copyright. All rights reserved. Licence Number: 100005813

Prepared by:-
Craig Barks MRICS

Applicant:

Mr P Harvey
Park House Farm, Ashbourne Road, Bradnop, Leek, ST13 7EY

Proposal:

Prior Approval - Demolition of Dilapidated Agricultural Building

Scales:

1:2500 @ A4

Detail:

Location plan

Date:

11th February
2022

Drawing No.

PHF-005