
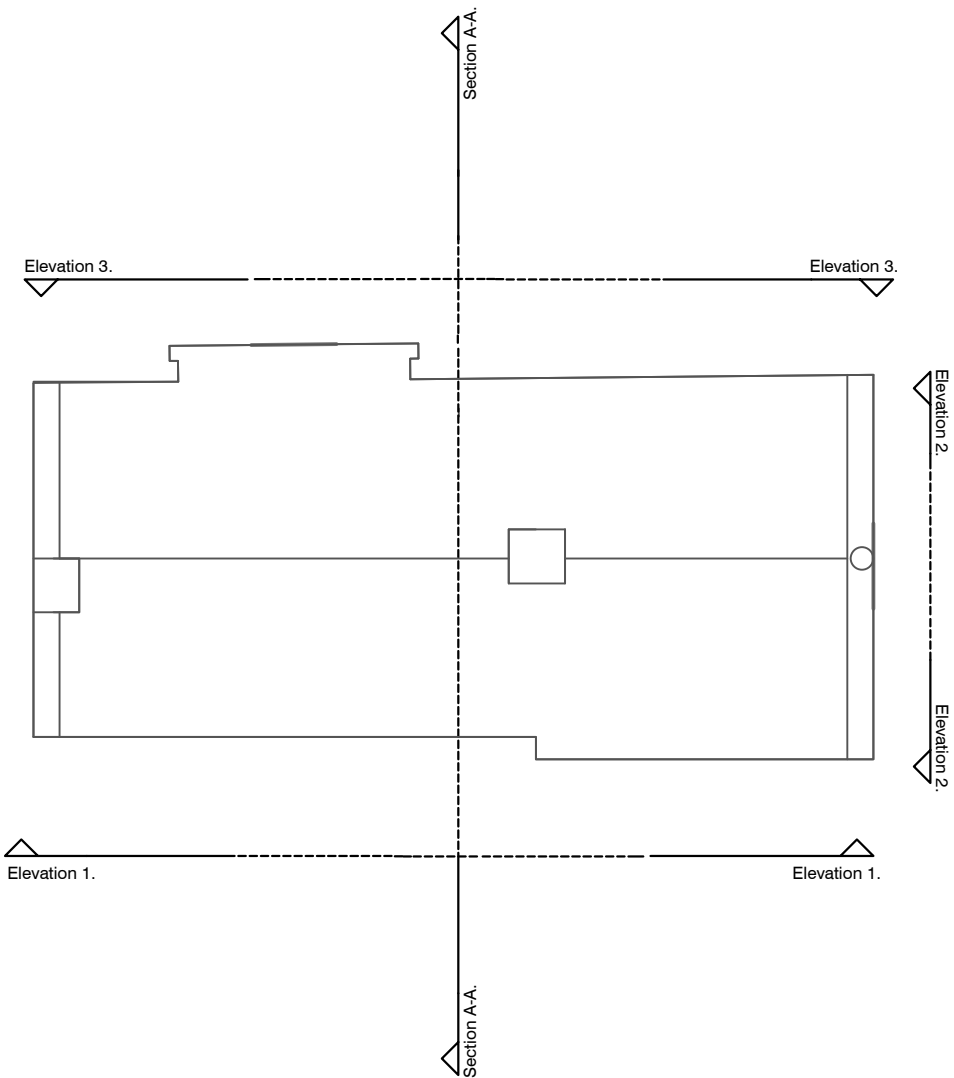


NOTES

External works

- 10 Existing doors and windows to be painted in Daylesford Green- Facia & Eaves boards
- 11 Existing gutters and RWP in poor condition to be replaced
- 12 Proposed timber window
- 14 Glass behind existing door
- Proposed demolition works

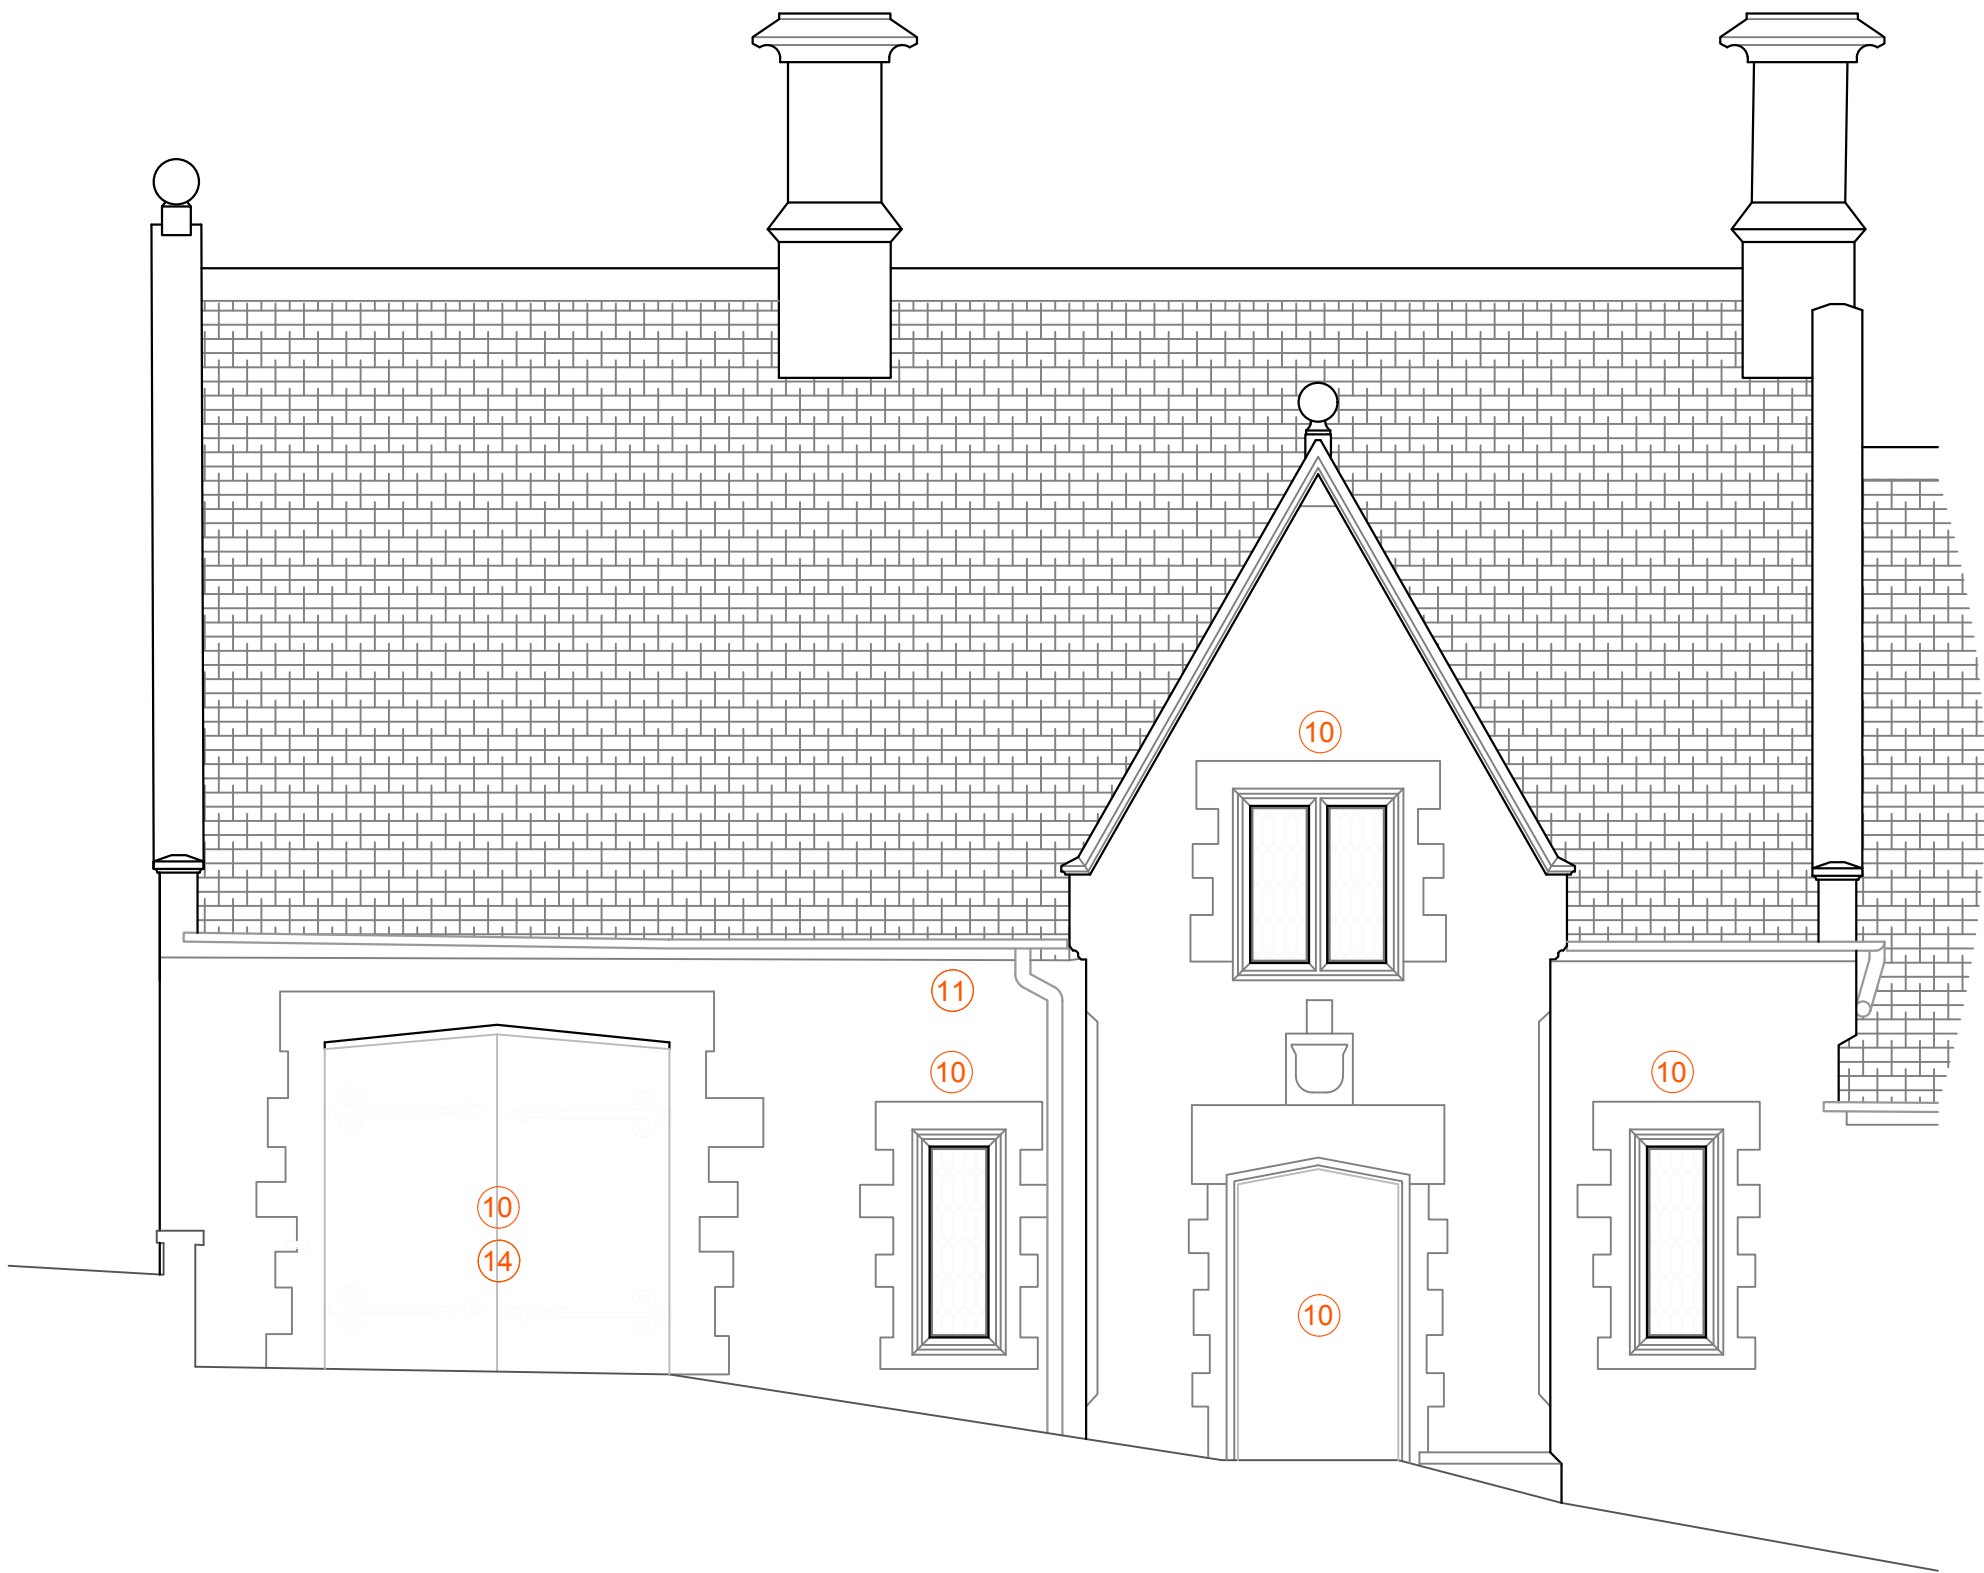

Datum: 195.00m.

Elevation 3.

02
Existing Elevation 3 1:50

REV -A 13.10.2021
REVISION DATE

THE SMITHY

EXISTING ELEVATION 3
1690.06_110_02

STATUS: Issued for Tender
DATE: October 2021
SCALE: 1:50 @ A1

DRAWN: AG
CHECKED: AC

CLIENT:
daylesford
ORGANIC FARM GLOUCESTERSHIRE

The Smithy, Farley Staffordshire ST10 3BQ