


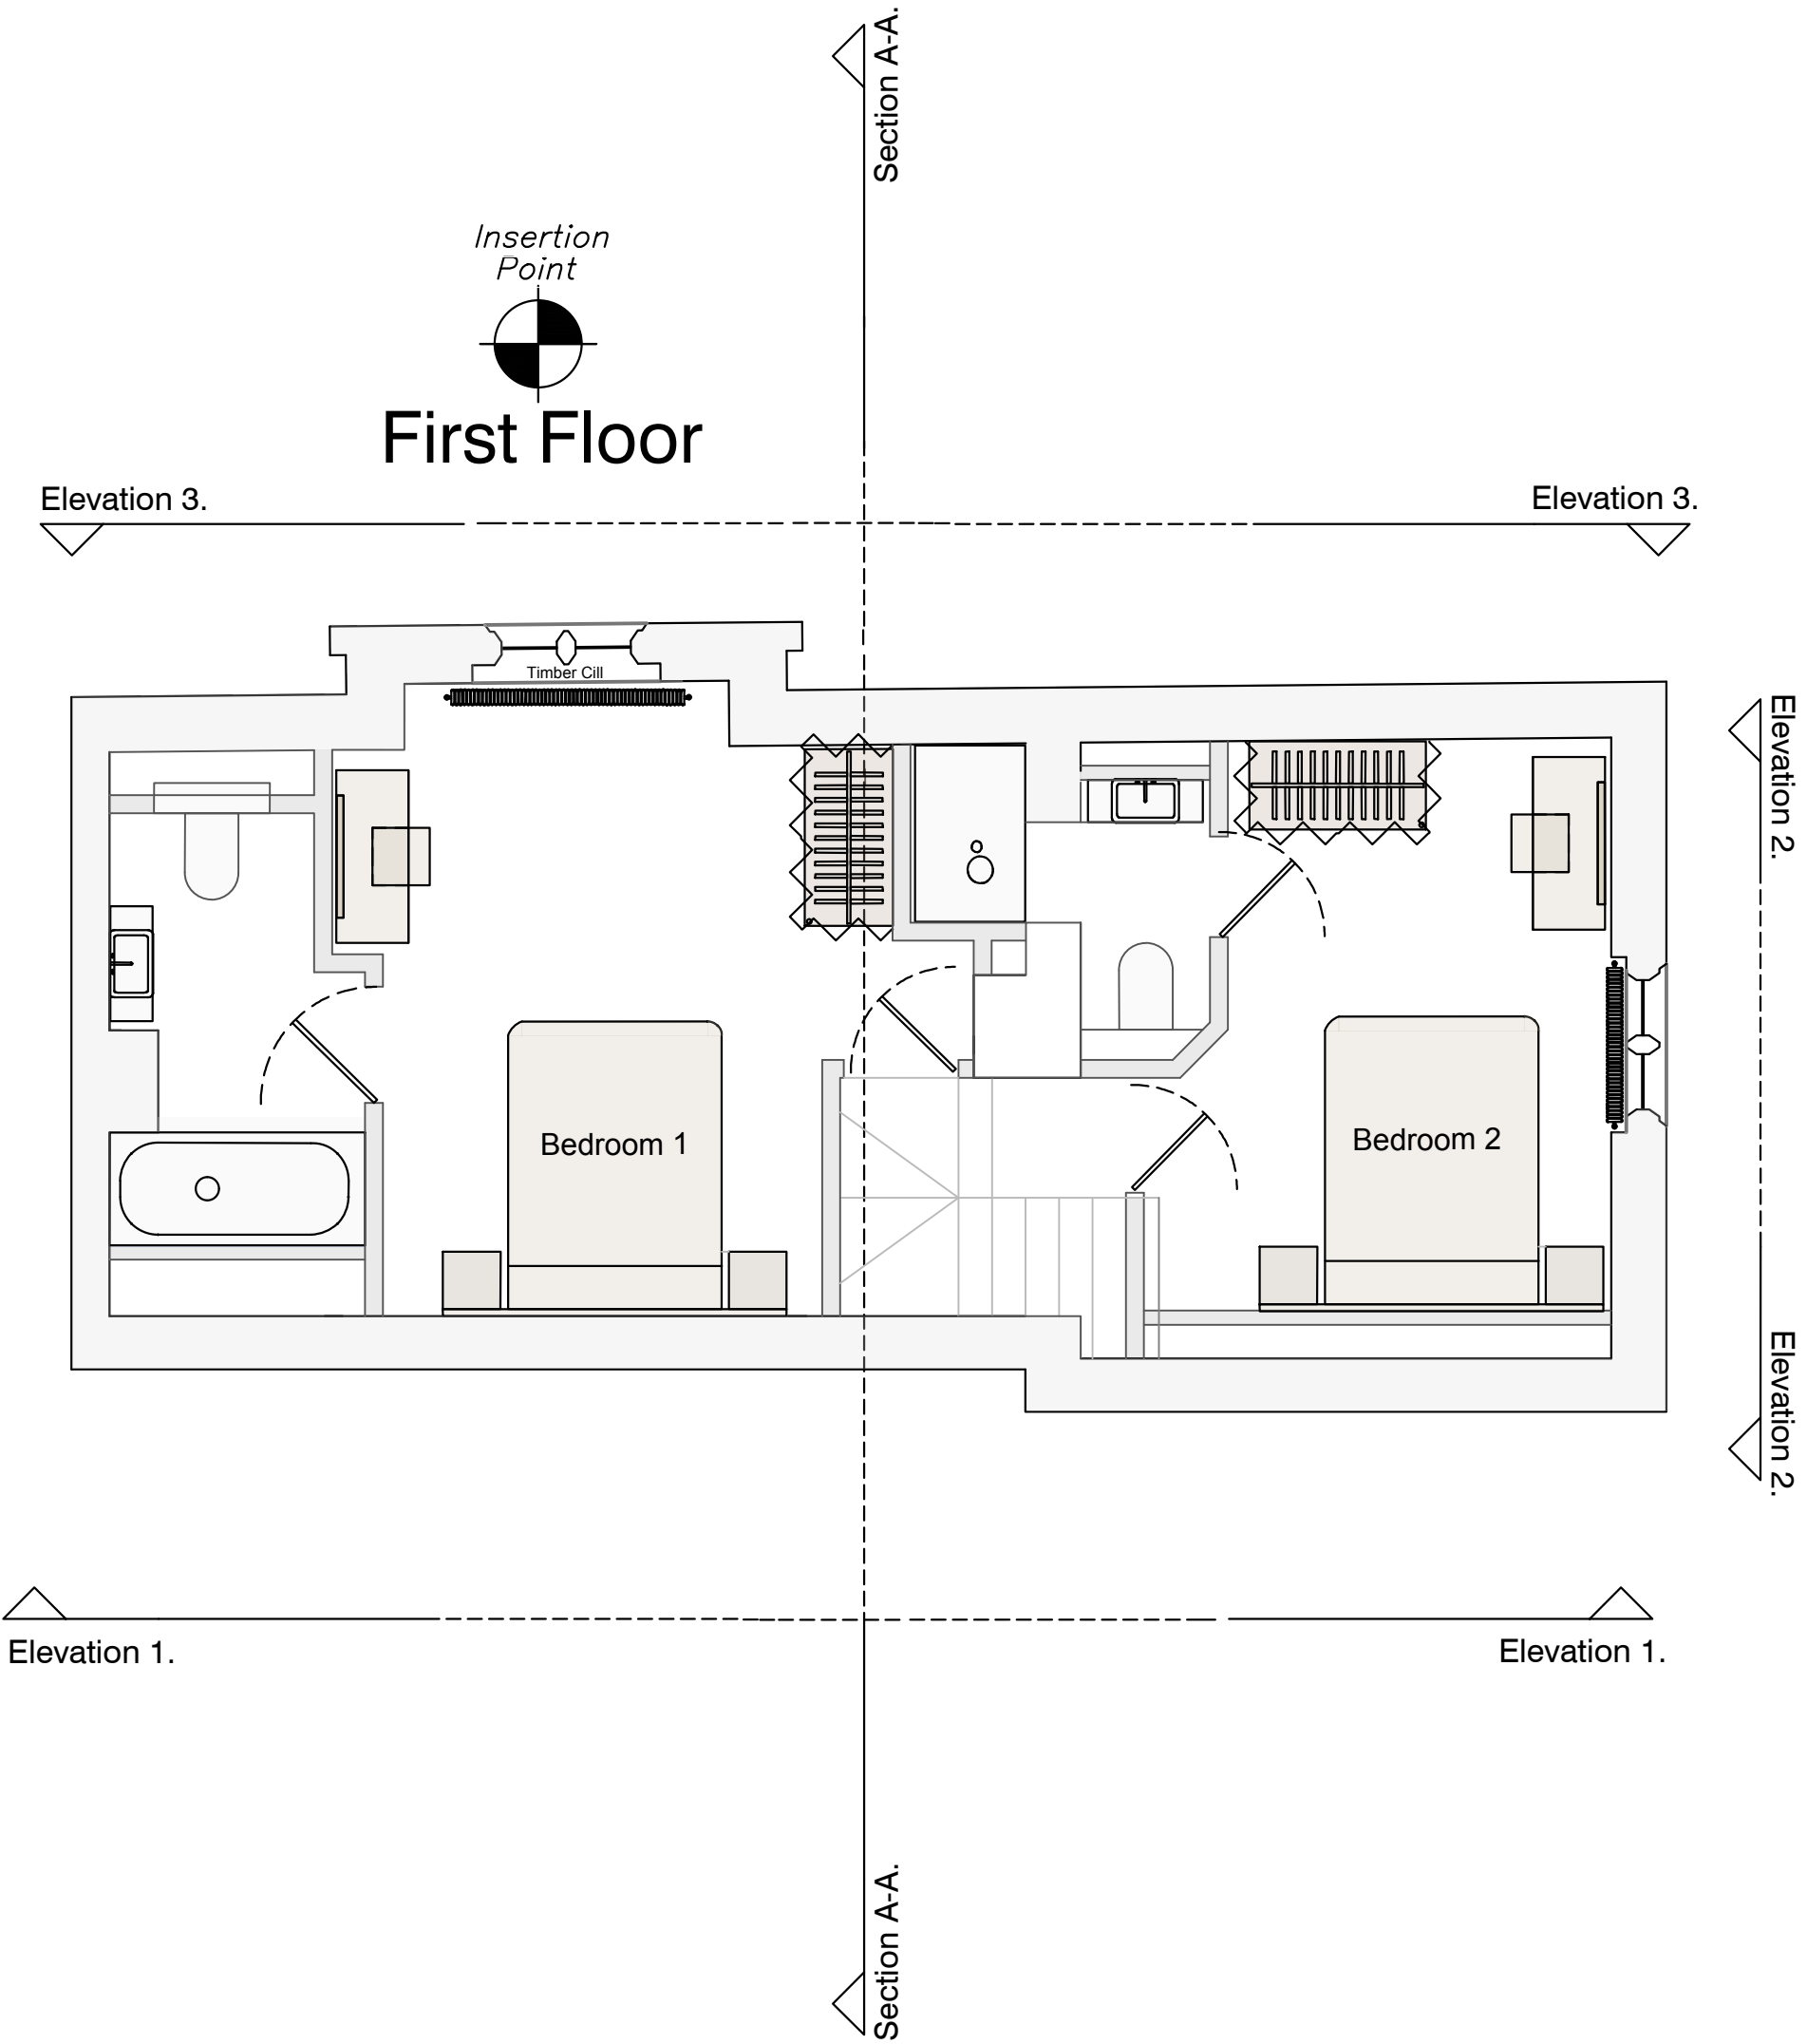

NOTES

- 01 New balustrade to staircase
- 02 Structural works required - Refer to SE design
- 03 Replace existing fireplace
- 04 New 15kW Electric boiler- TBC
- 05 Plant room to be acoustic insulated
- 06 New Crittall window glass door
- 07 New conservation roof light by Velux with Glazing bar. Dimensions: 550mm W x 960mm L -if required

- Existing walls
- Proposed walls
- Freestanding furniture
- Marble worktops
- New layer of soil and turf
- New layer of stone on Tarmac

REV -A	13.10.2021
REVISION	DATE