



- NOTES
- External works
- 10 Existing doors and windows to be painted in Daylesford Green- Facia & Eaves boards
 - 11 Existing gutters and RWP in poor condition to be replaced
 - 12 Proposed timber window
 - 14 Glass behind existing door
 - Proposed demolition works

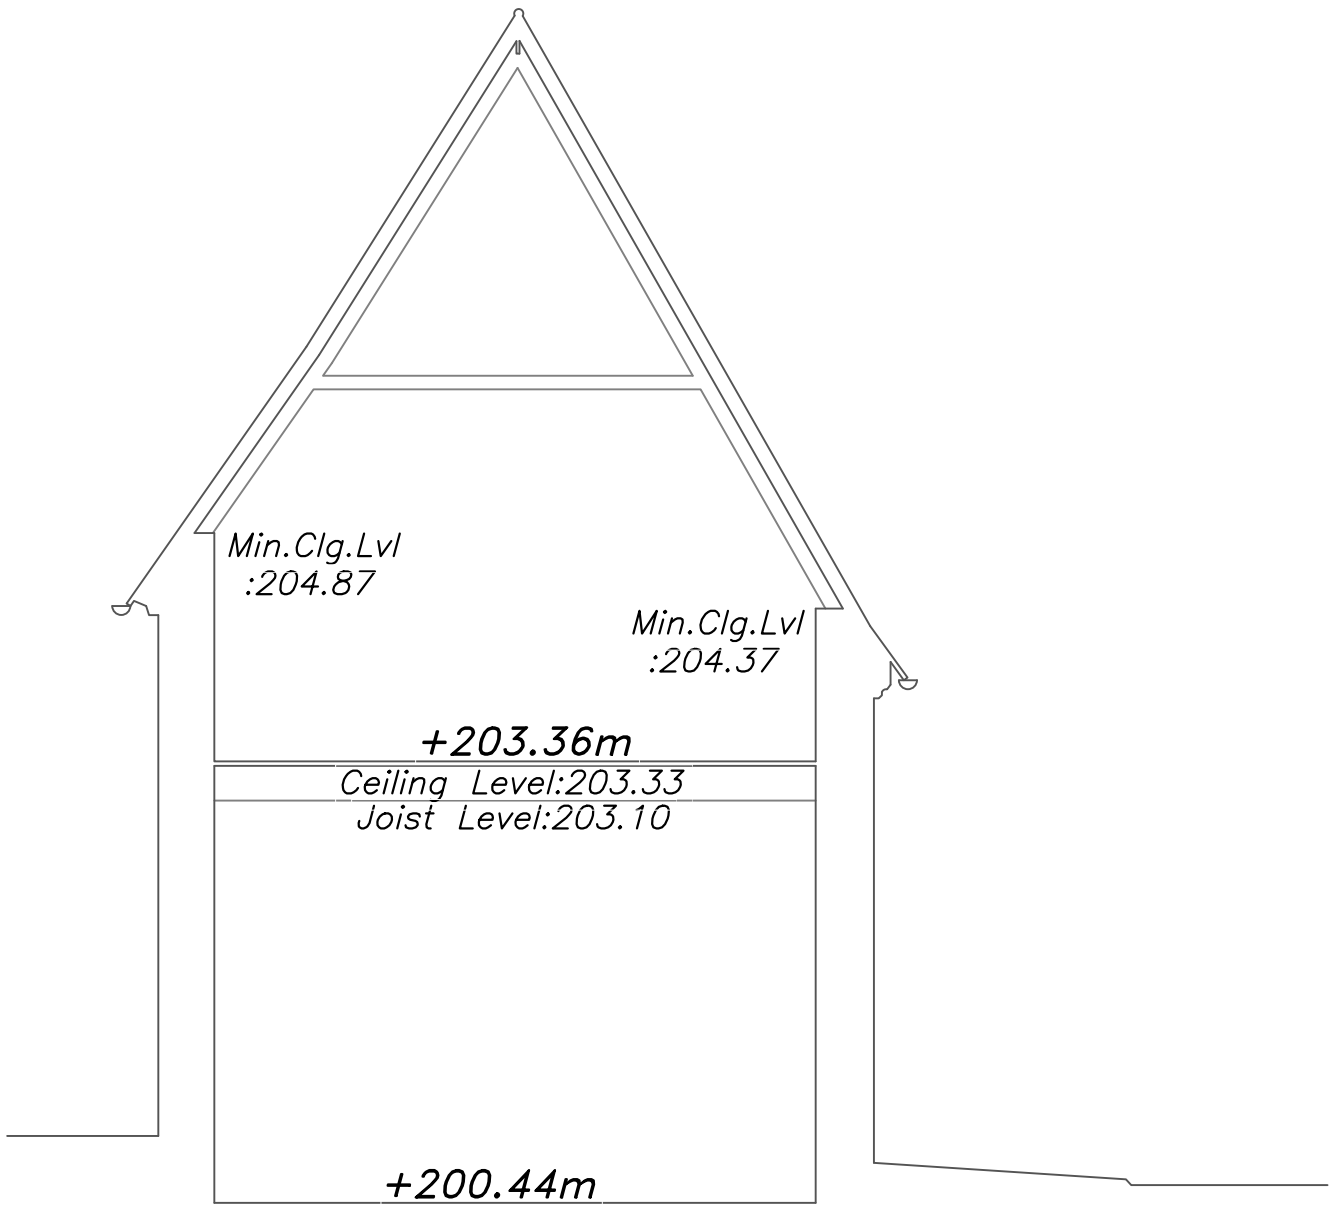

Datum: 195.00m.
Section A-A.

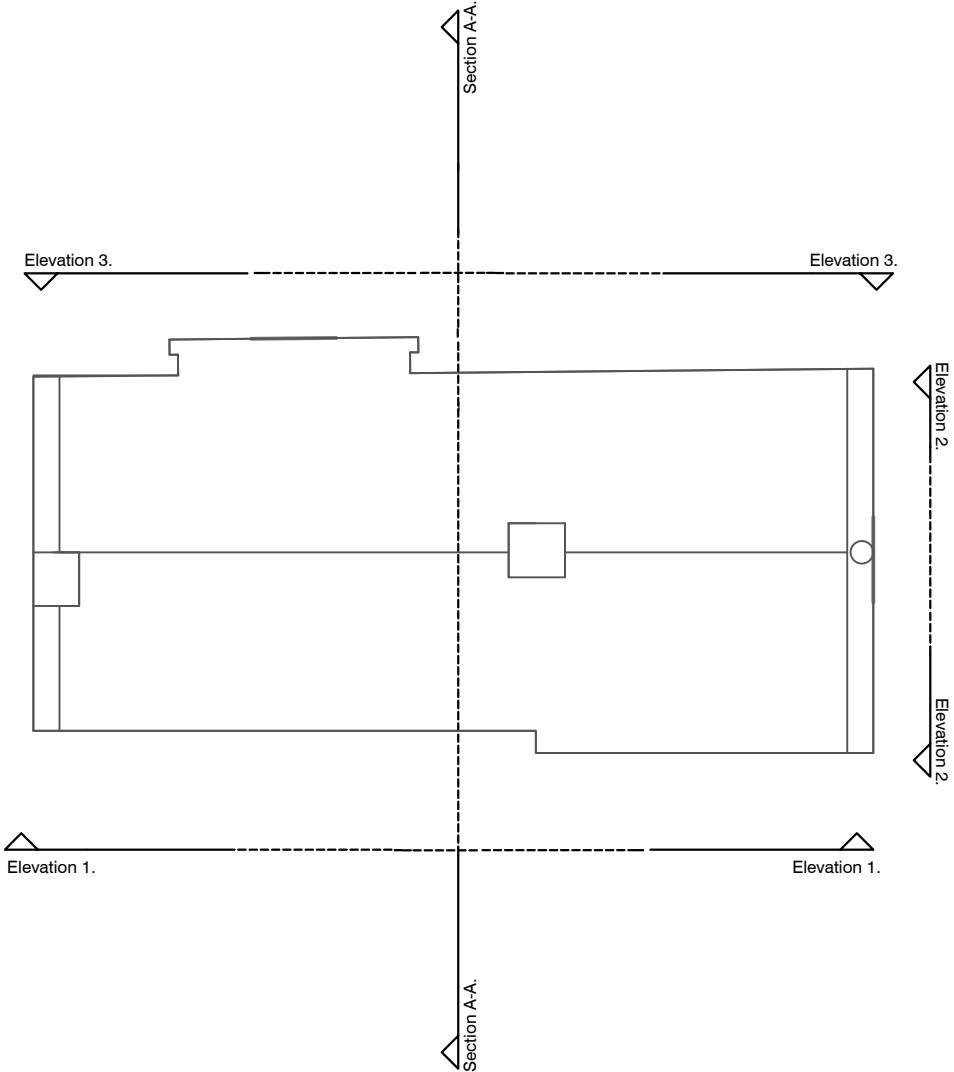

03
Existing Section 1:50

REV -A 13.10.2021
REVISION DATE

THE SMITHY
EXISTING SECTION
1690.06_110_03
STATUS: Issued for Tender
DATE: October 2021
SCALE: 1:50 @ A1
DRAWN: AG
CHECKED: AC
CLIENT: daylesford
ORGANIC FARM GLOUCESTERSHIRE
The Smithy, Farley Staffordshire ST10 3BQ