
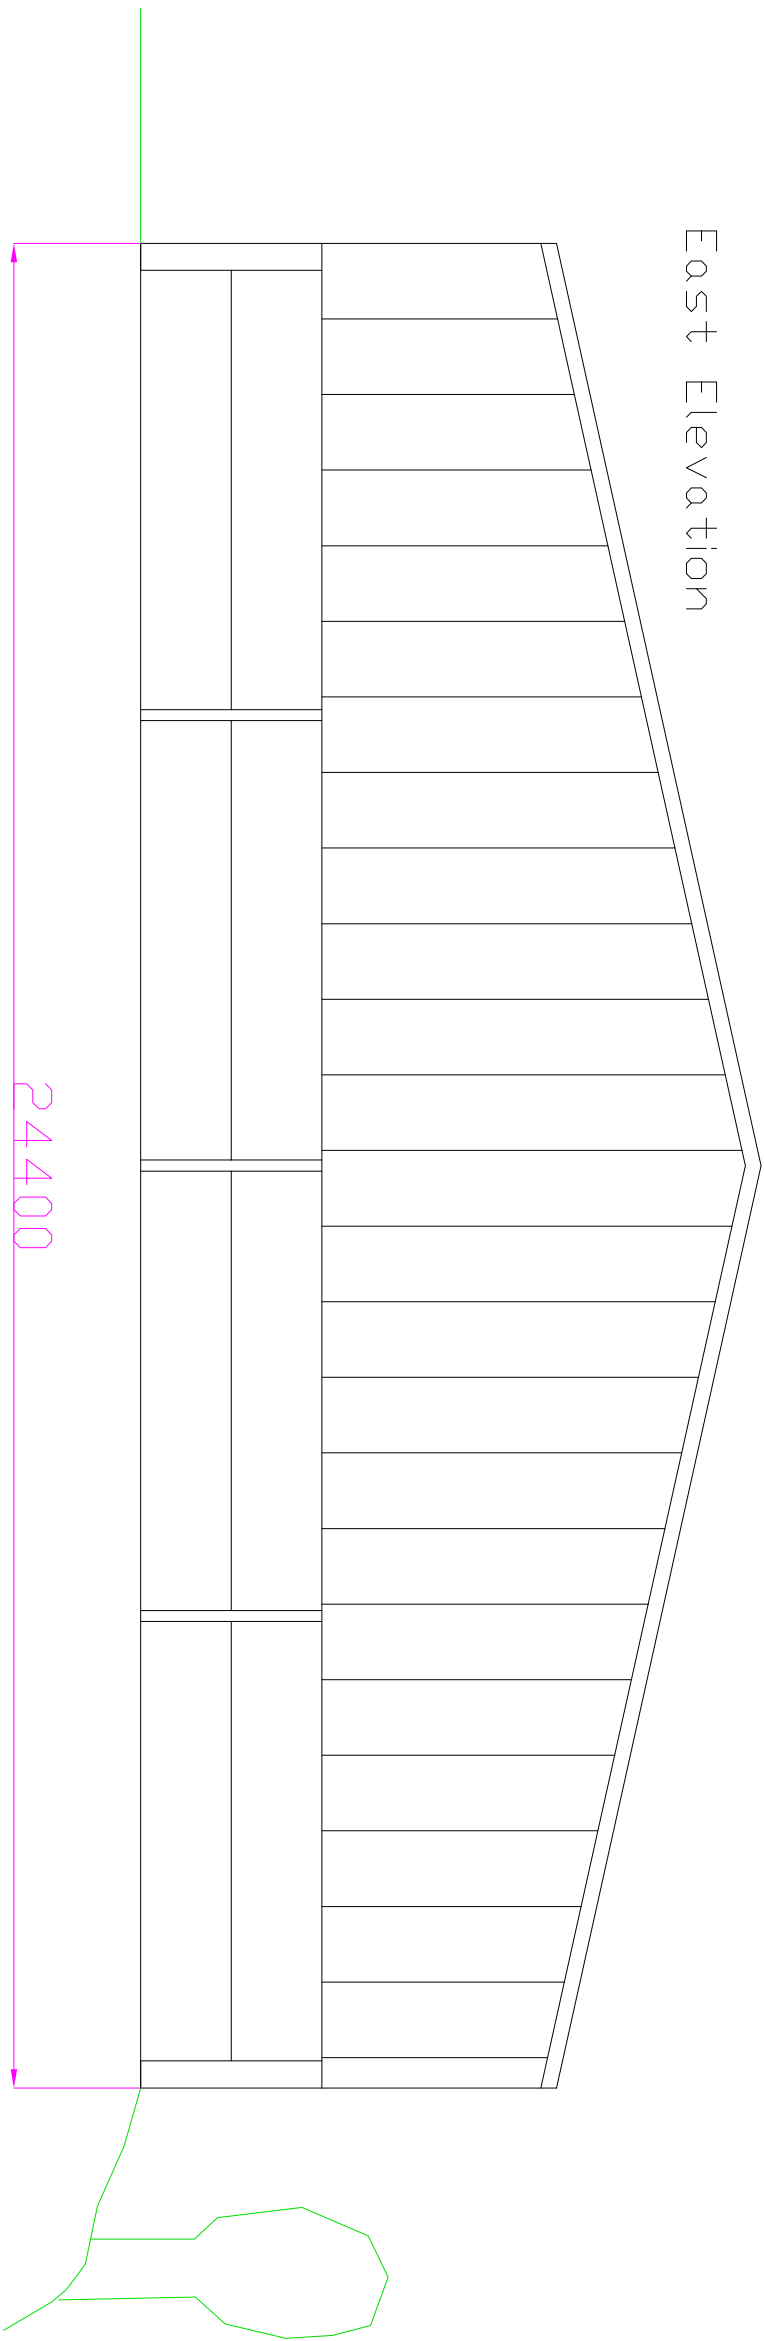


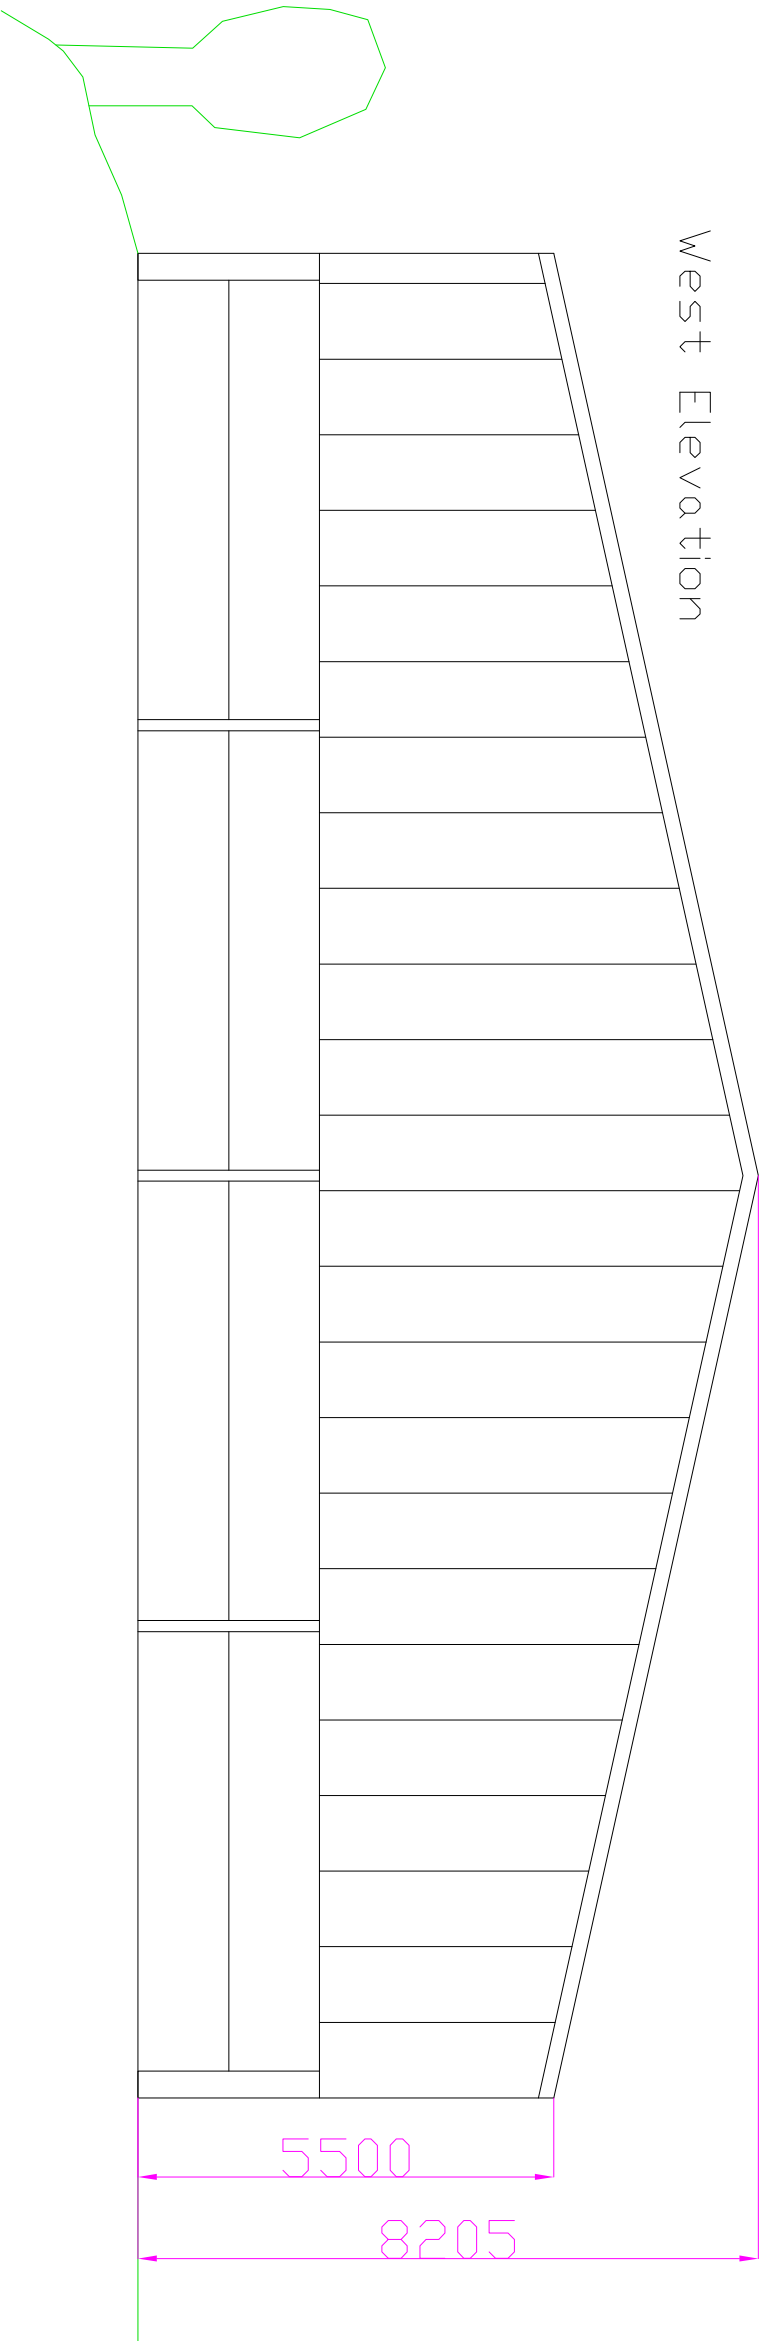

- Side cladding to be pre-stressed concrete panels with Moorland Green tin profiled sheeting above
- Roof to be clad in Natural Grey fibre cement sheeting

sheeting	Ian Harvey Fabrications Ltd		All Measurements In mm.	
	Version 1	Scale: 1:100@A3	Date: 10.02.2022	PJH
P Harvey - Park House Farm, Bradnop				