




Figure A3. Conceptual Site Model (Current)	TITLE:	JOB REFERENCE:	REVISIONS:		
		021-1868	No.	Date.	Description.
	DATE:	August 27, 2021	00	27/08/21	Final for report
	CLIENT:	FIE Cheddleton	-	--/--/--	-
	SCALE:	Not to Scale	-	--/--/--	-
			-	--/--/--	-
			DRAWN BY:	CHECKED BY:	
			MJS	SPR	

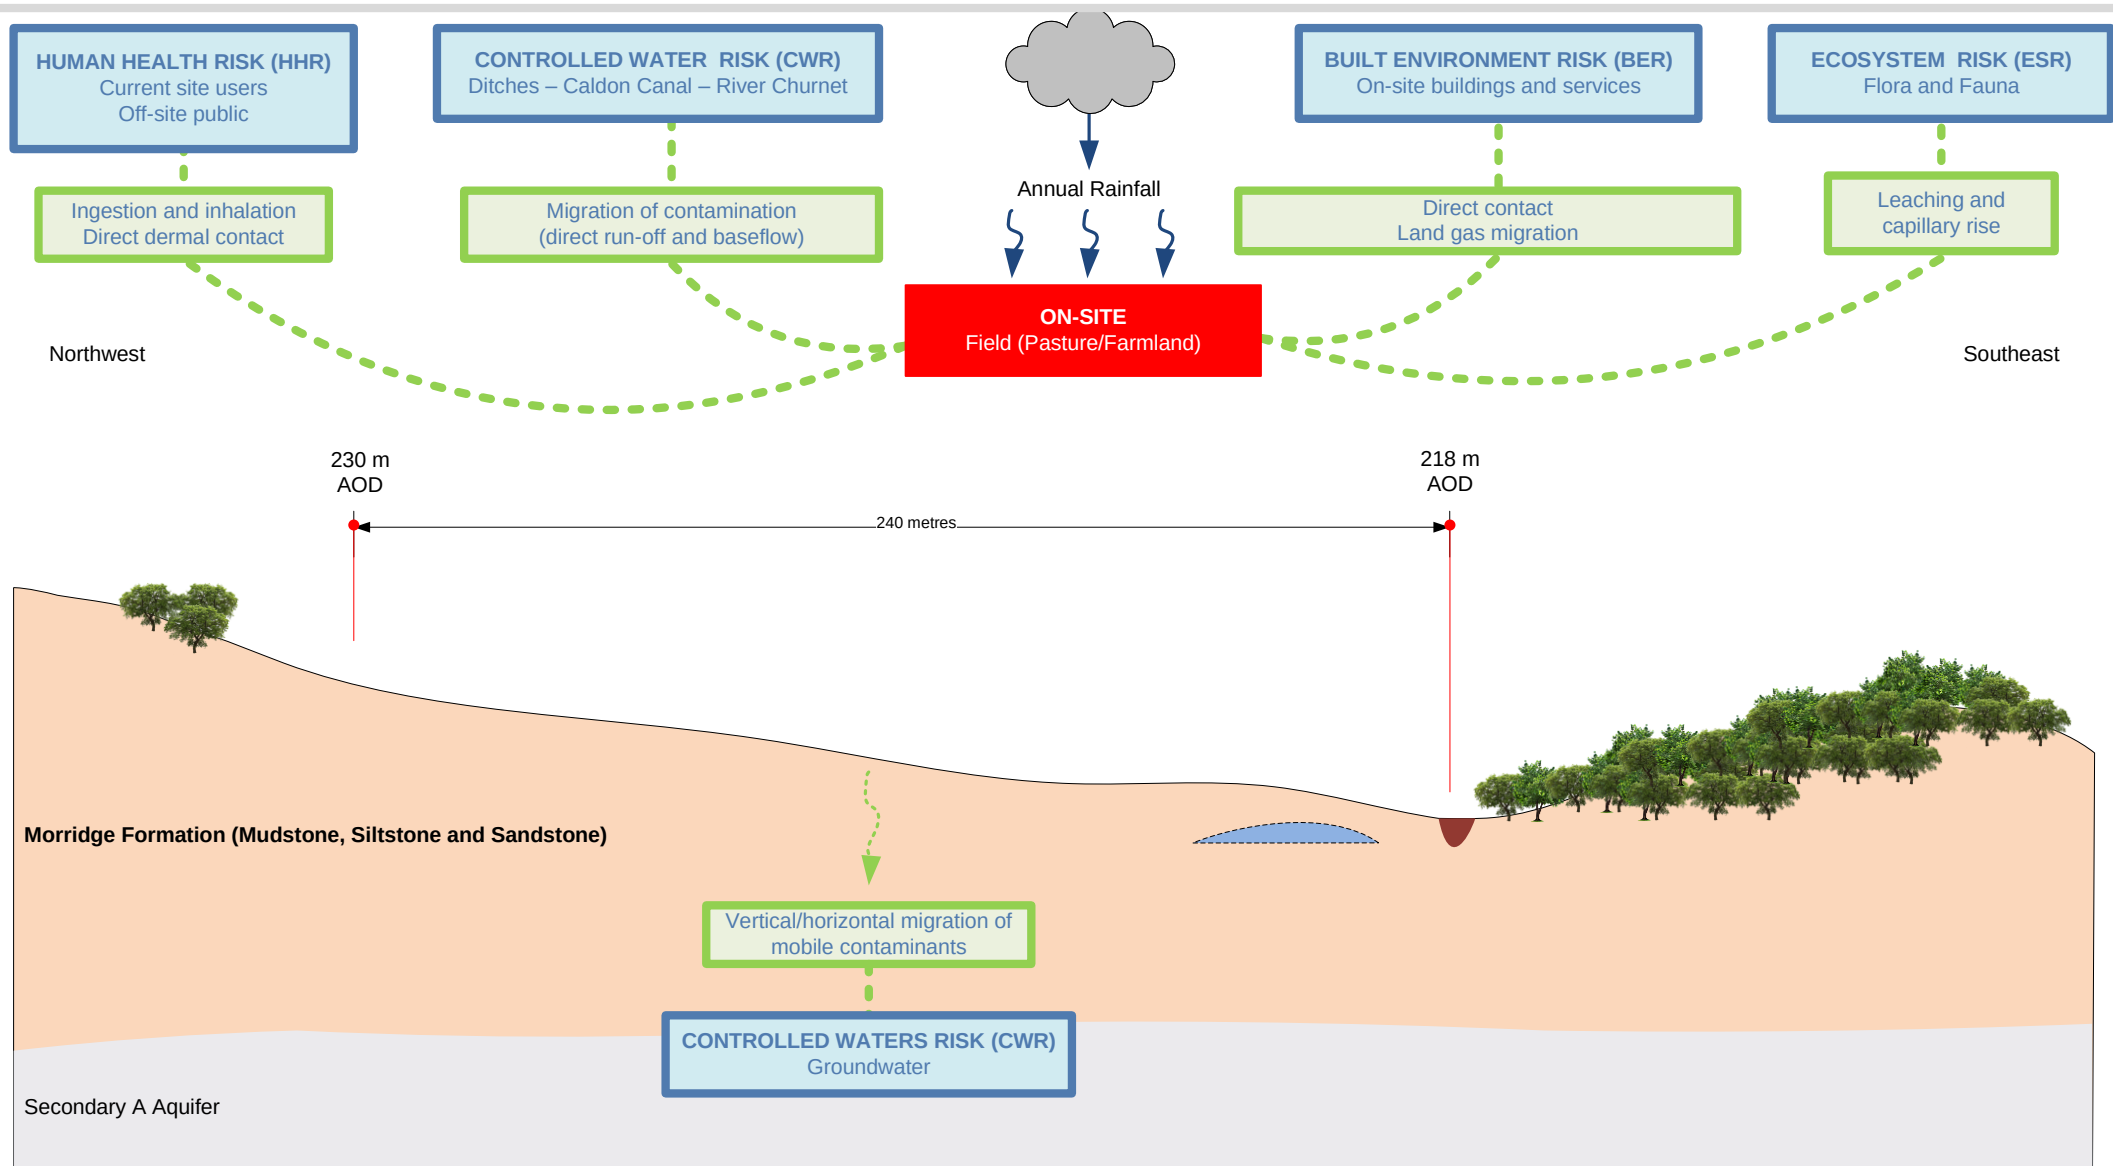

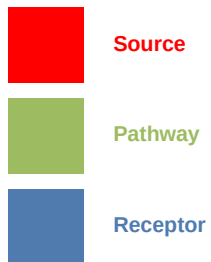

TITLE: Figure A4. Conceptual Site Model (Post-construction)	JOB REFERENCE: 021-1868	REVISIONS:		
	DATE: August 27, 2021	No. 00	Date. 27/08/21	Description. Final for report
	CLIENT: FIE Cheddleton	SCALE: Not to Scale	DRAWN BY: MJS	CHECKED BY: SPR

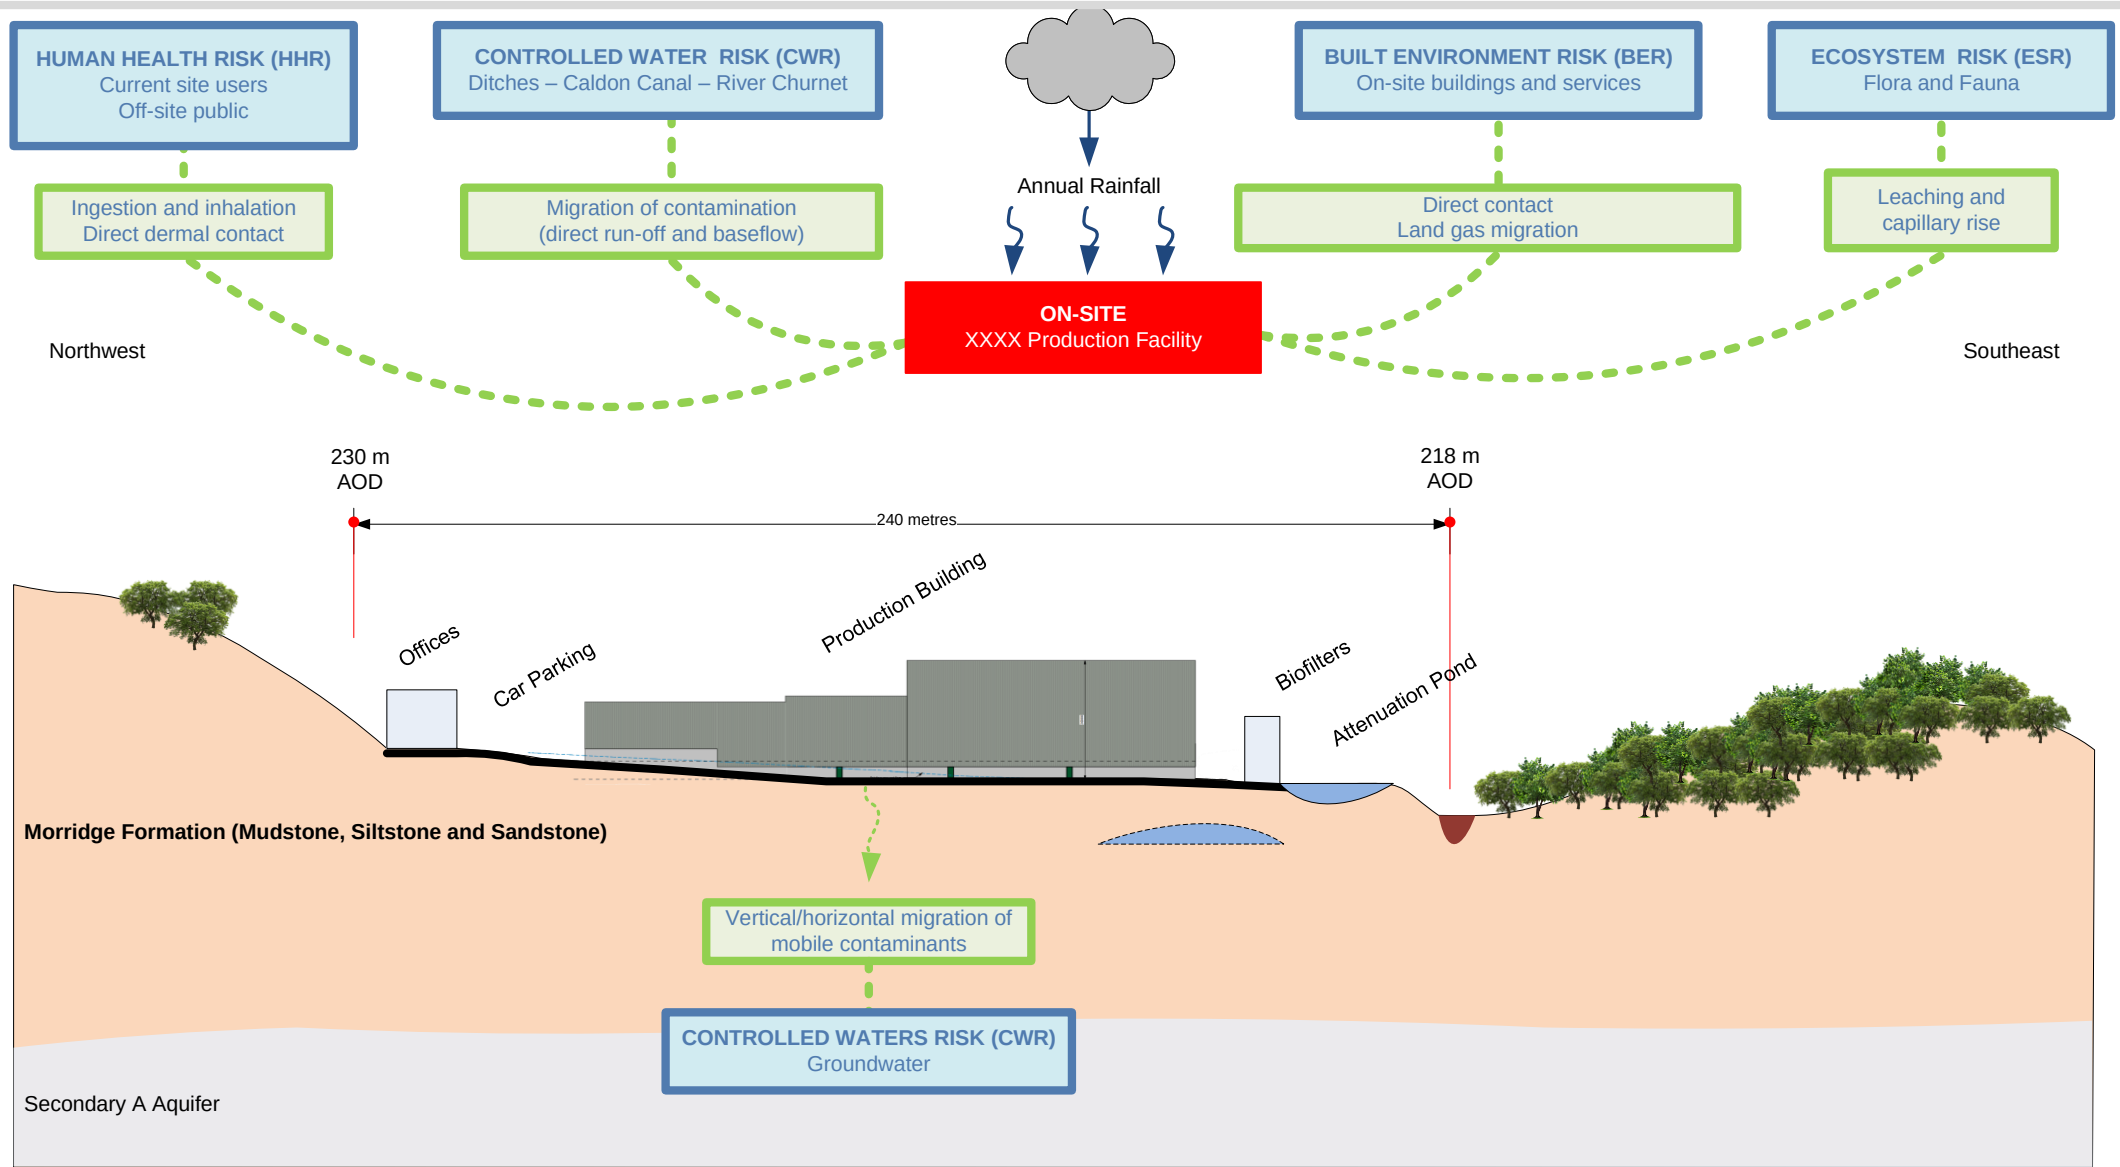