



Notes:-  
Figured dimensions only to be taken from drawings.  
All dimensions to be checked on site by contractor before work commences.  
All work is to comply with the current Building Regulations.  
This drawing is copyright.

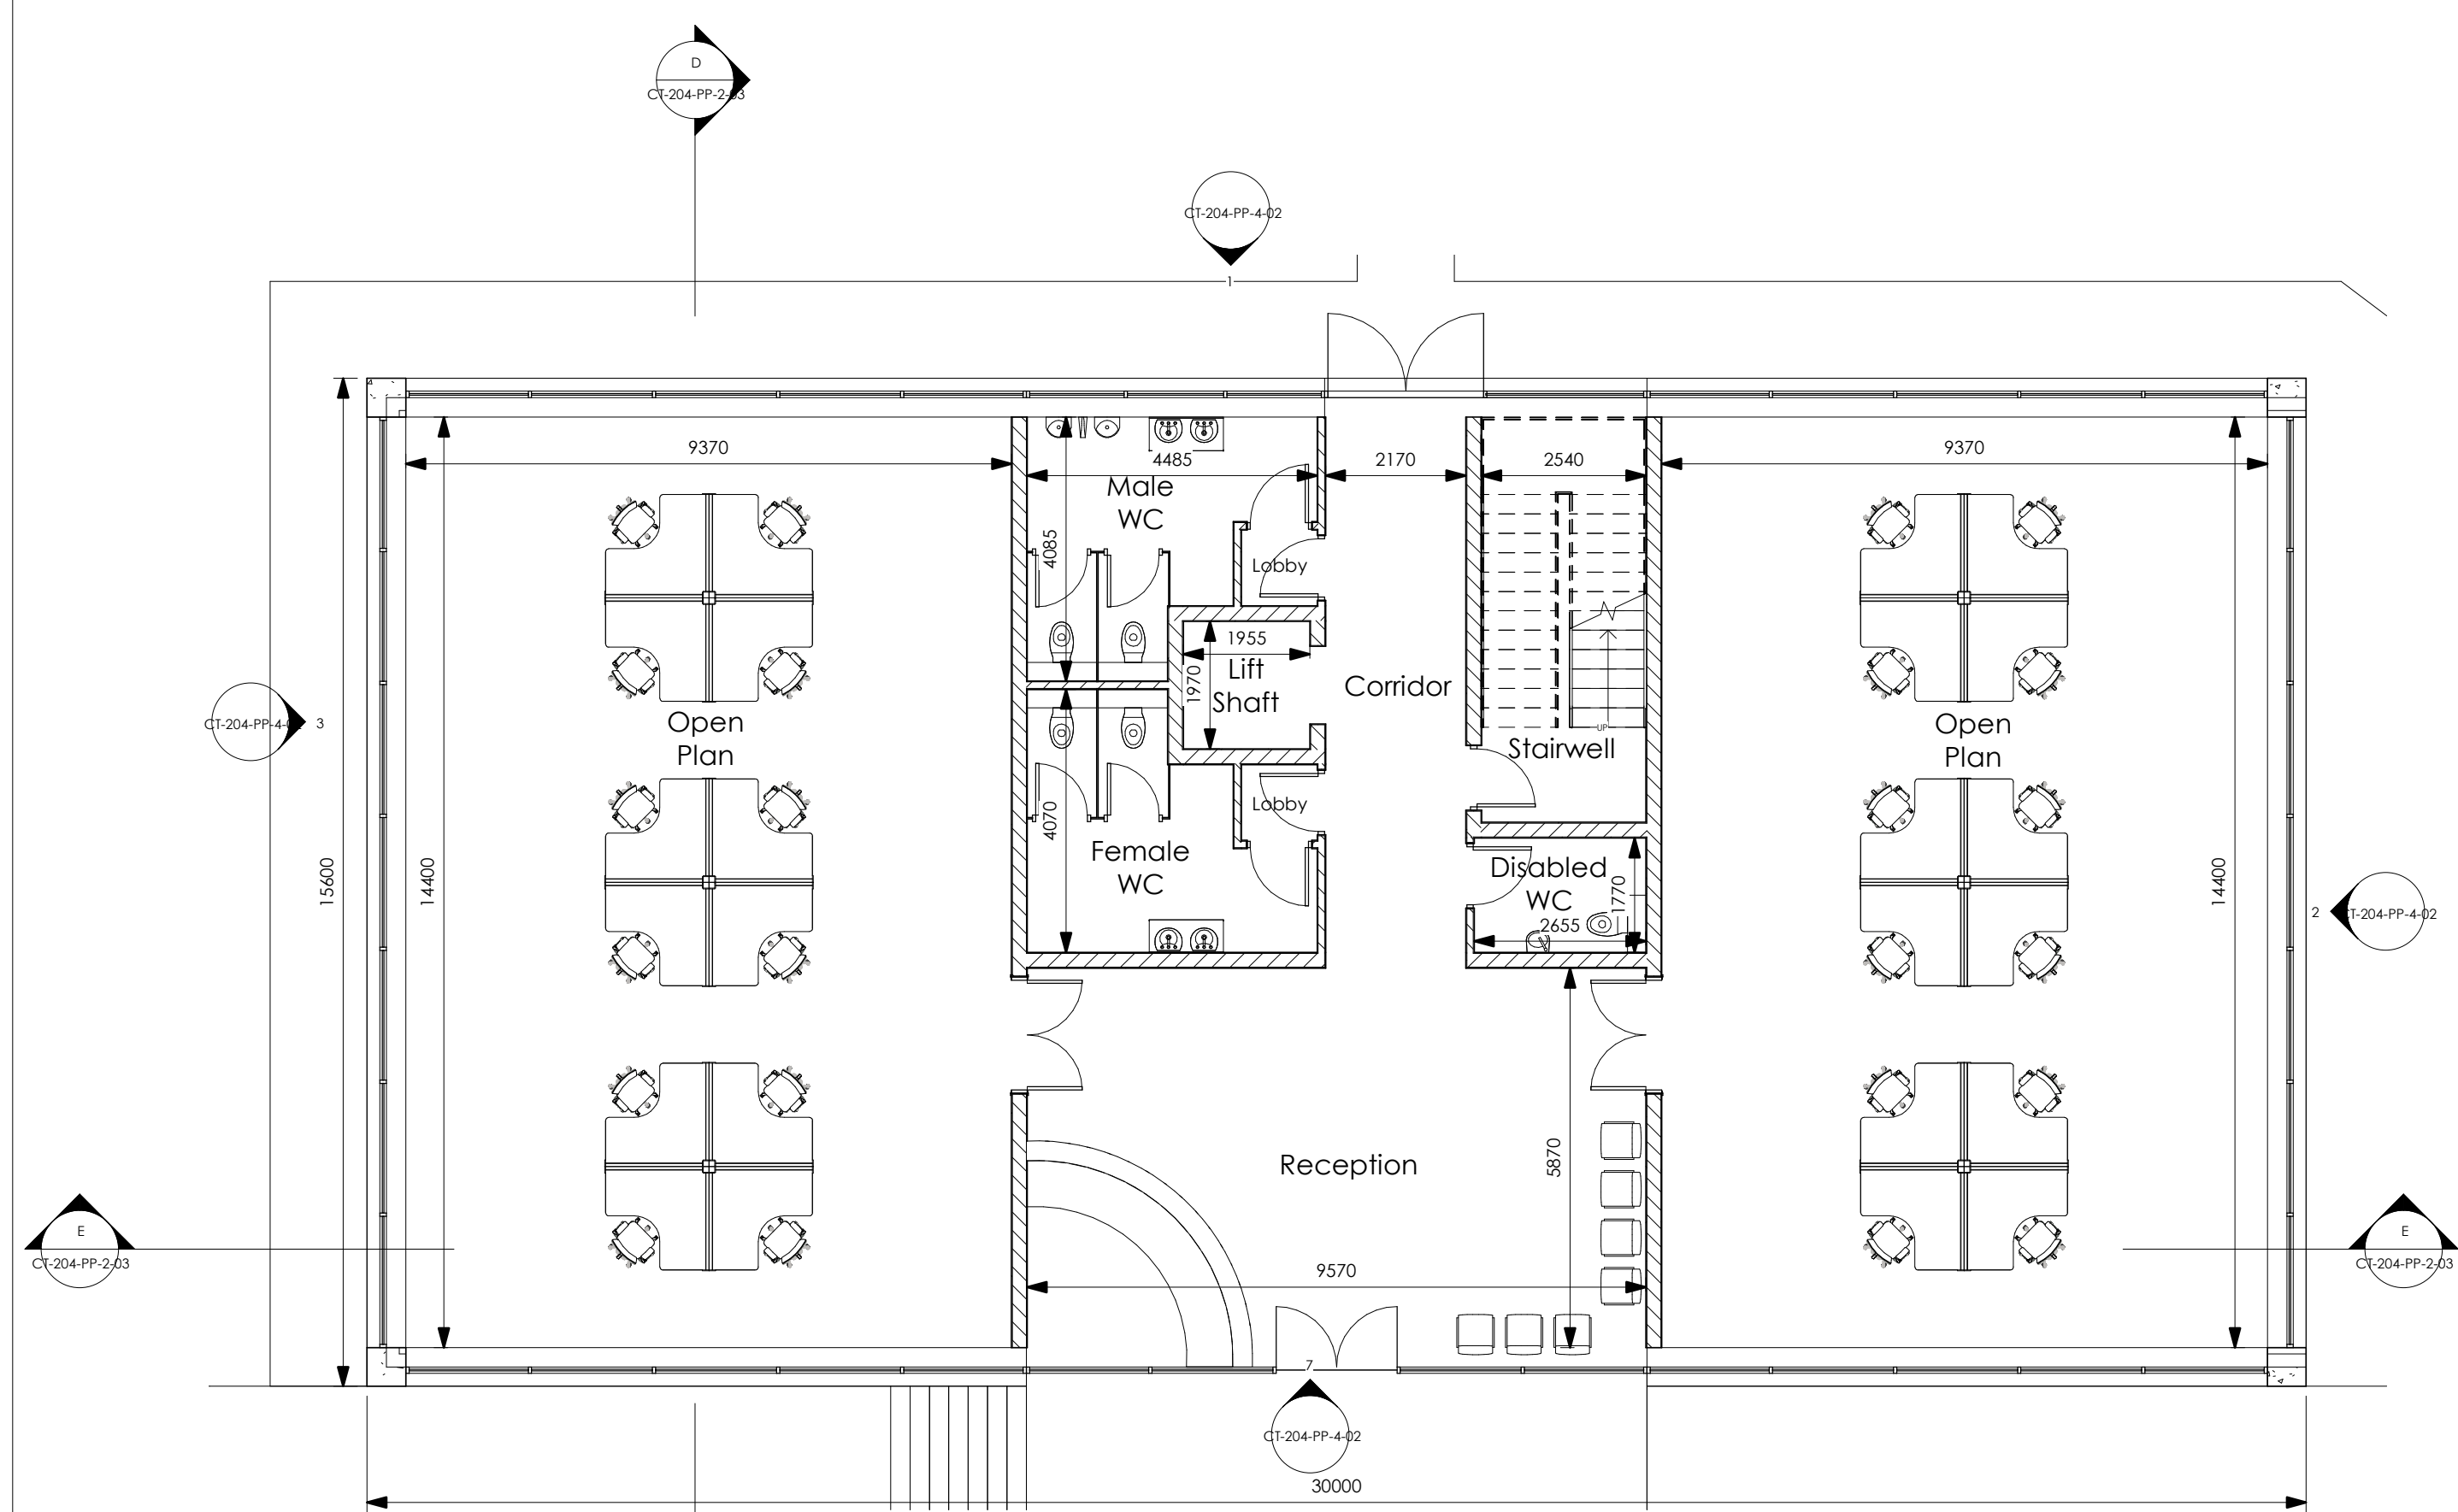


Ground Floor Layout (Office Building)  
1 : 100

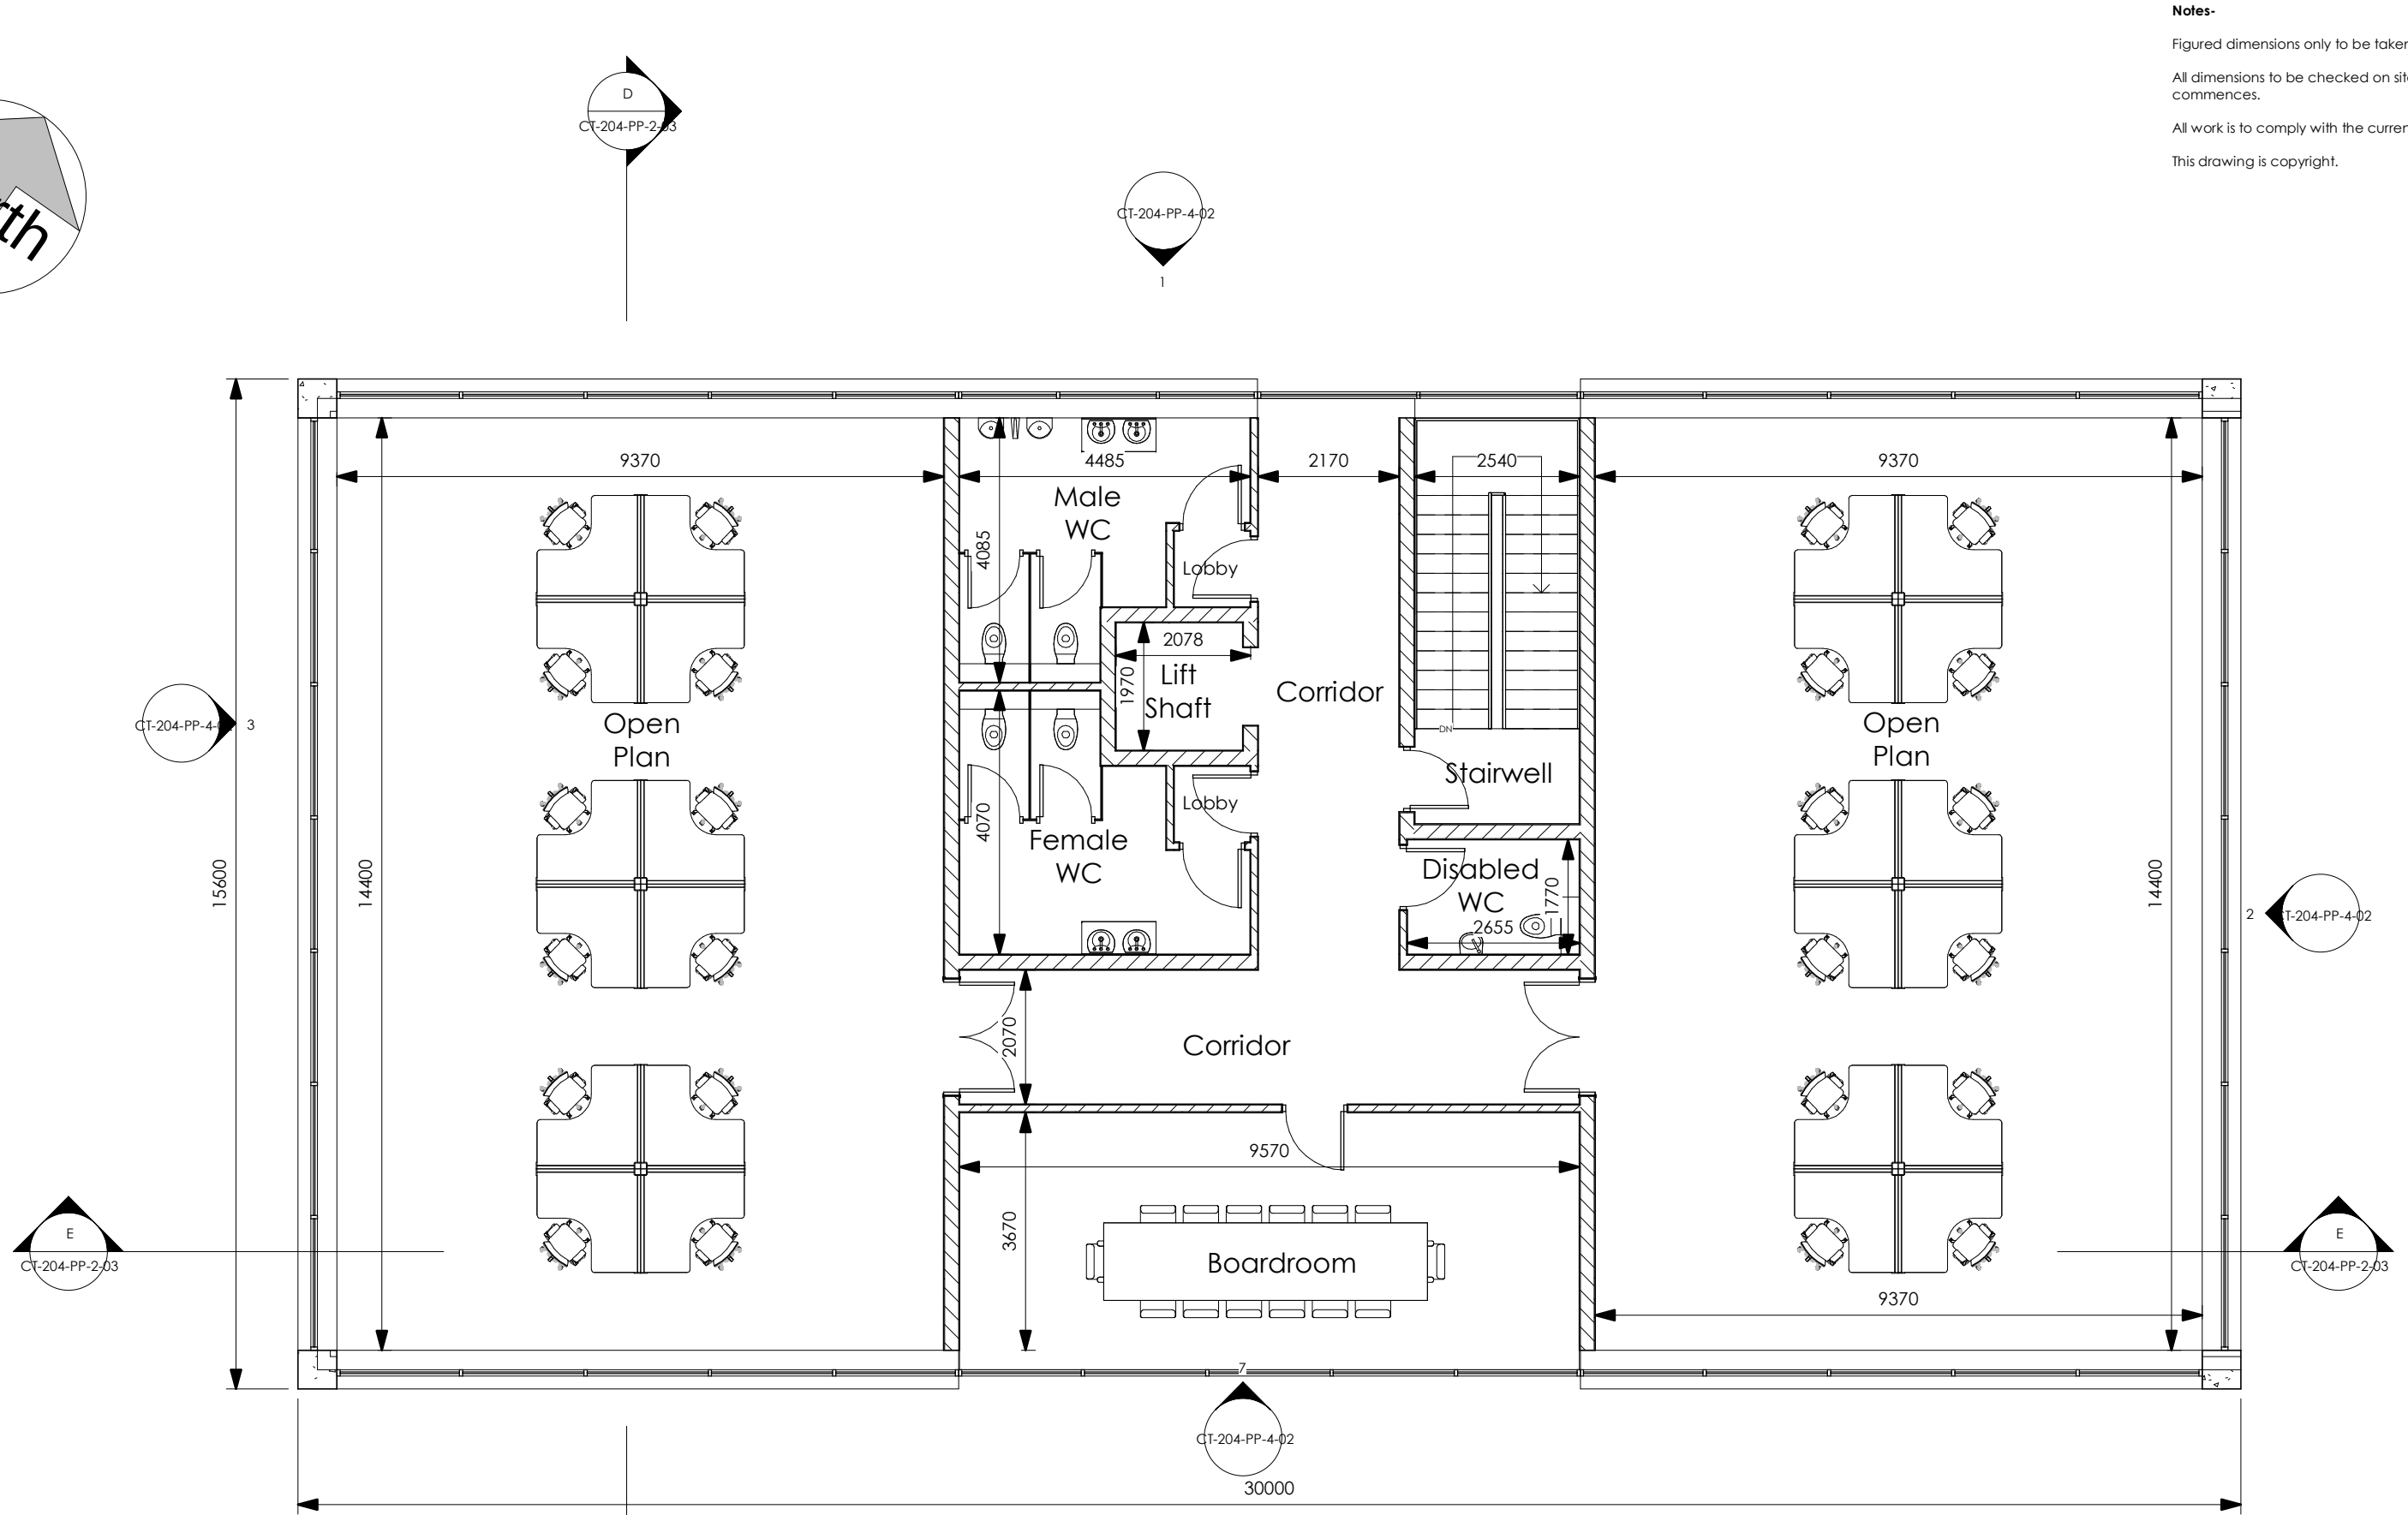


First Floor Layout (Office Building)  
1 : 100




Section DD  
1 : 100

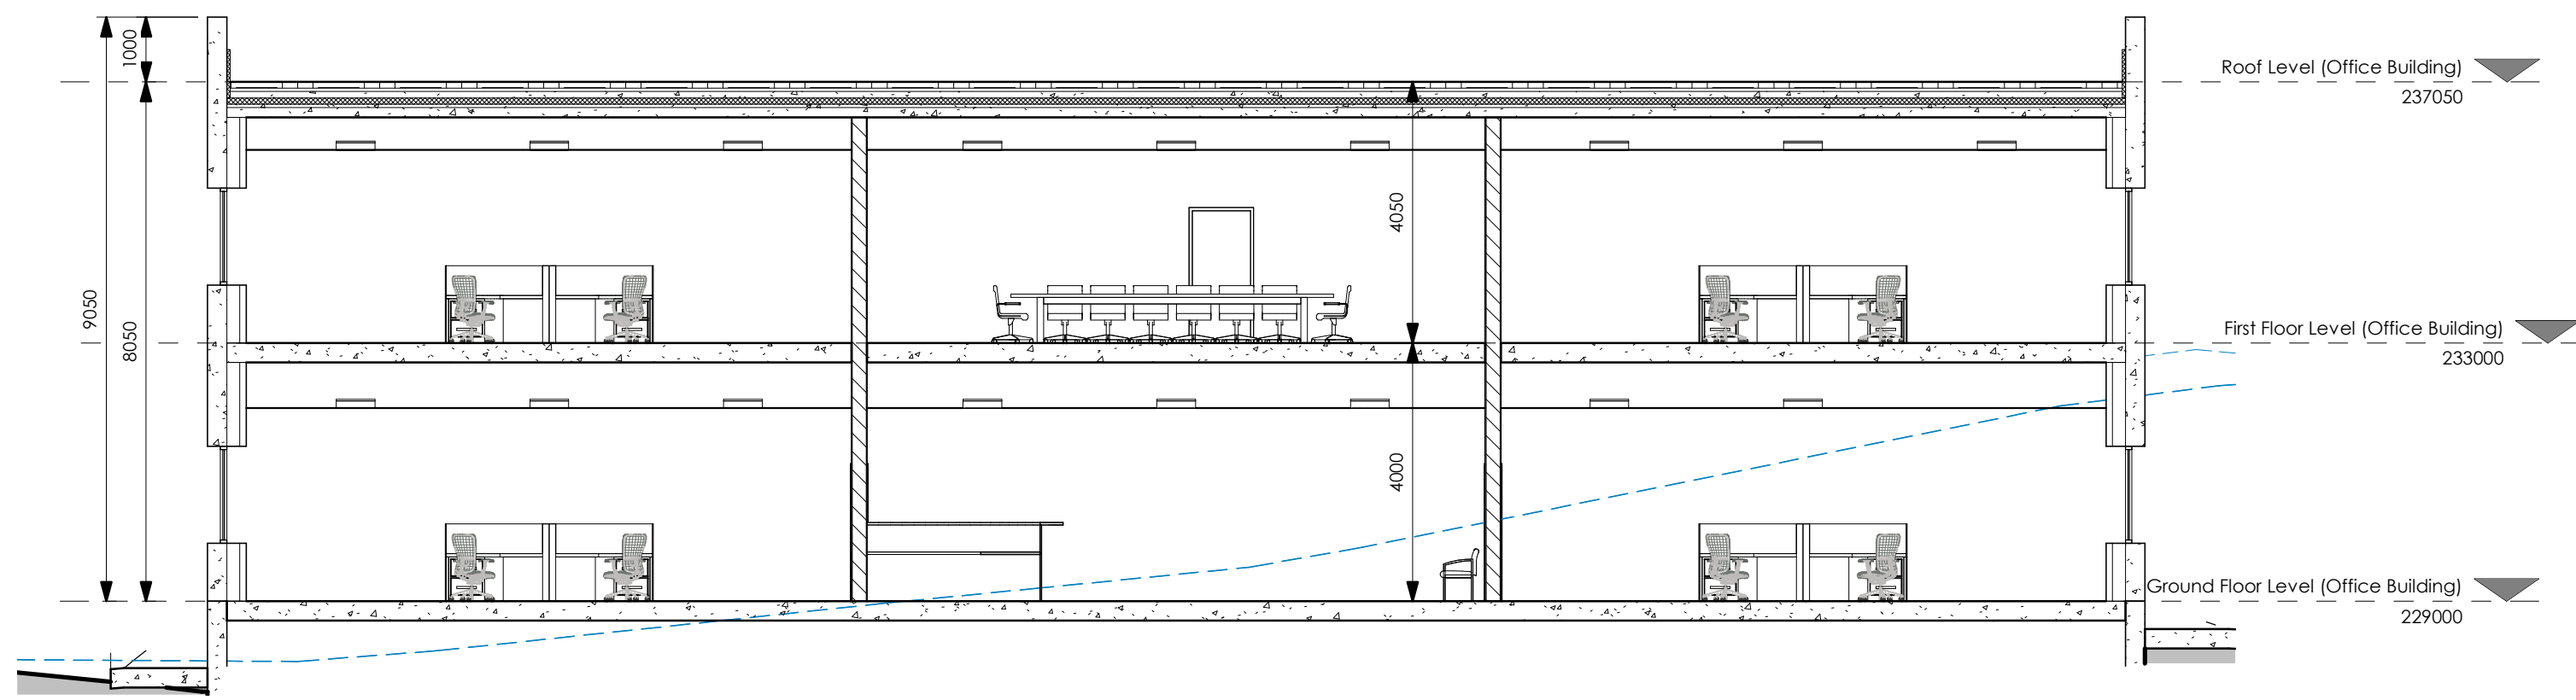

Section EE  
1 : 100

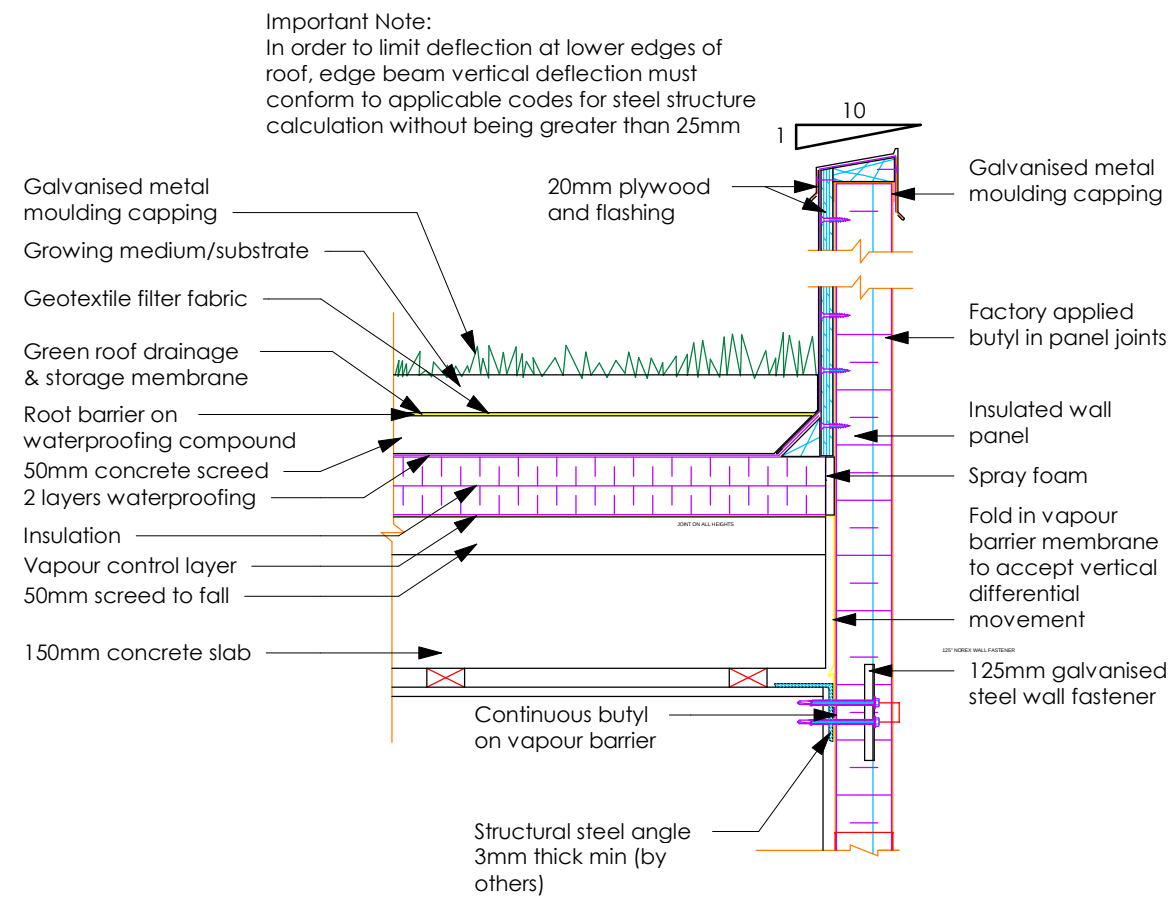

Parapet Detail  
1 : 100

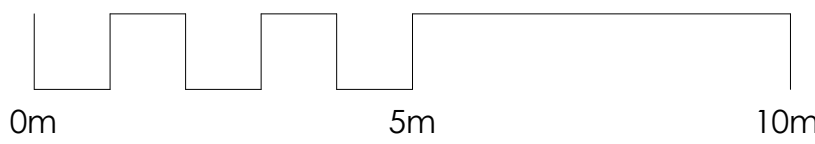

| No.                                         | Date         | Revision              |
|---------------------------------------------|--------------|-----------------------|
| Revision Schedule                           |              |                       |
| Project<br>FIE - Cheddleton                 |              |                       |
| Title<br>Office Building Layouts & Sections |              |                       |
| Date                                        | 15/12/21     | Drg no                |
| Drawn                                       | N McCullough | <b>CT-204-PP-2-03</b> |
| Scale                                       | As indicated | Size A1 Revision      |
| Project Status                              |              | <b>Planning</b>       |