




Notes:
Figured dimensions only to be taken from drawings.
All dimensions to be checked on site by contractor before work commences.
All work is to comply with the current Building Regulations.
This drawing is copyright.

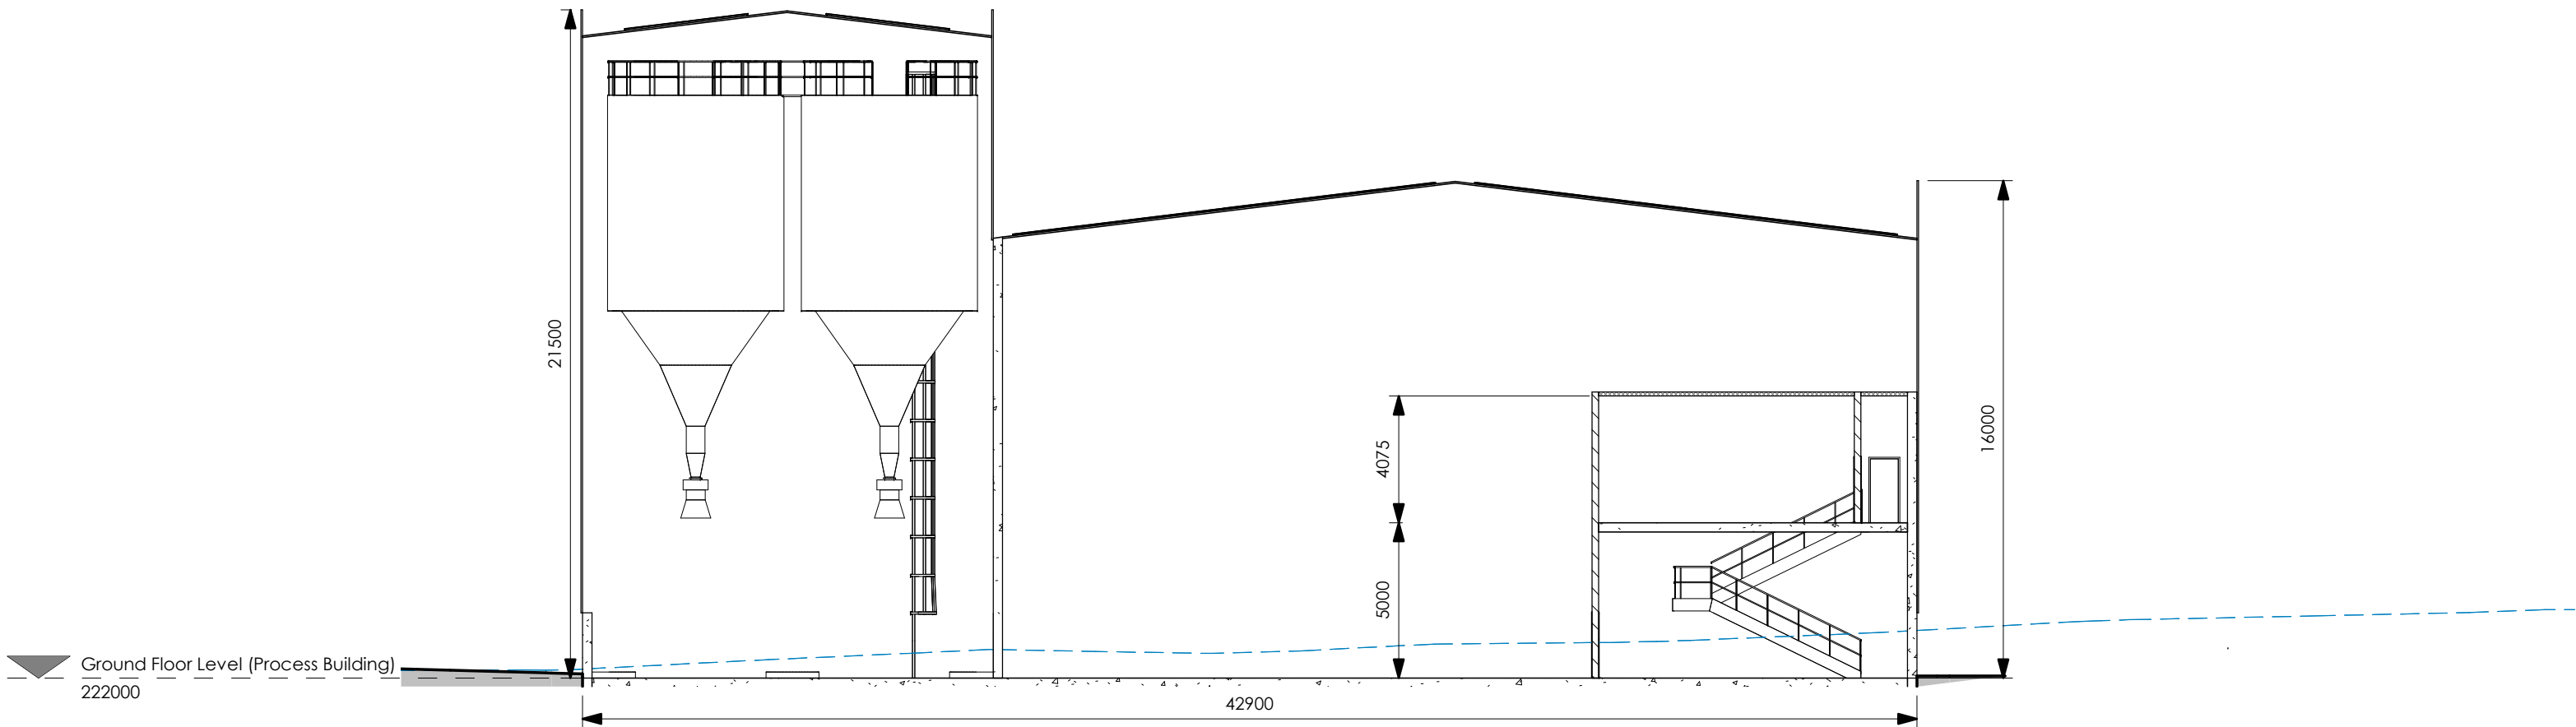


Section AA
1 : 200

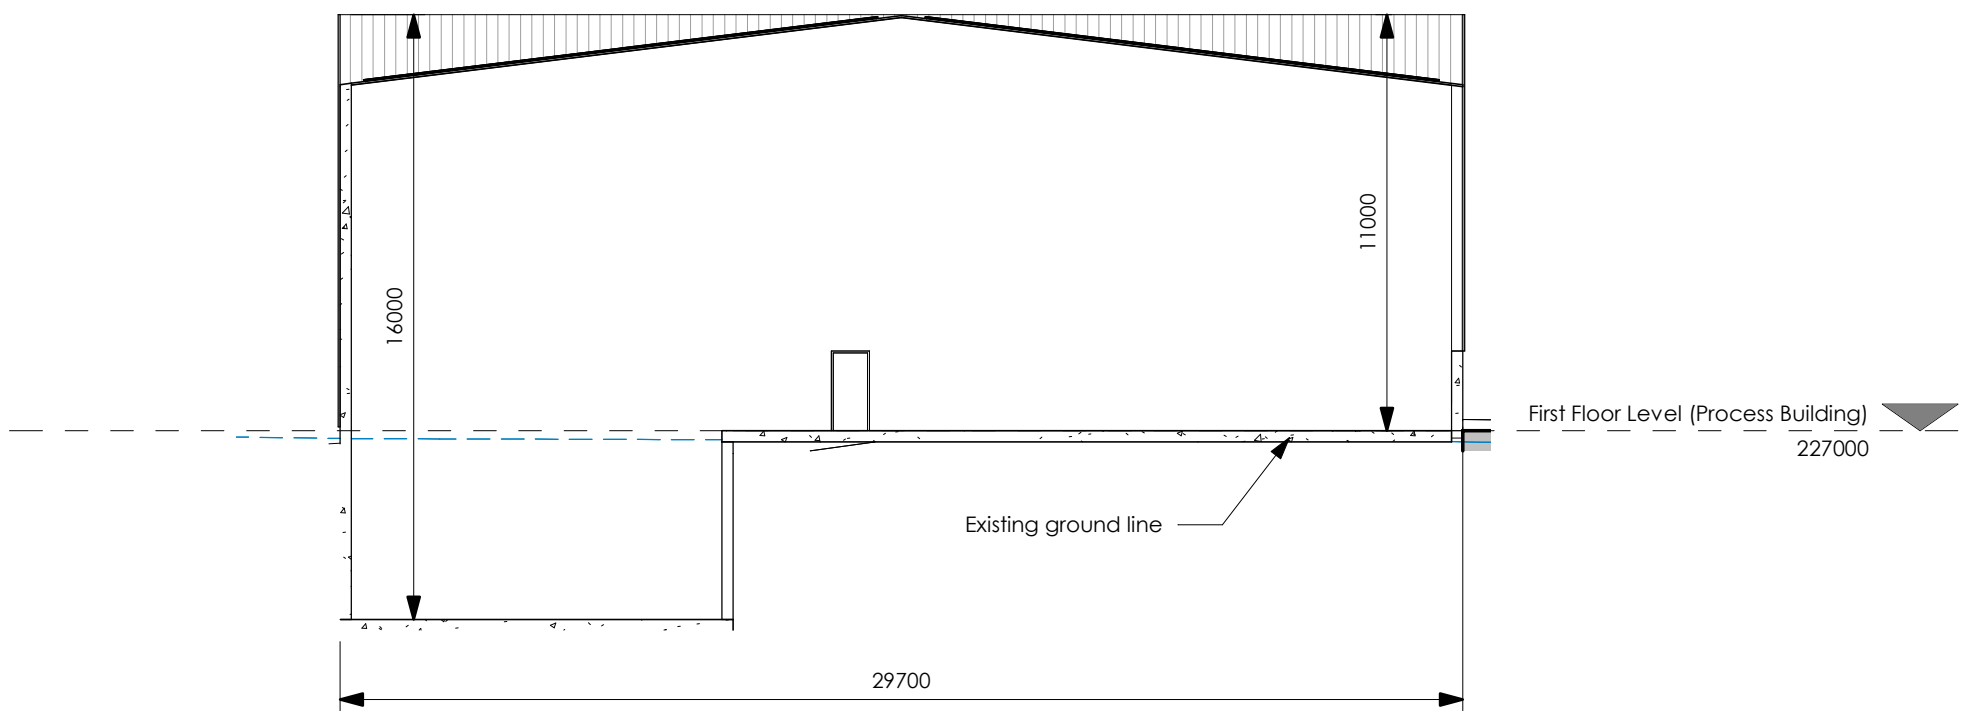


Section BB
1 : 200

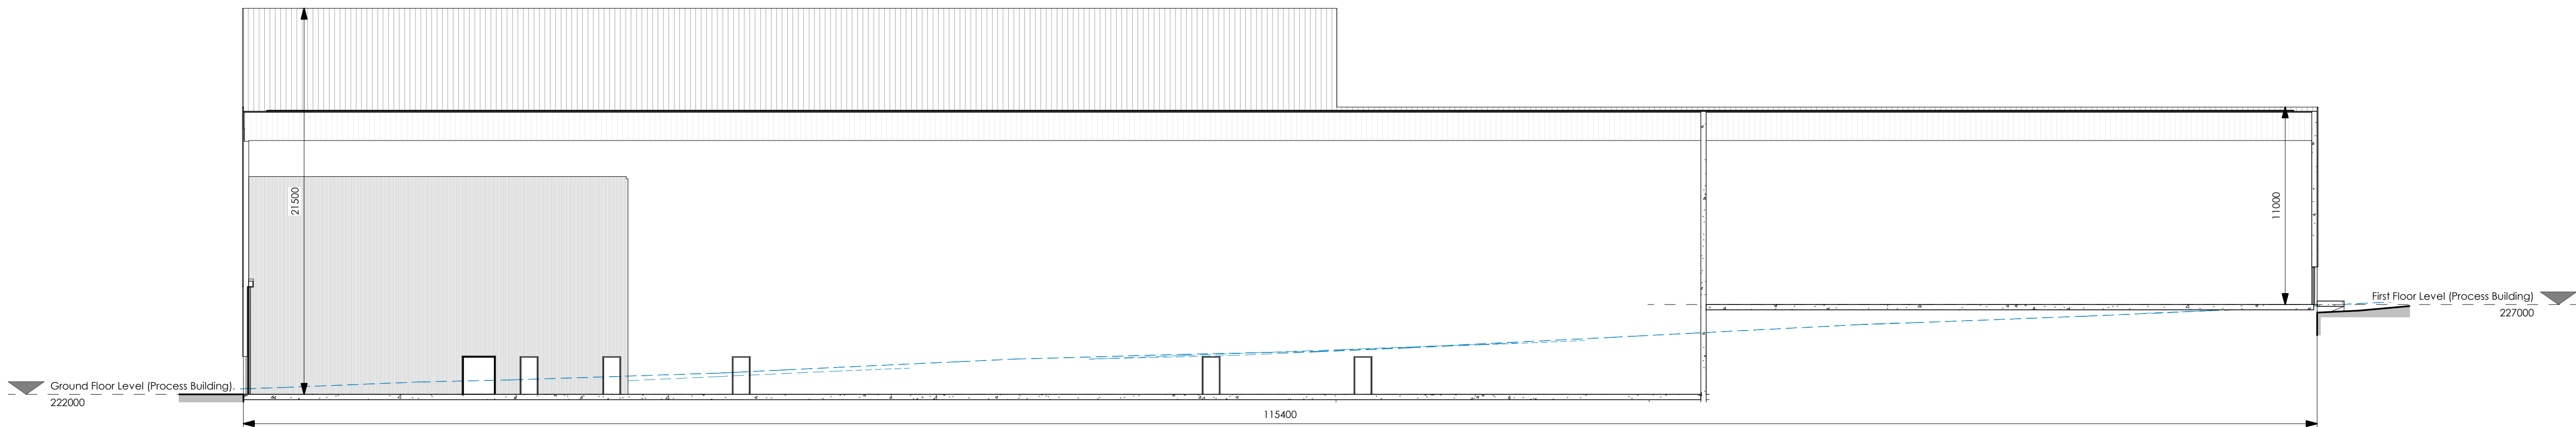

Section CC
1 : 200

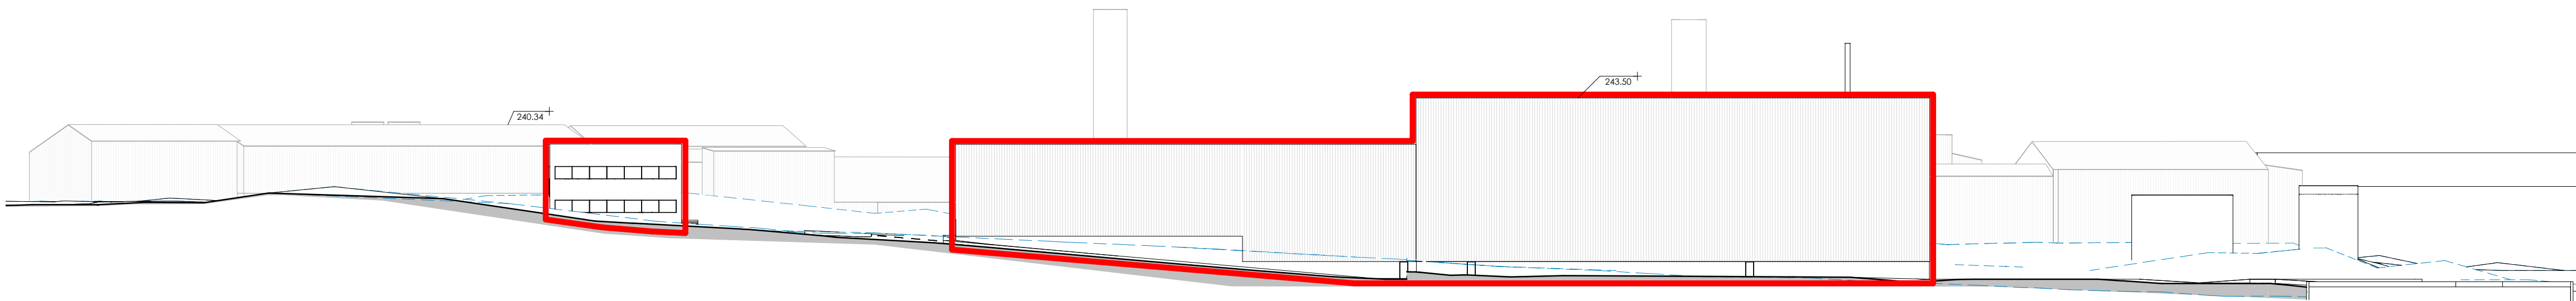

Proposed Site Elevation
1 : 500

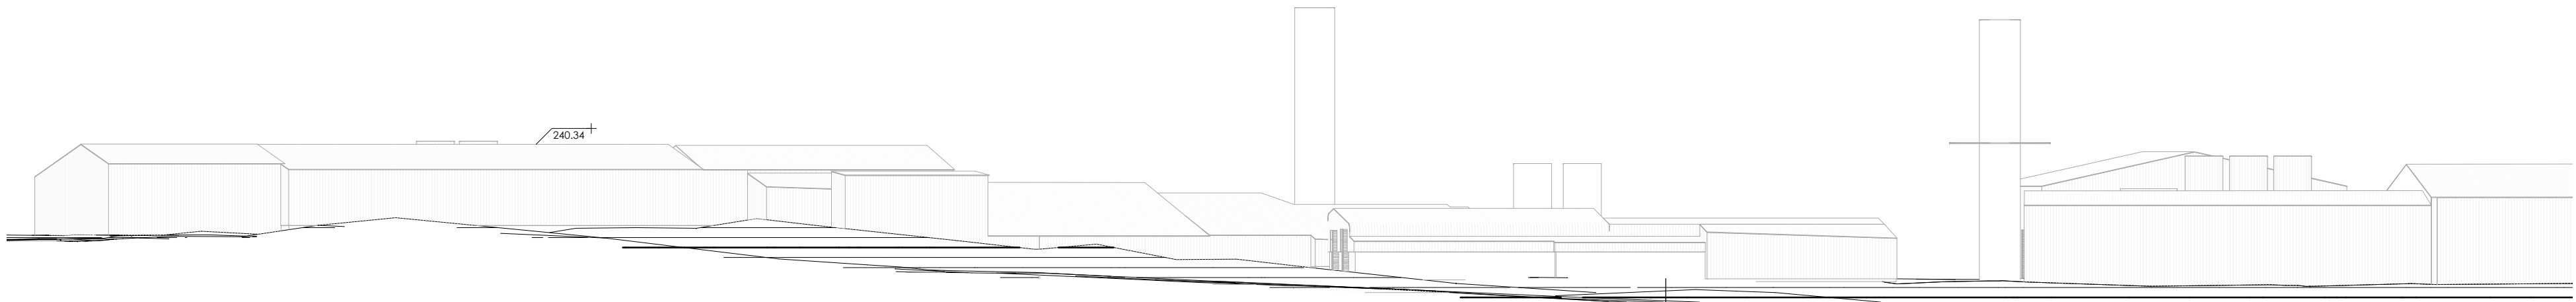

Existing Site Elevation
1 : 500



No.	Date	Revision
Revision Schedule		
Project FIE - Cheddleton		
Title Sections (Process Building)		
Date	15/12/21	Drg no
Drawn	N McCullough	CT-204-PP-3-01
Scale	As indicated	Size A1 Revision
Project Status		Planning