
TOFT LODGE FARM - Location Plan

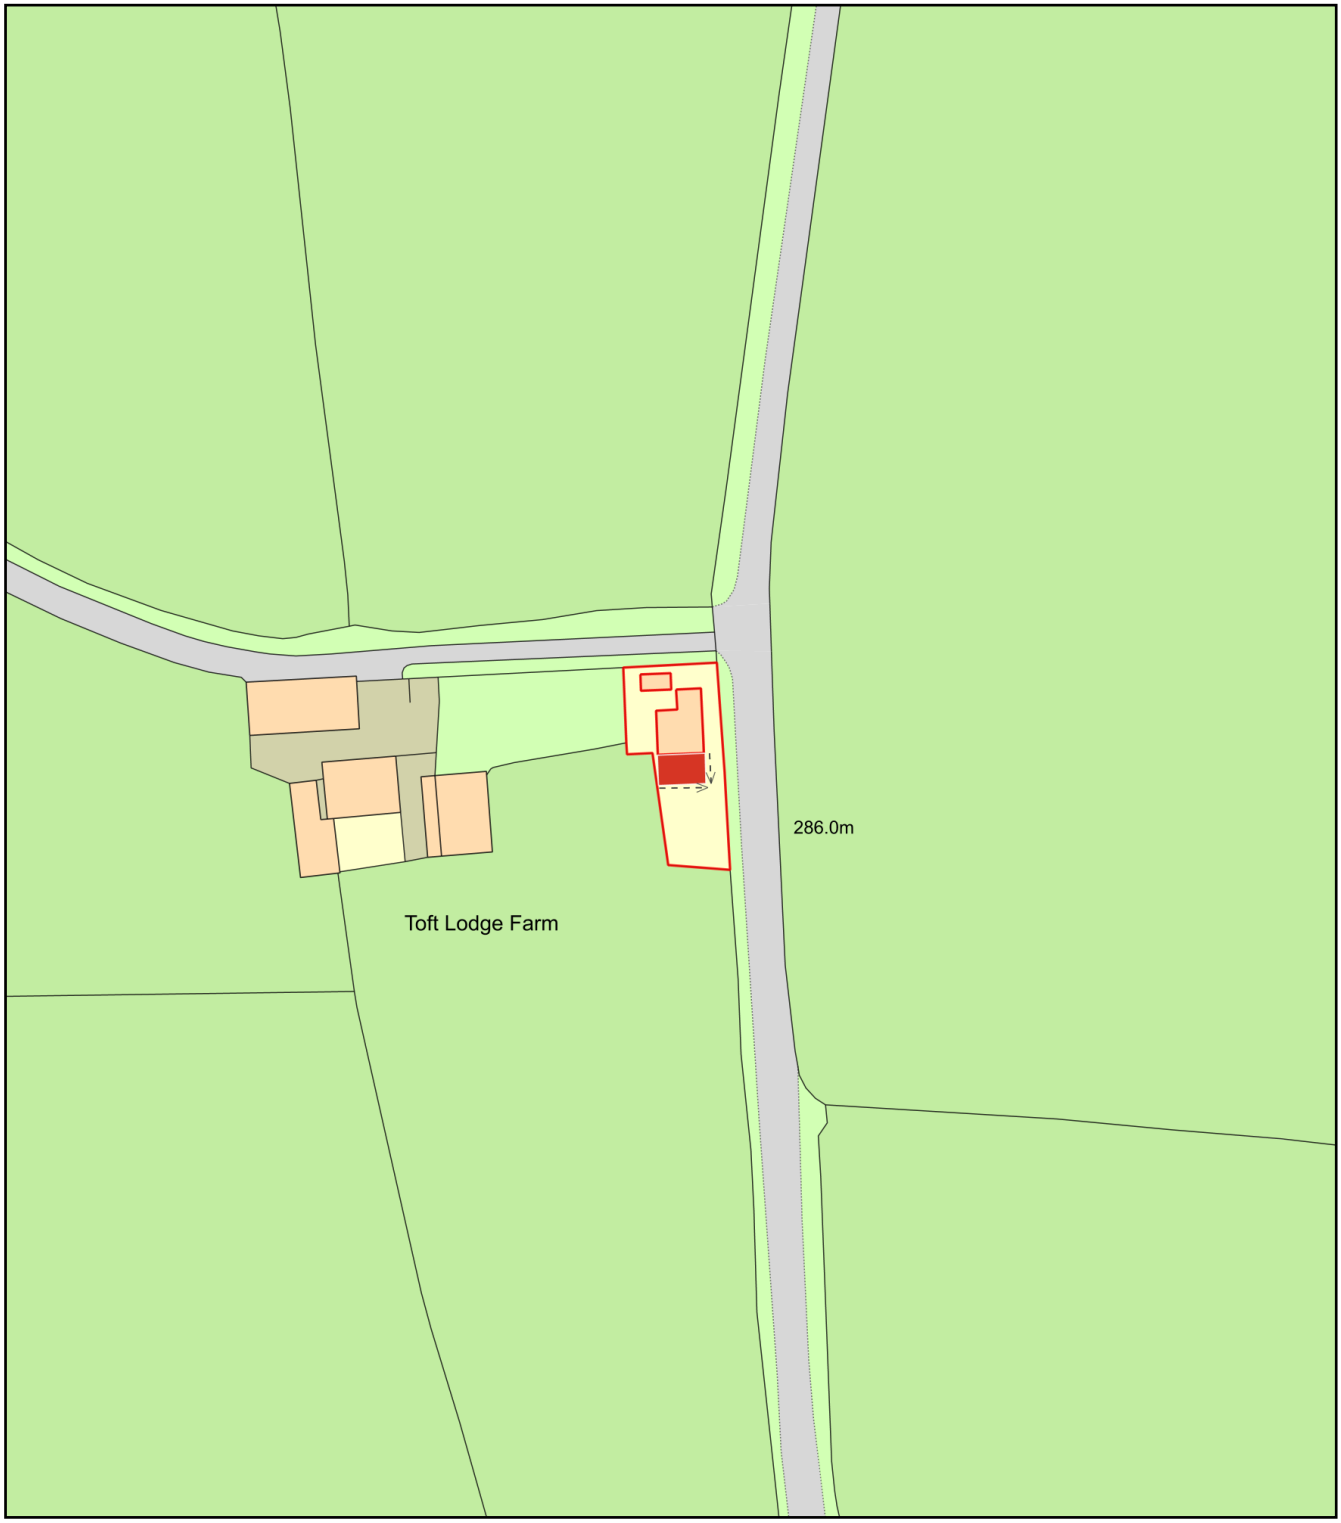

0 50
Metres

N

ReQuestaPlan

Plan Produced for: Ms Paula Moss

Date Produced: 15 Feb 2022

Plan Reference Number: TQRQM22046123307582

Scale: 1:1250 @ A4

© Crown copyright and database rights 2021 OS 100042766