
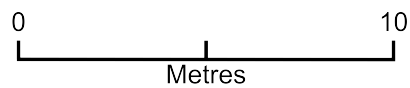


TOFT LODGE FARM

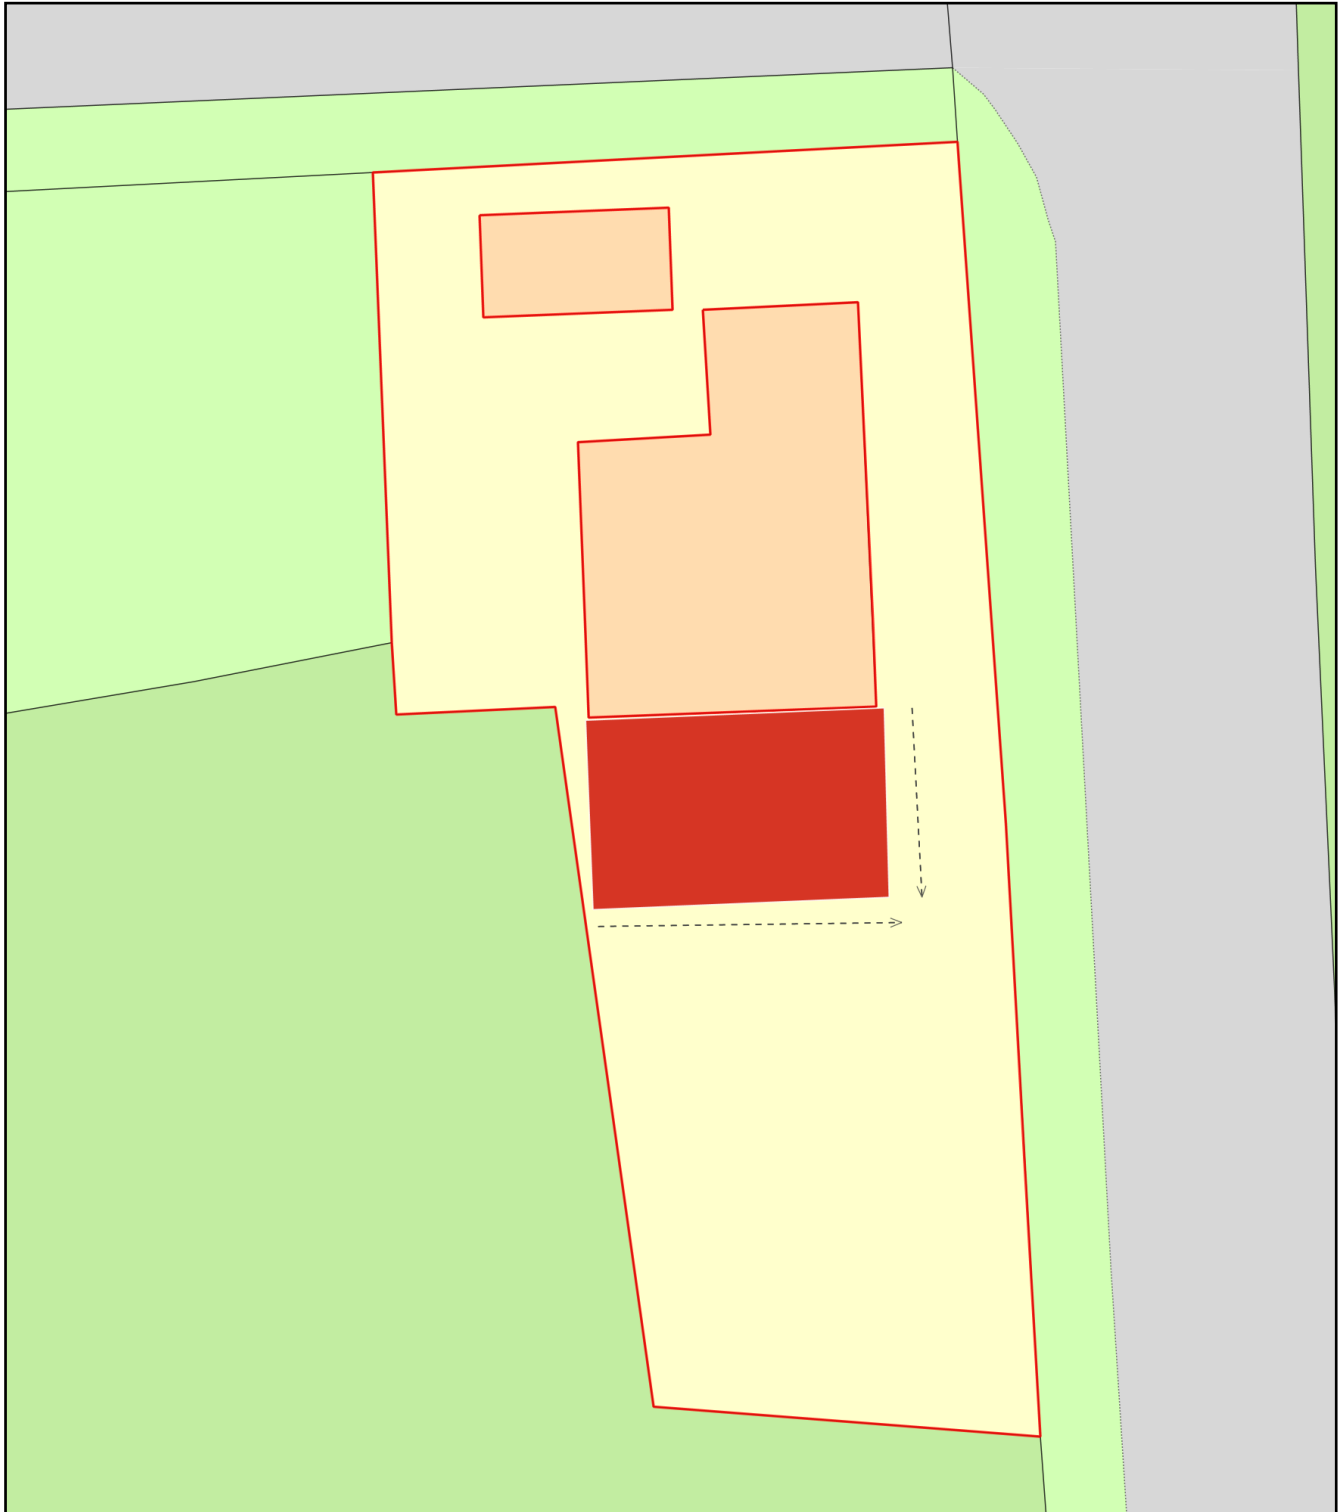

Plan Produced for: Ms Paula Moss

Date Produced: 15 Feb 2022

Plan Reference Number: TQRQM22046121206560

Scale: 1:200 @ A4