

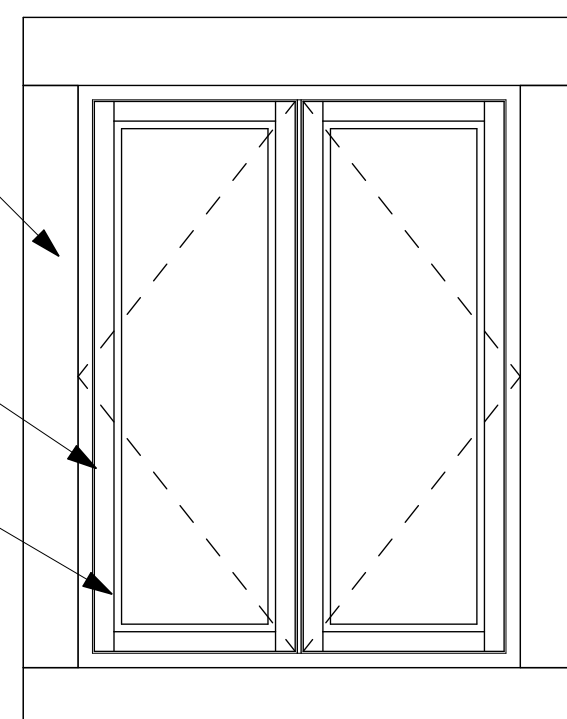



1:50

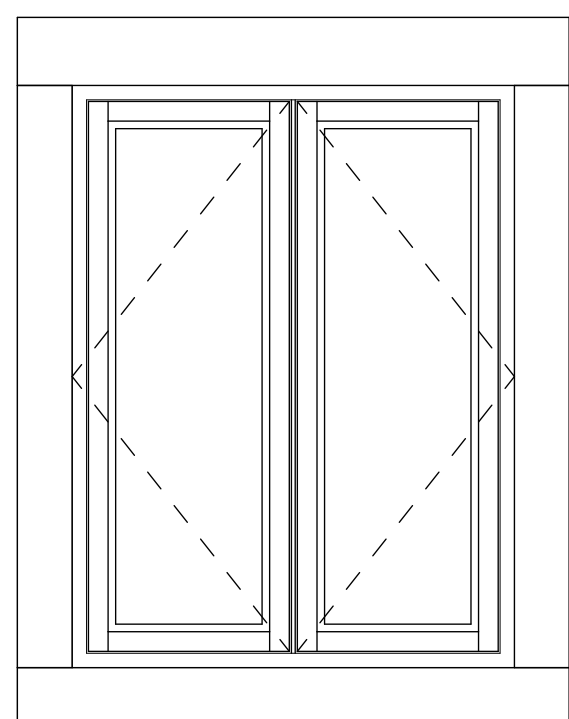


Photographic example of window casement

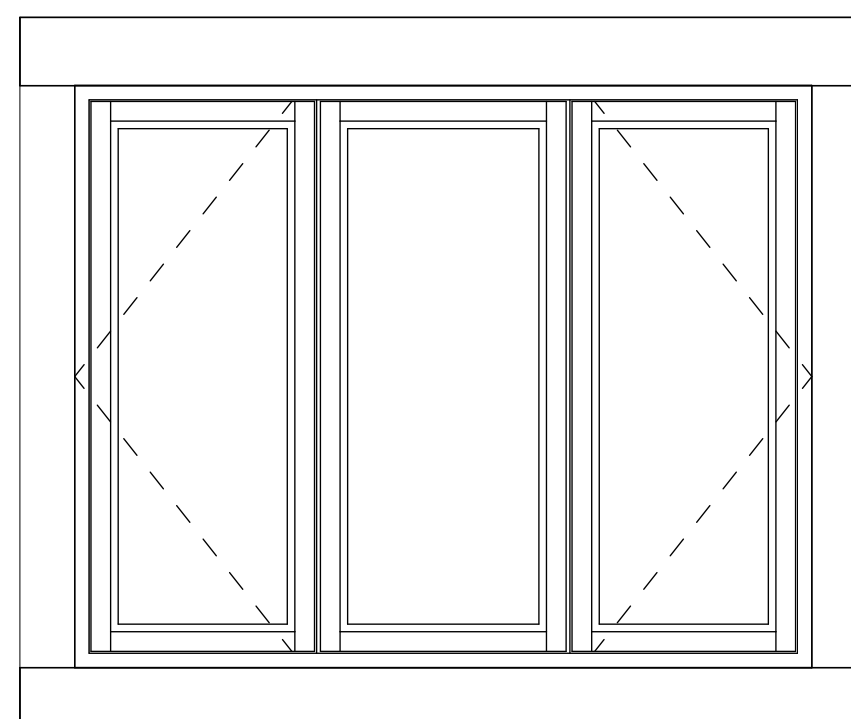

1:20

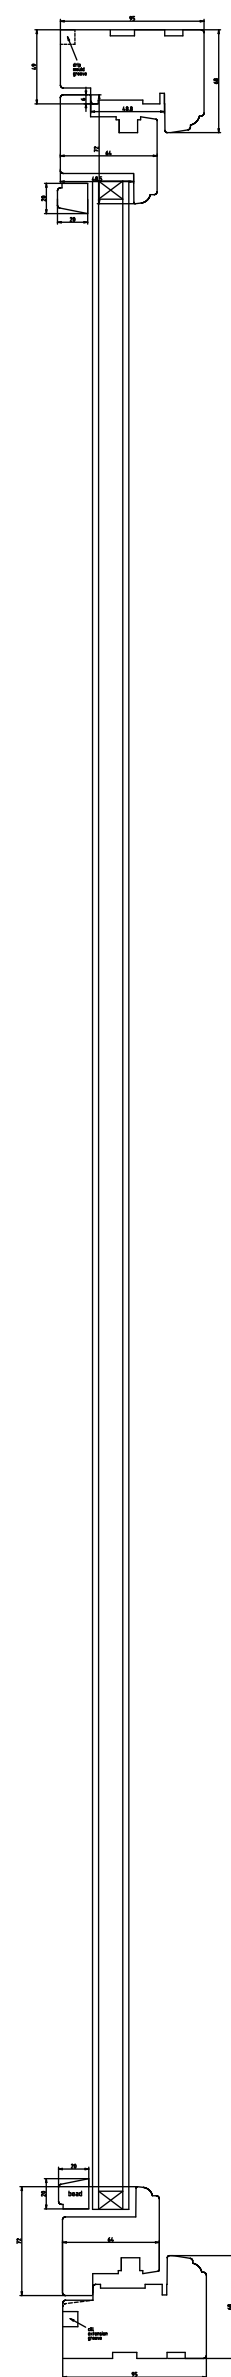

1:5

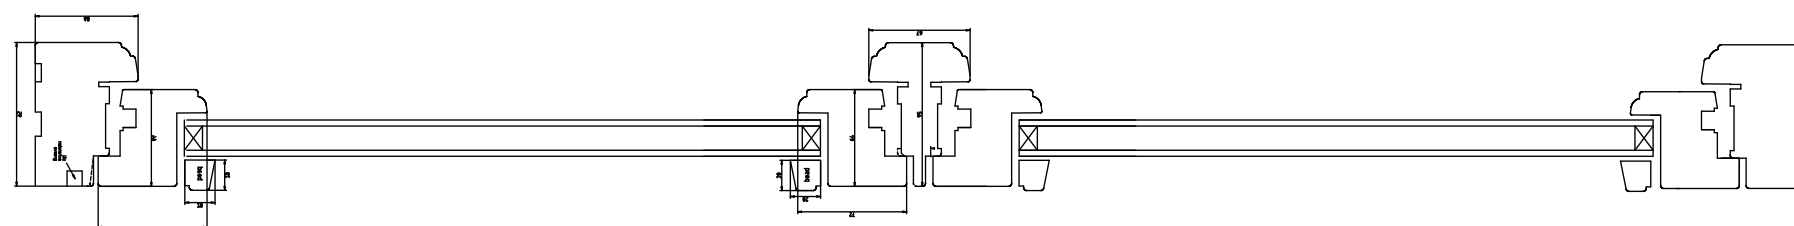

1:5



Polished brass casement stay and fastener

Rev:	Comment:	Date	By:
------	----------	------	-----

wood | goldstraw | yorath
ARCHITECTS QUANTITY SURVEYORS CDM CO-ORDINATORS

Churchill House, Regent Road, Stoke on Trent, ST1 3RH.
Tel: 01782 208000 Fax: 01782 208712 E-mail: info@woodgoldstraw.co.uk
www.woodgoldstraw.co.uk

Client.
MR R STANLEY

Project.
REPLACEMENT WINDOWS
THE OLD VICARAGE
HORTON

Scale	1:50, 1:20, 1:5	Issue Date	27/01/2021
Sheet Size	A1	Drawn	IC

Title.
PROPOSED WINDOWS

Drawing Number	/ (Revision)	Revision ID
3061-02-03		

CAD file path:
X:\0 PROJECTS\3062 Starley, Rob\3062-02 Replacement windows retrospective application\Design\Arch\CAD\Windows.dwg
Copyright: Wood Goldstar Yorath LLP

Contractors are to check all dimensions on site and refer any discrepancies to the Architect immediately. This drawing is prepared for planning purposes only and to the best of our knowledge the original digital document is accurate to scale. However, we cannot accept liability for the accuracy of third party data (topographies, topographical survey information, etc.) used in production of this document which we have relied upon in good faith. Key dimensions are for reference and any further specific dimensional information can be provided upon request.