
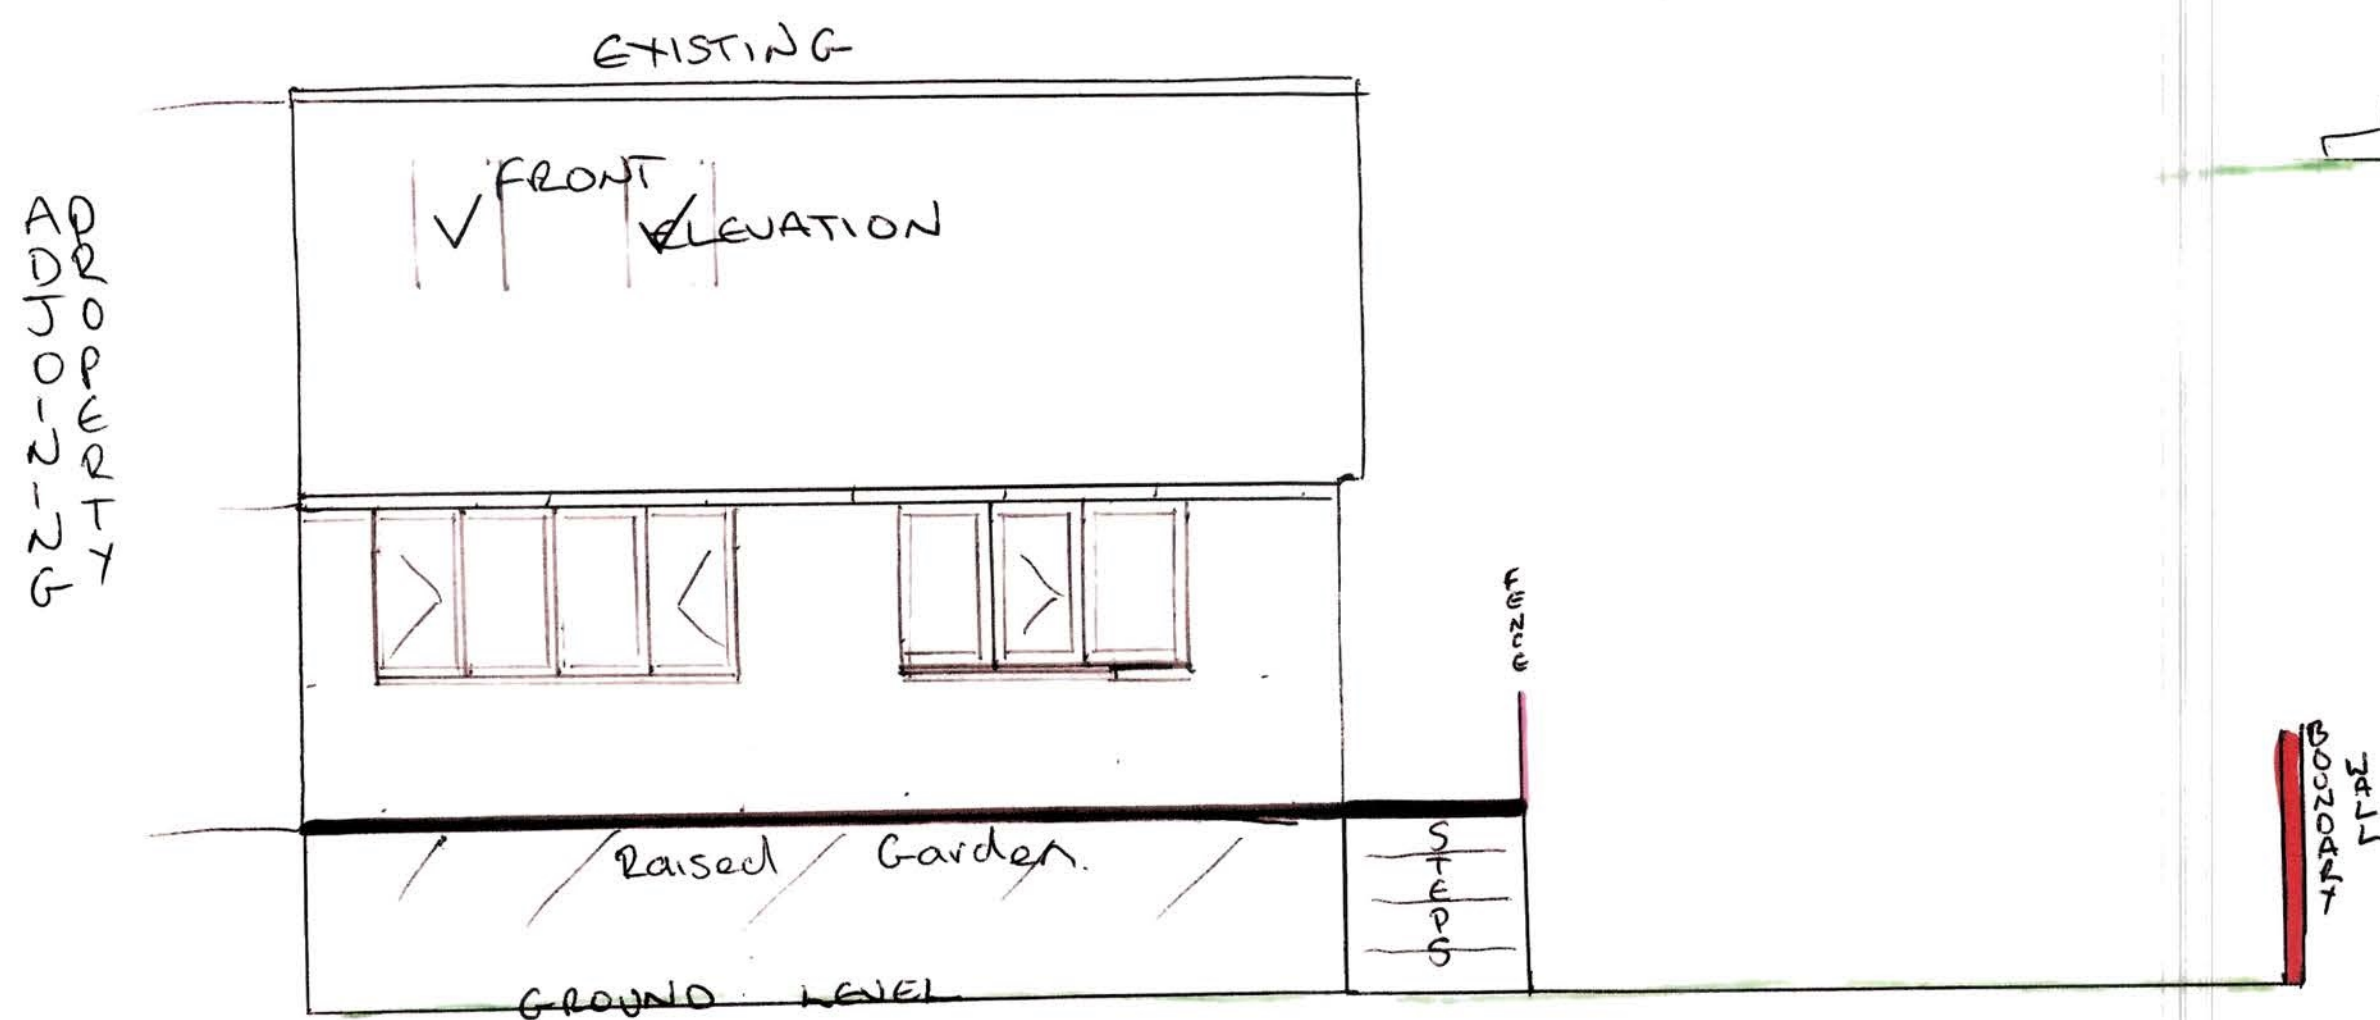
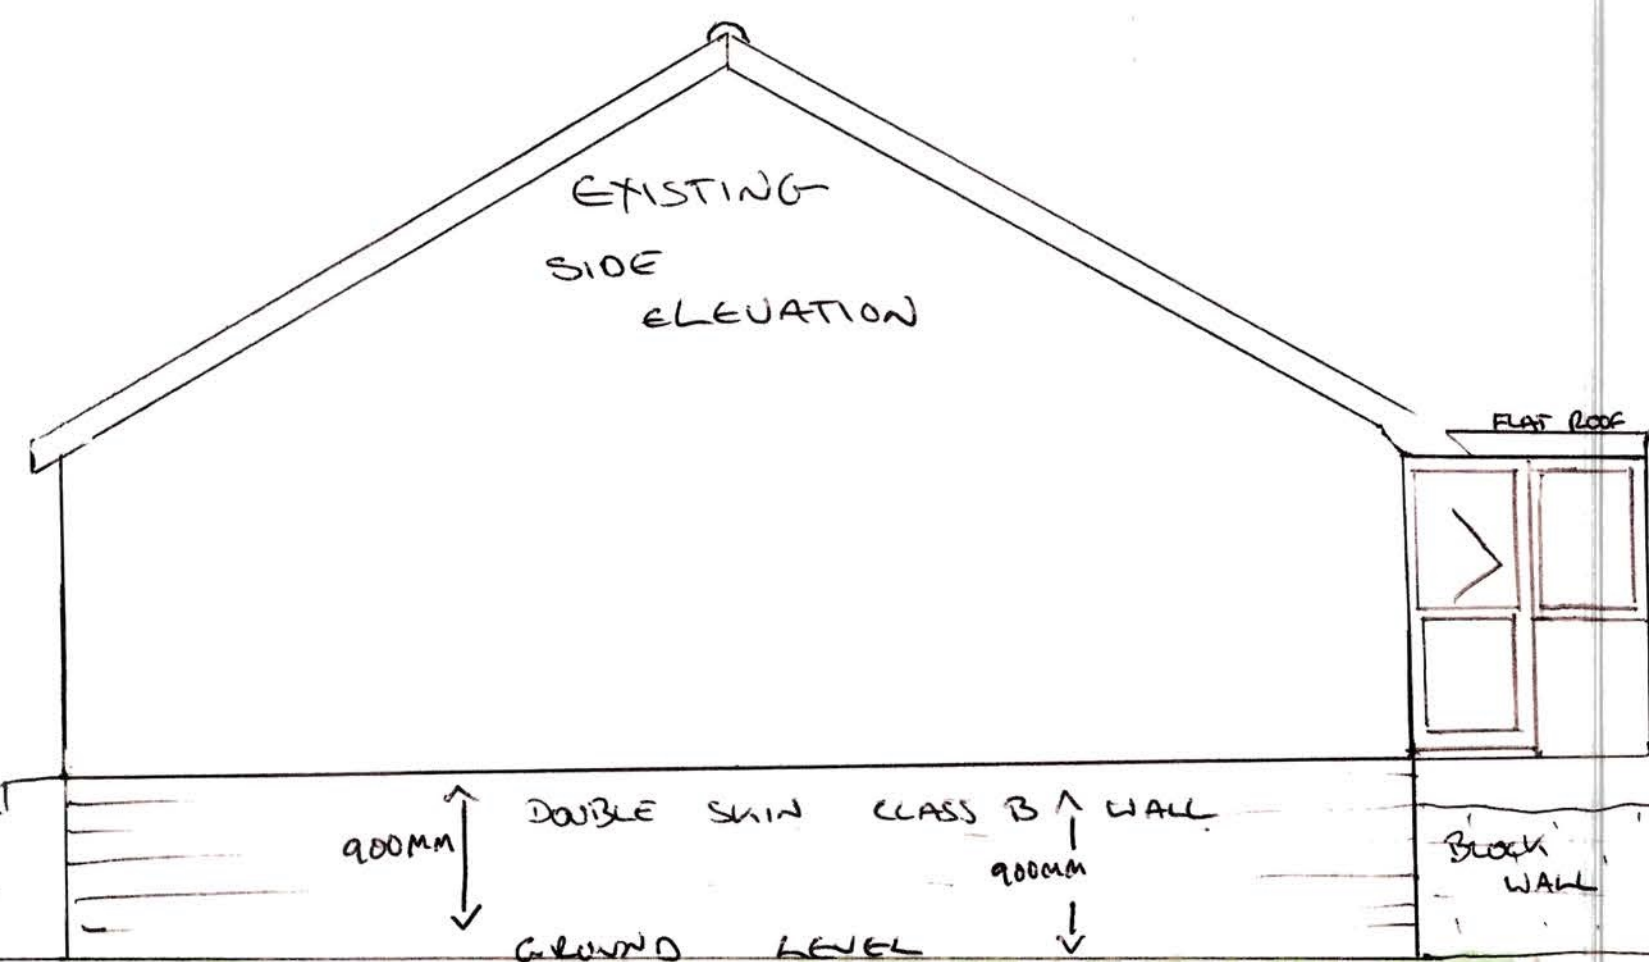


1:50 SCALE
 Mgnbuilders
 unit G
 Tib hall Farm
 Hurley
 CV9 25N

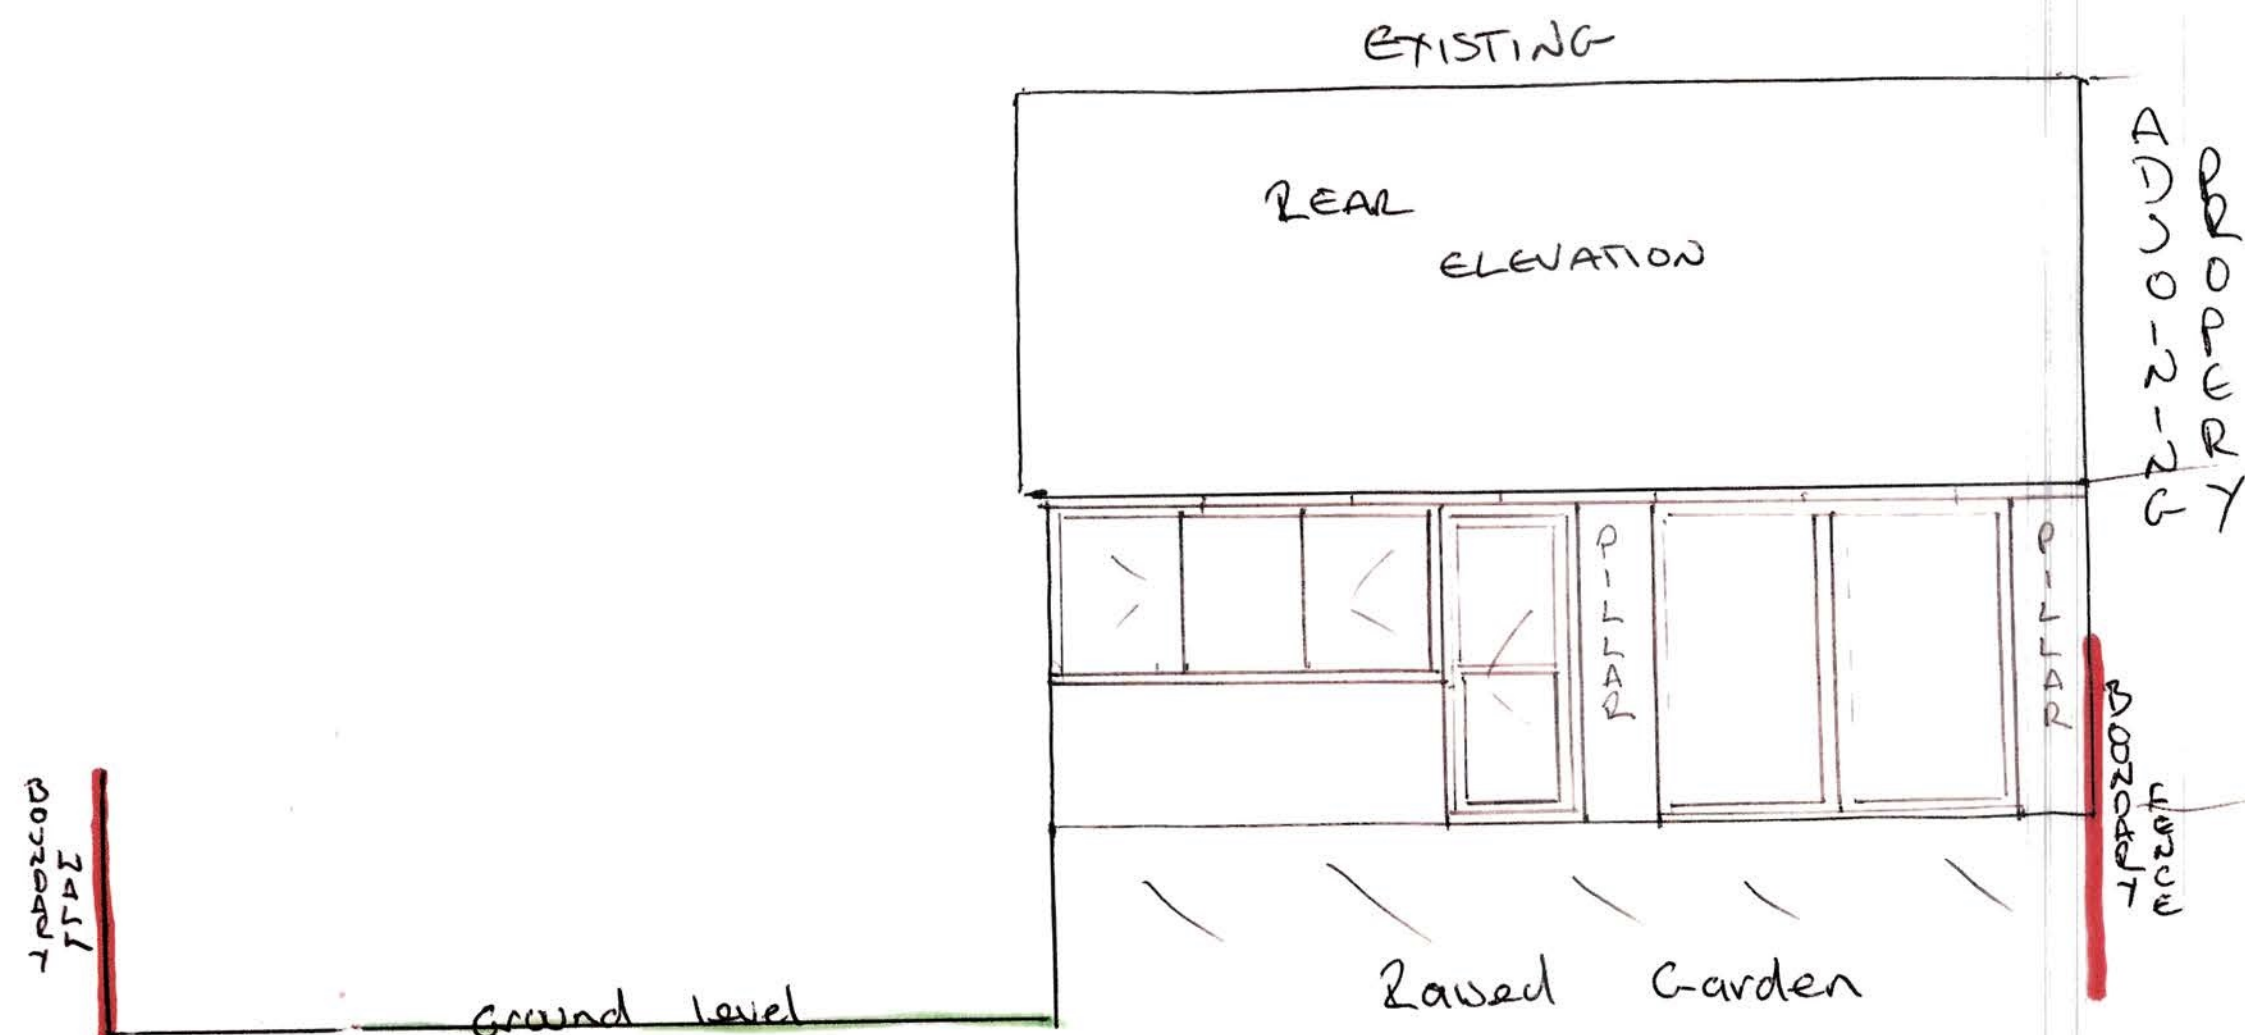

36 Thirley drive
 Cheddle
 ST101 SA