



EXISTING FLOOR ①

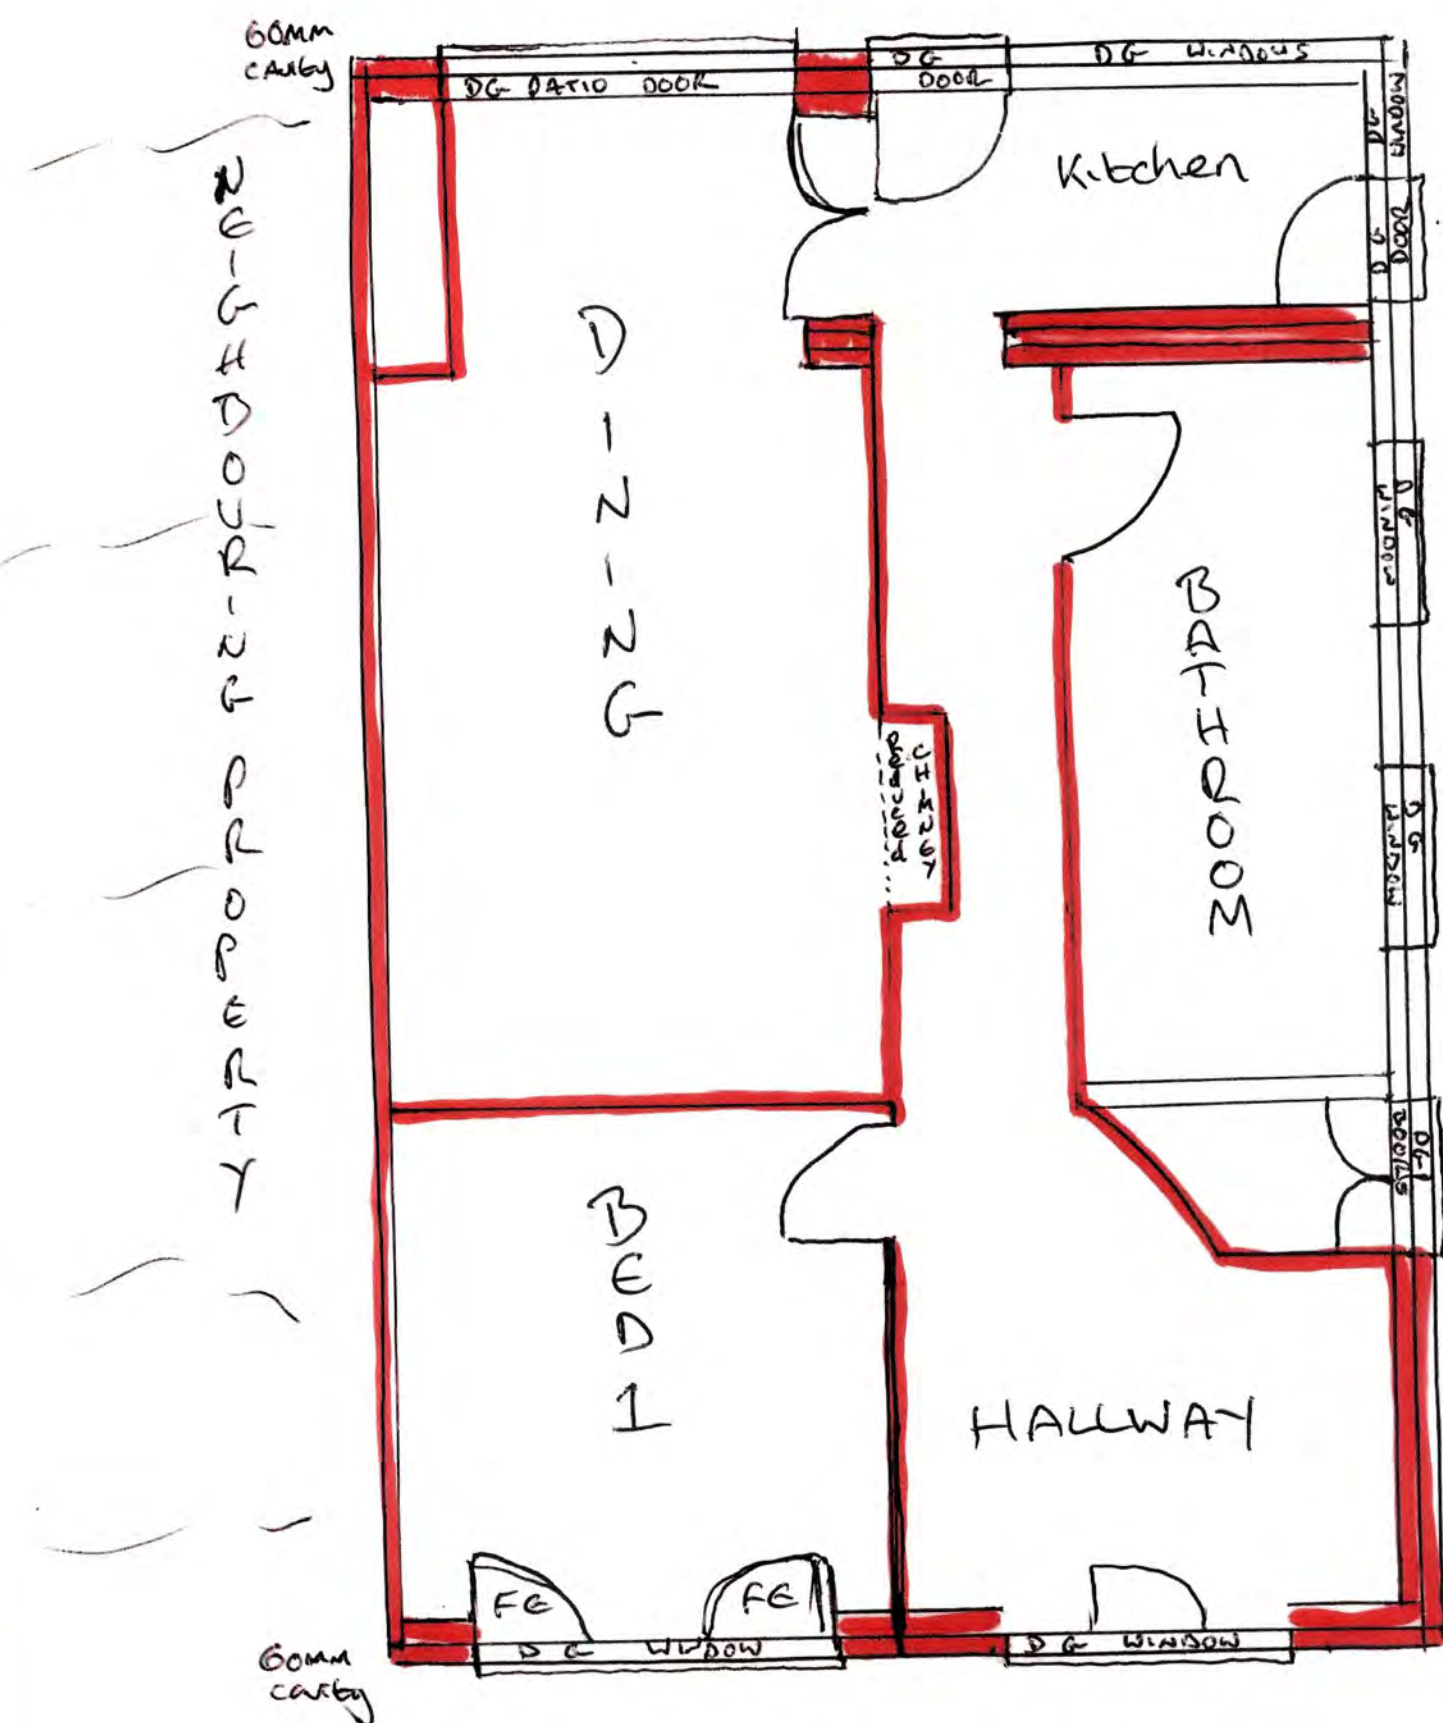

36 Thurley Drive
Chaddle
ST10 1SA

PROPOSED FLOOR ①

100MM CAVITY WALLS TO BE ERECTED
FOOTINGS 900MM X 600MM on Approval
Windows + Doors to meet current specifications/regulations
CEILING JOISTS 100MM X 50MM (400MM ctrs)
75MM X 100MM concrete lintels fitted door openings
175MM X 100MM steel IRLG H sections for supporting
225MM X 50MM FLOORING JOISTS (400MM ctrs)
18MM GREEN chipboard flooring
Air bricks to be installed via Regulations
100MM X 50MM wall plate strapping at 450MM intervals
100MM thermalite internal blockwork
Weep holes fitted above all exterior lintels

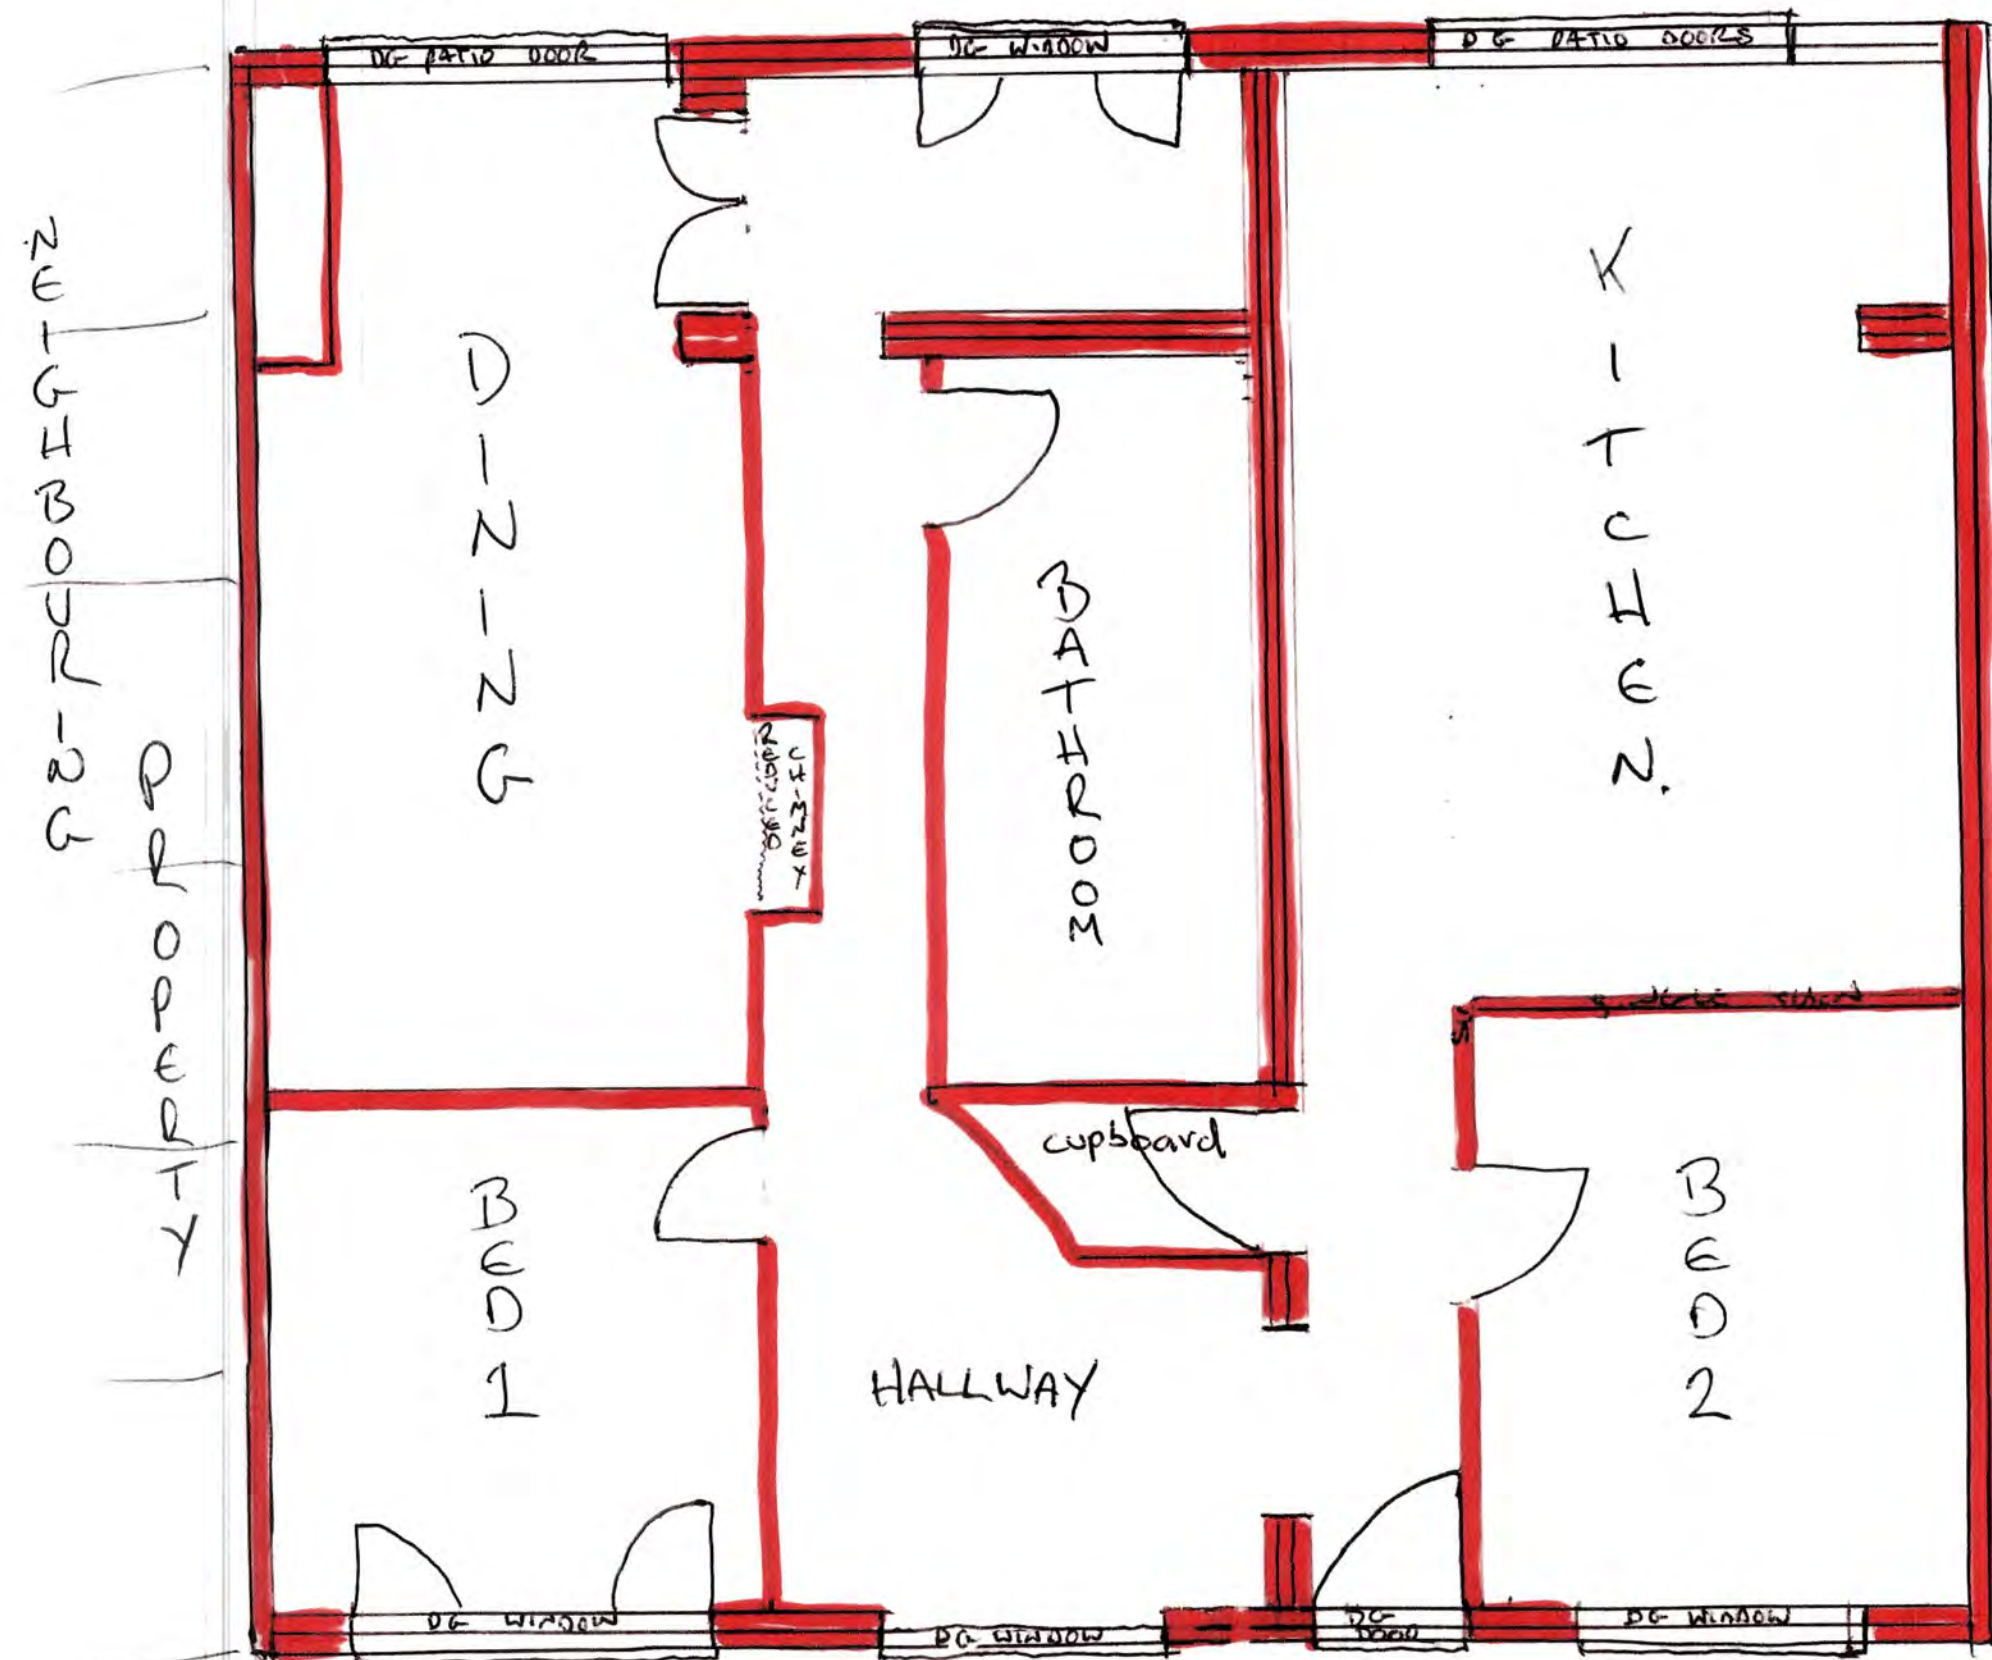

1:50 SCALE