

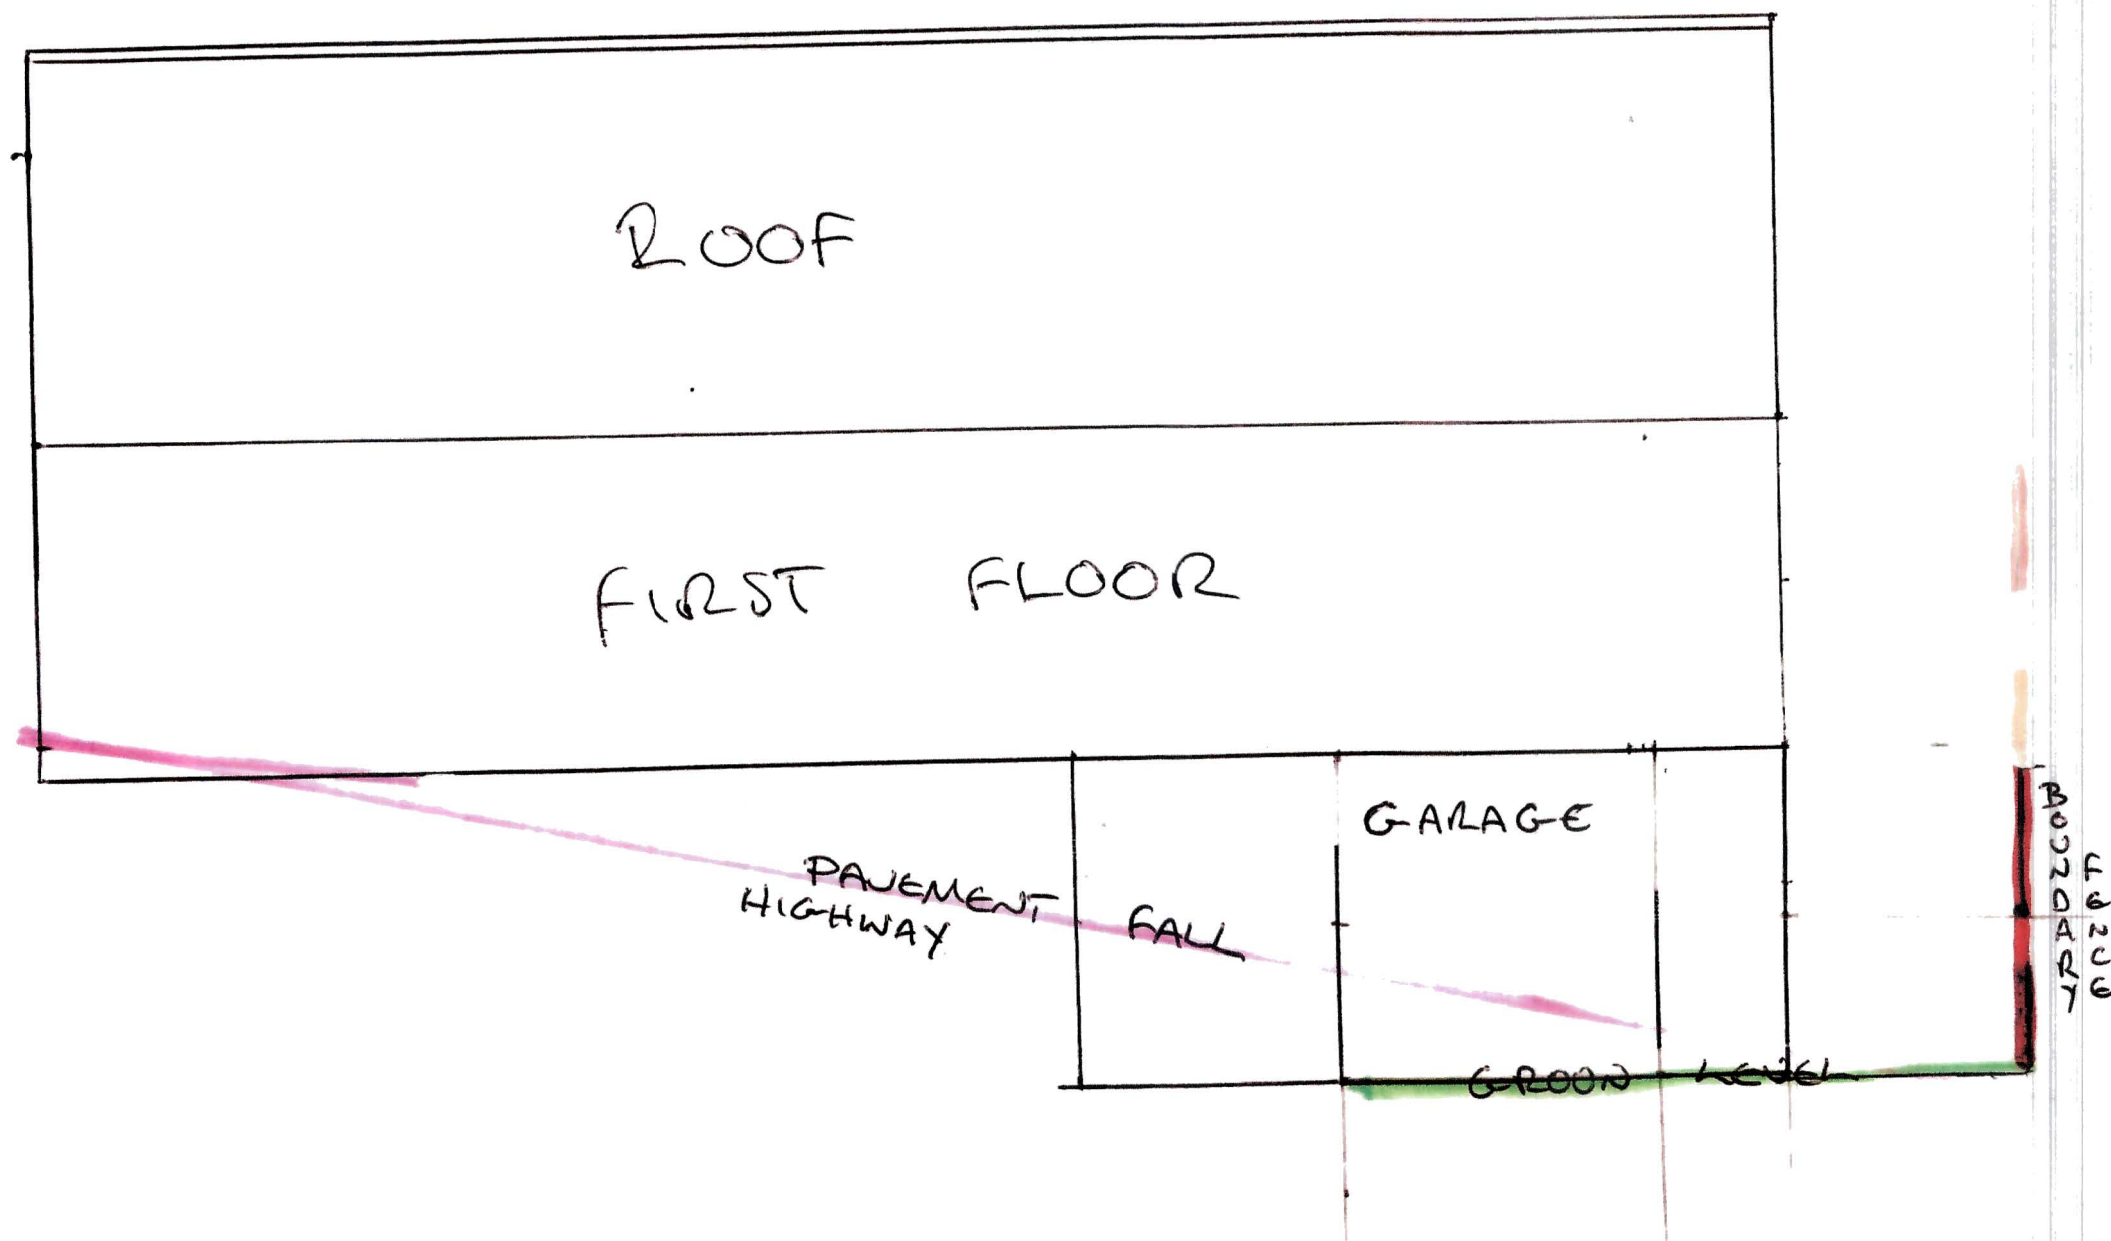


GROUND FLOOR VIEW

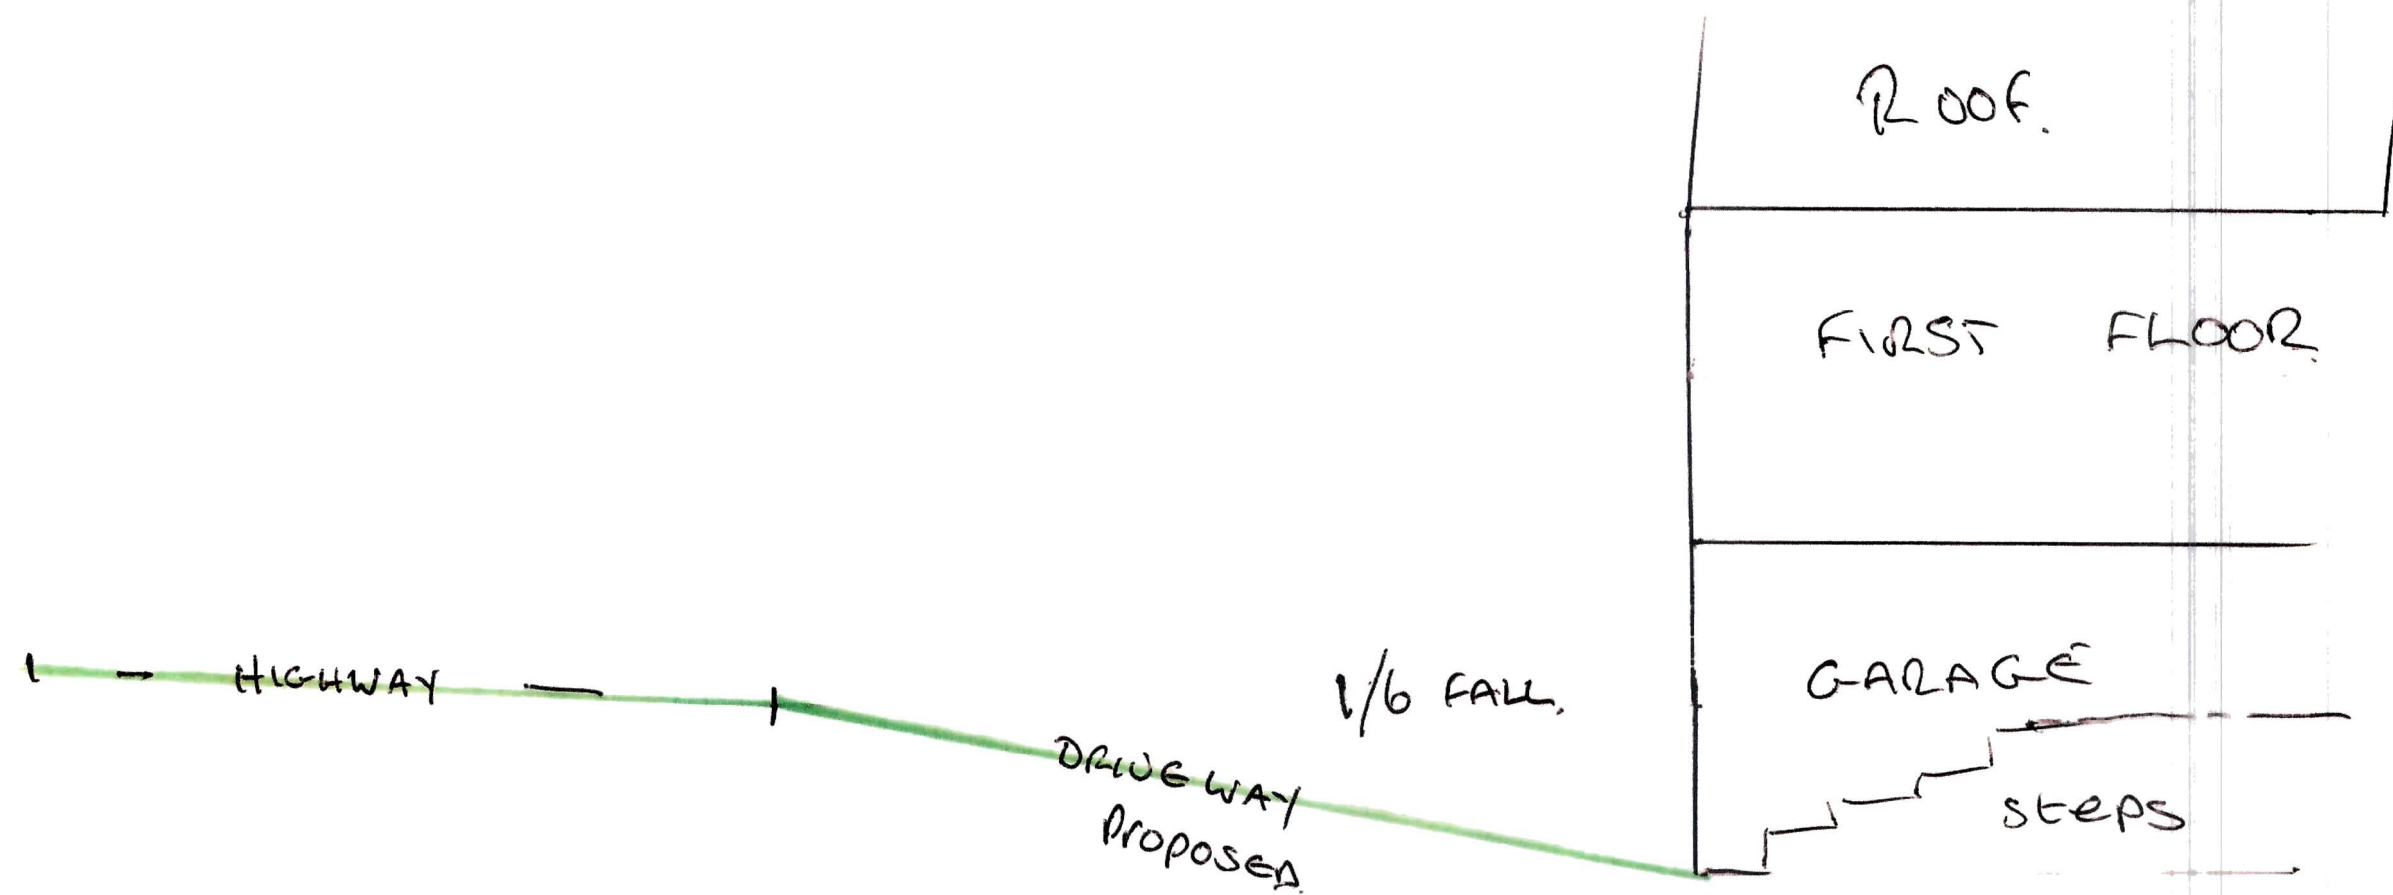

1:50 SCALE

36 Thwley drive
cheadle
ST10SA

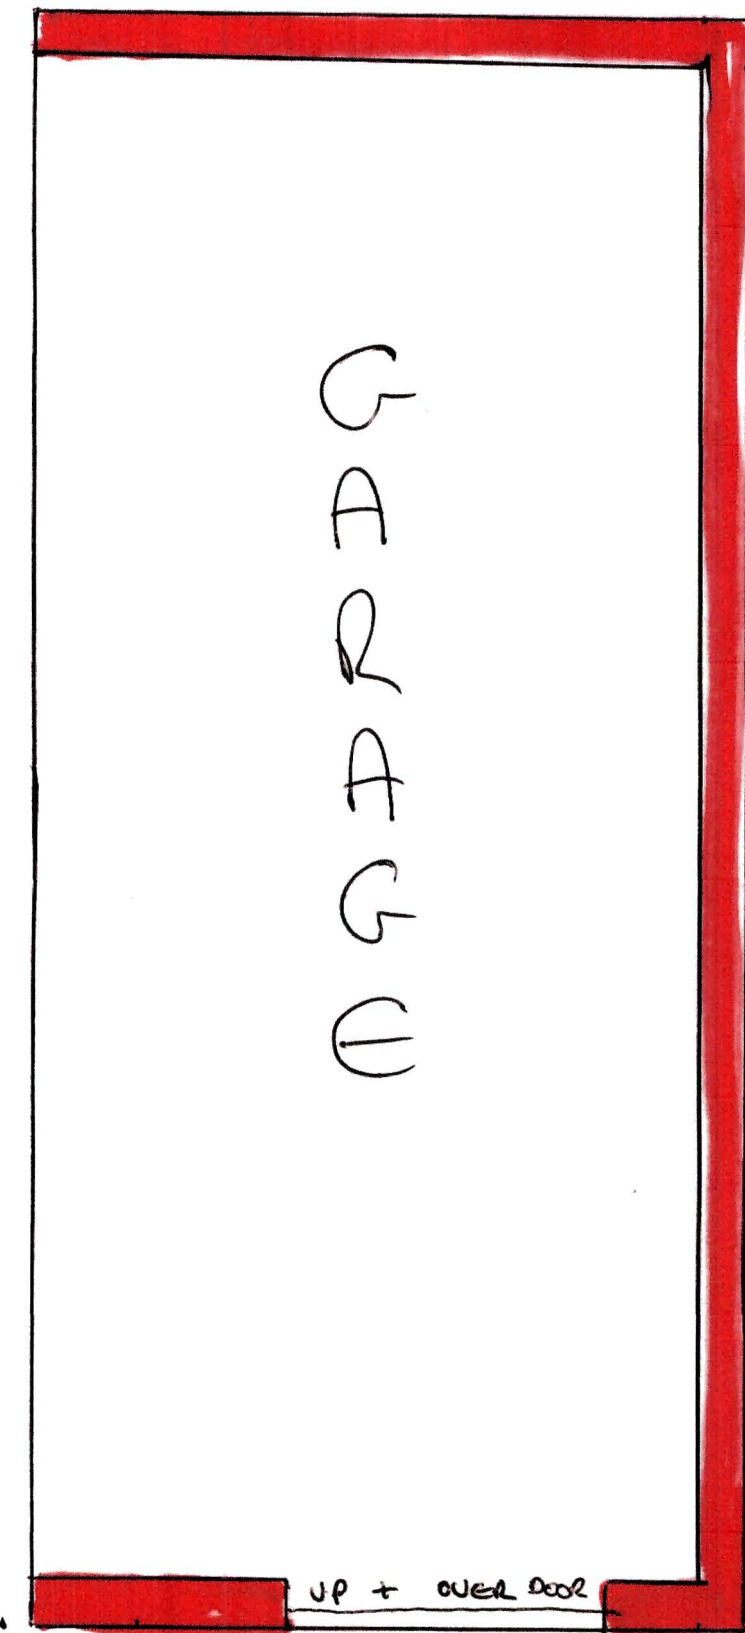

1/6 FALL

