
BOUNDARY/WALL

Scale 1:100

EXISTING

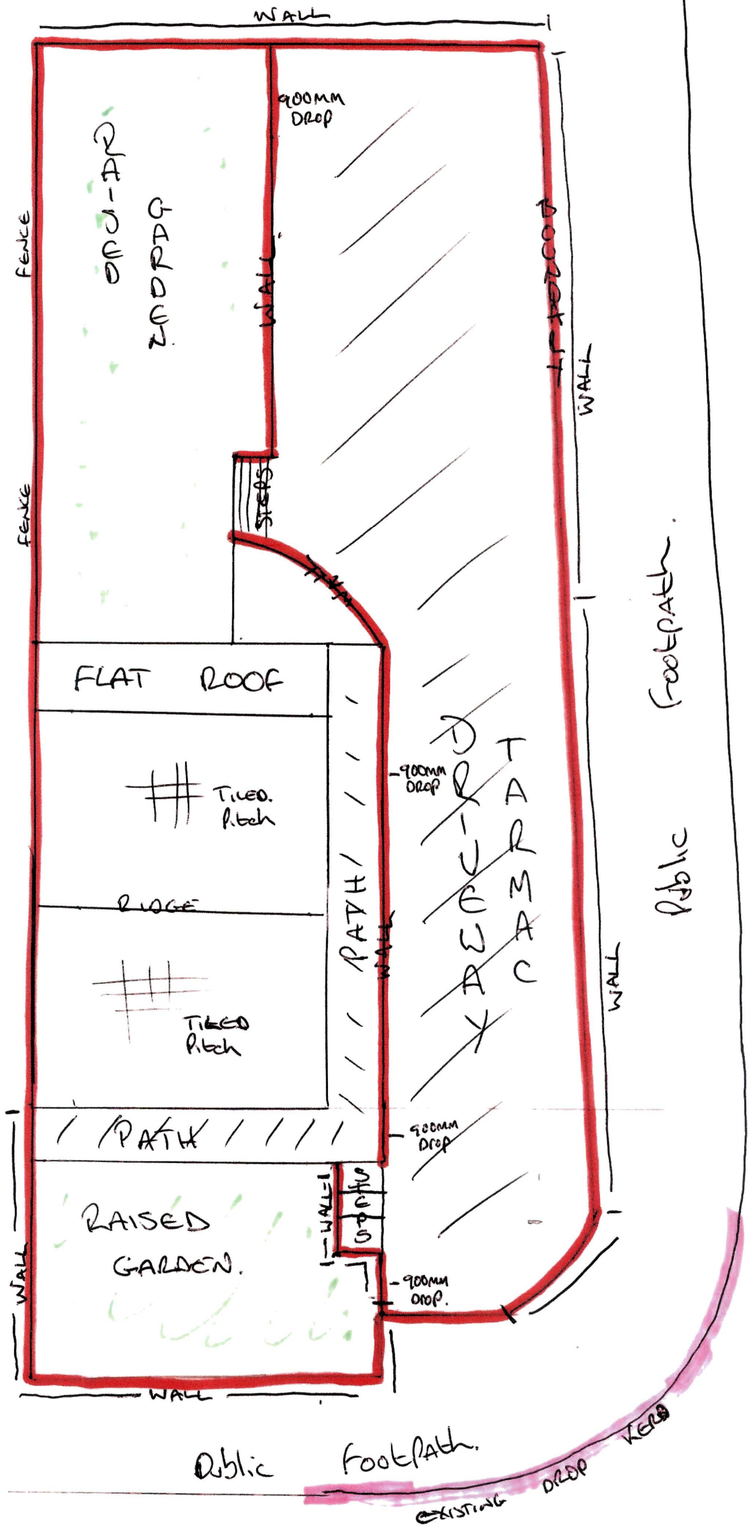

PROPOSED



PARKING + DRIVE TO BE Replaced with concrete Print Min depth 100MM

1:6 FALL from edge of boundary to garage door

Roof to follow existing Reinstate Rear tiles to front of property for natural look

Guttering + FASCIAS to follow existing in the same design + colour

Raised front garden to be lowered to ground level APPROX 900MM

AERIEL . VIEW

36 Thorley dr
cheadle
ST101SA