



1:50 scale


PROPOSED REAR ELEVATION

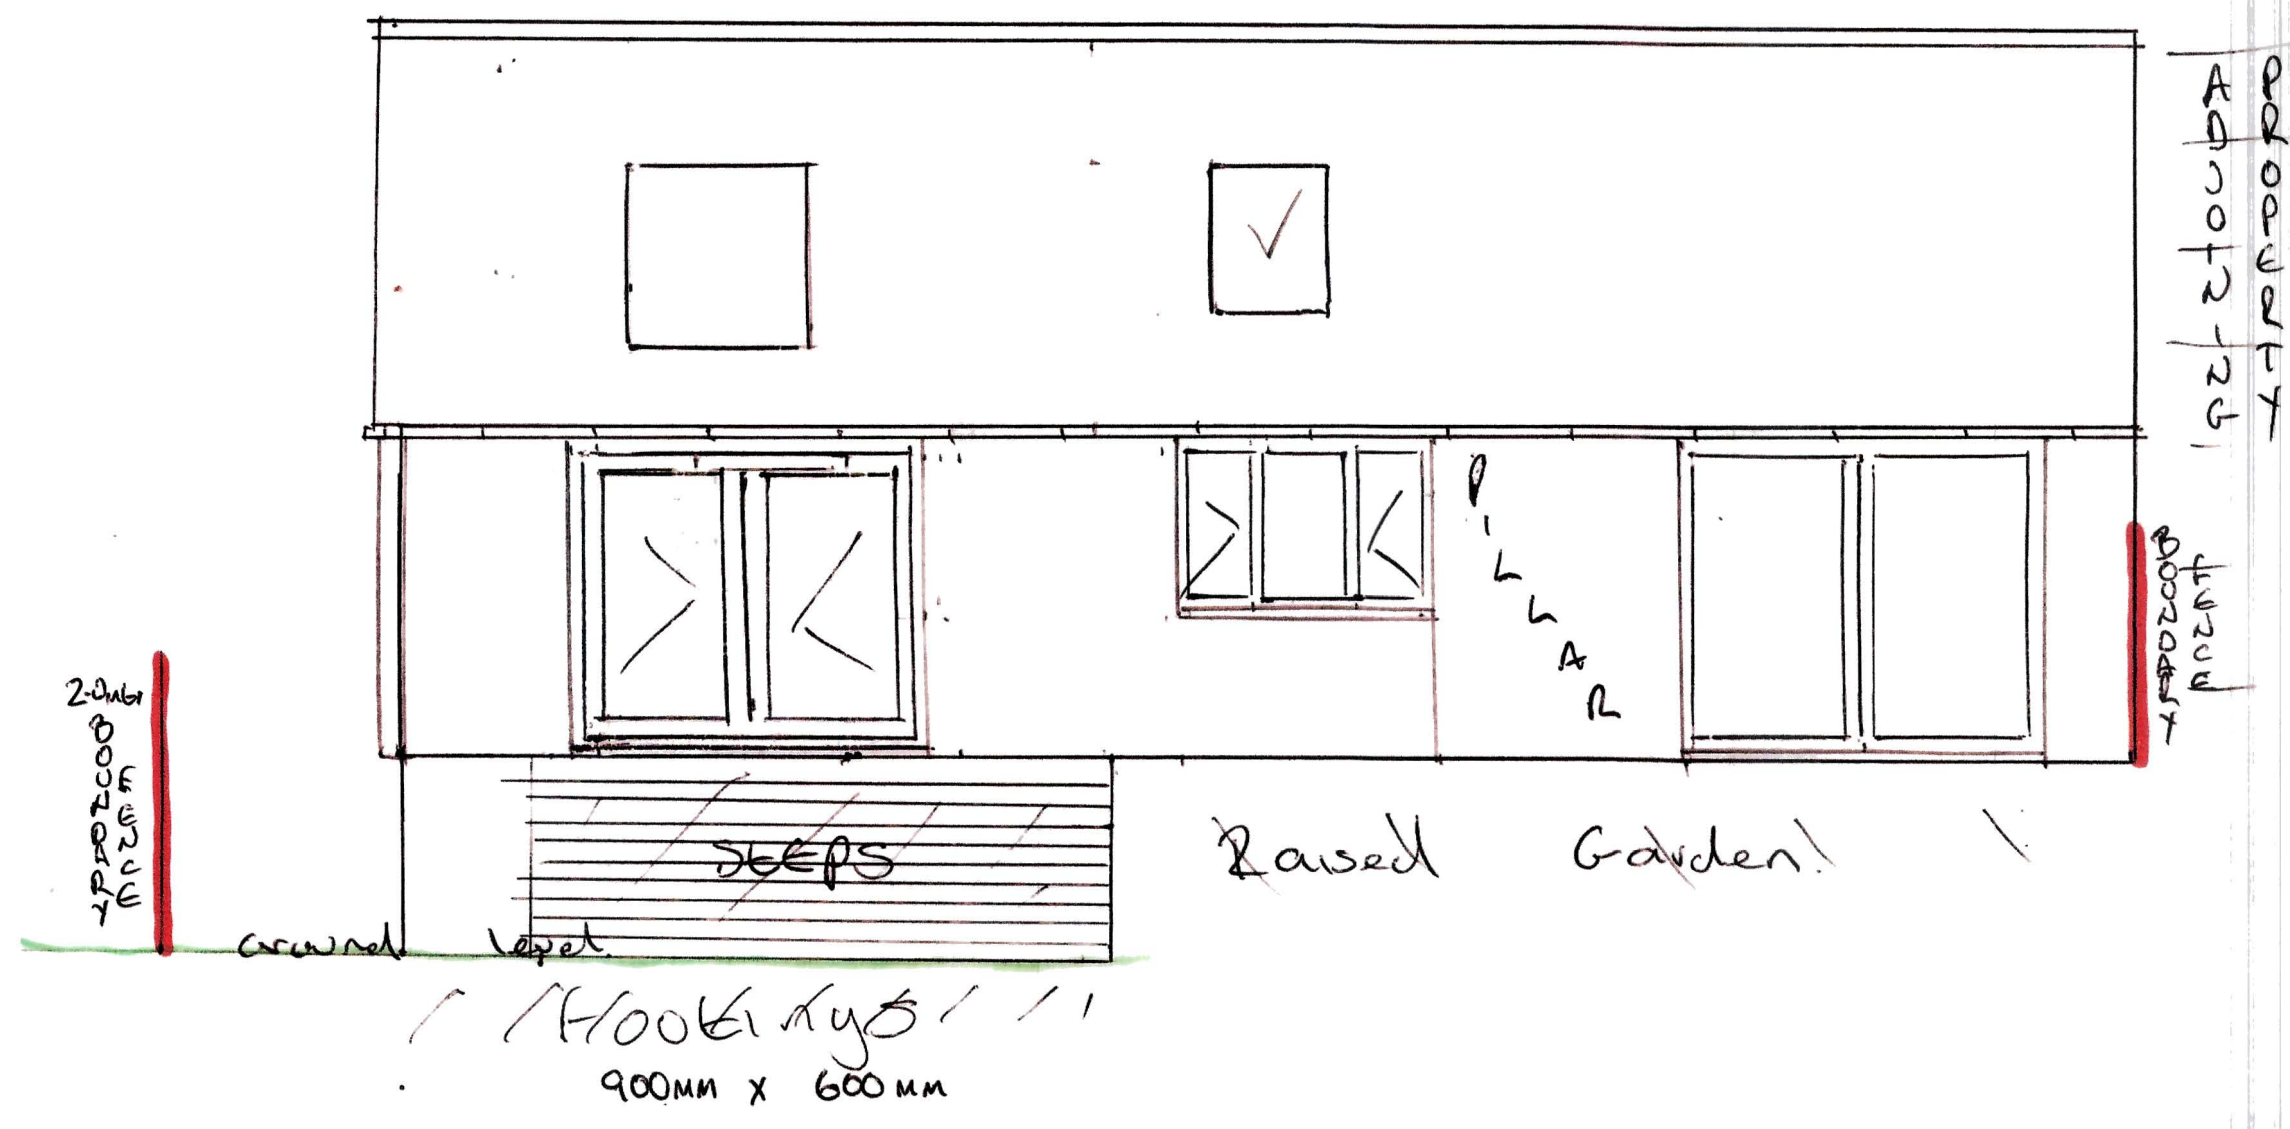

PROPOSED FRONT ELEVATION

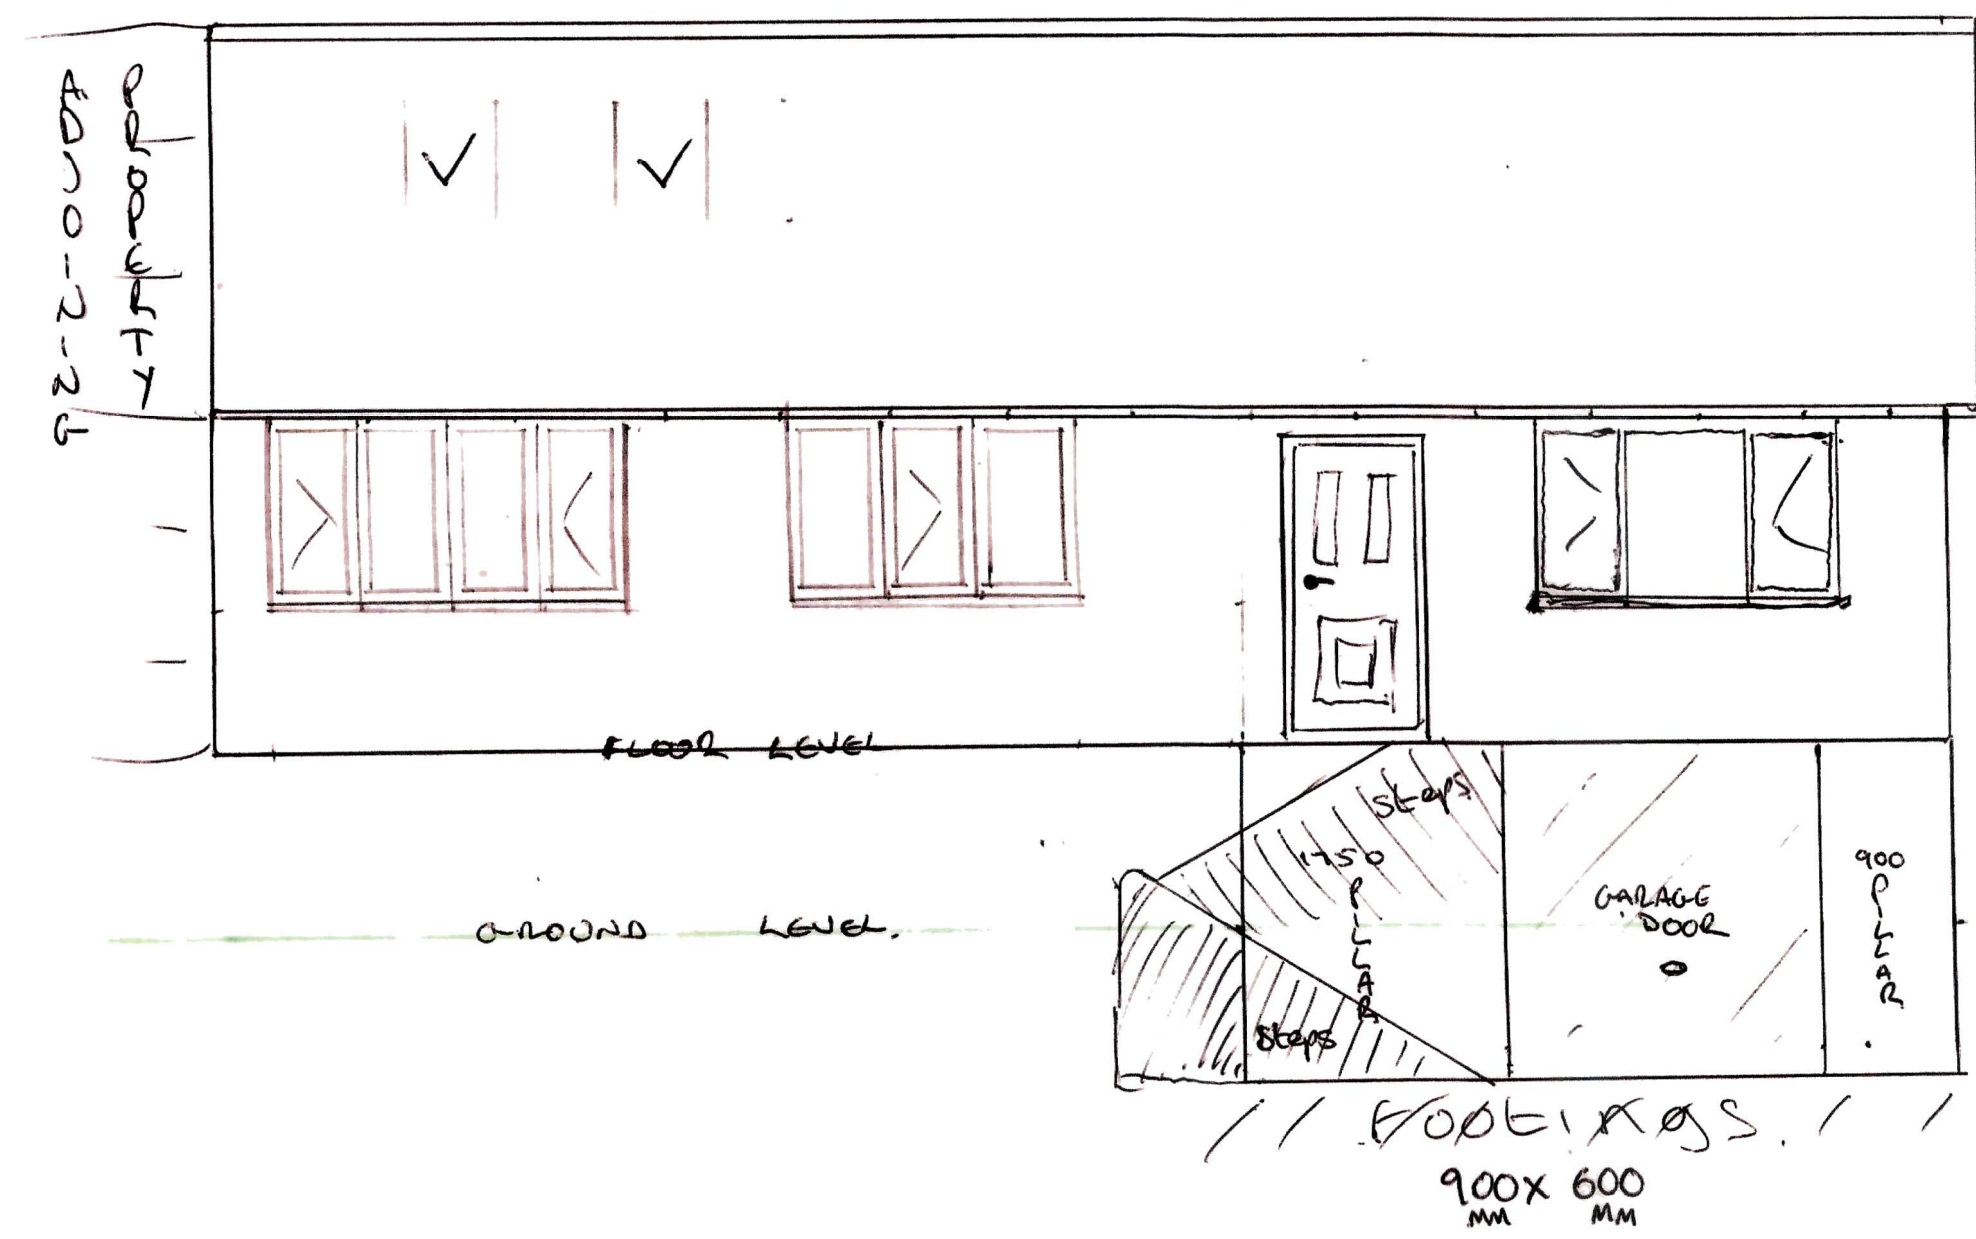

PROPOSED SIDE ELEVATION

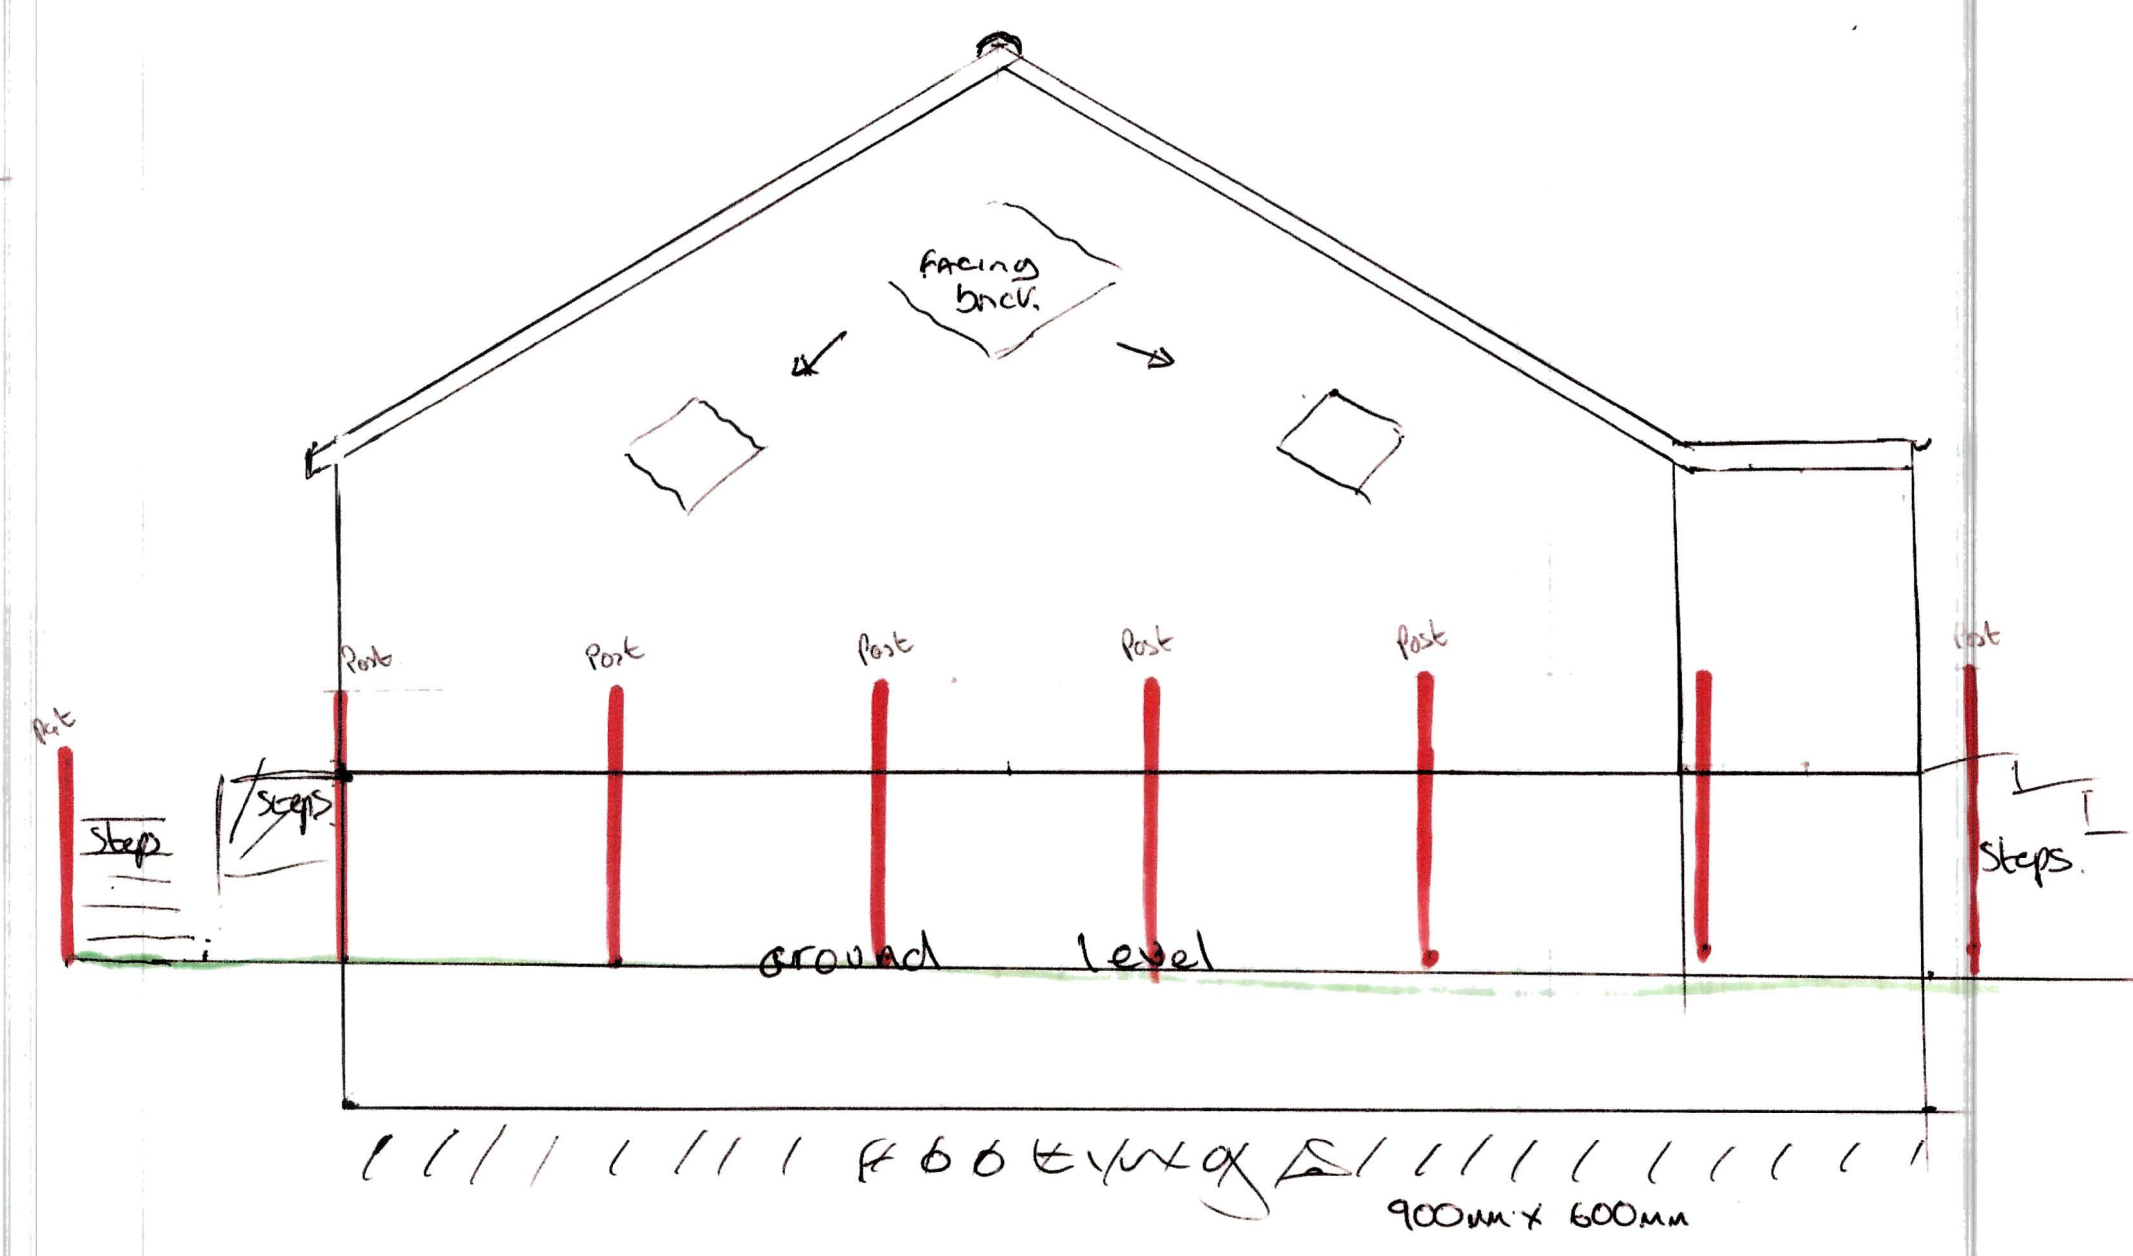

36 Thorley Drive
Cheadle
ST10 1SA

1.6 Fall from edge of drive/highway