



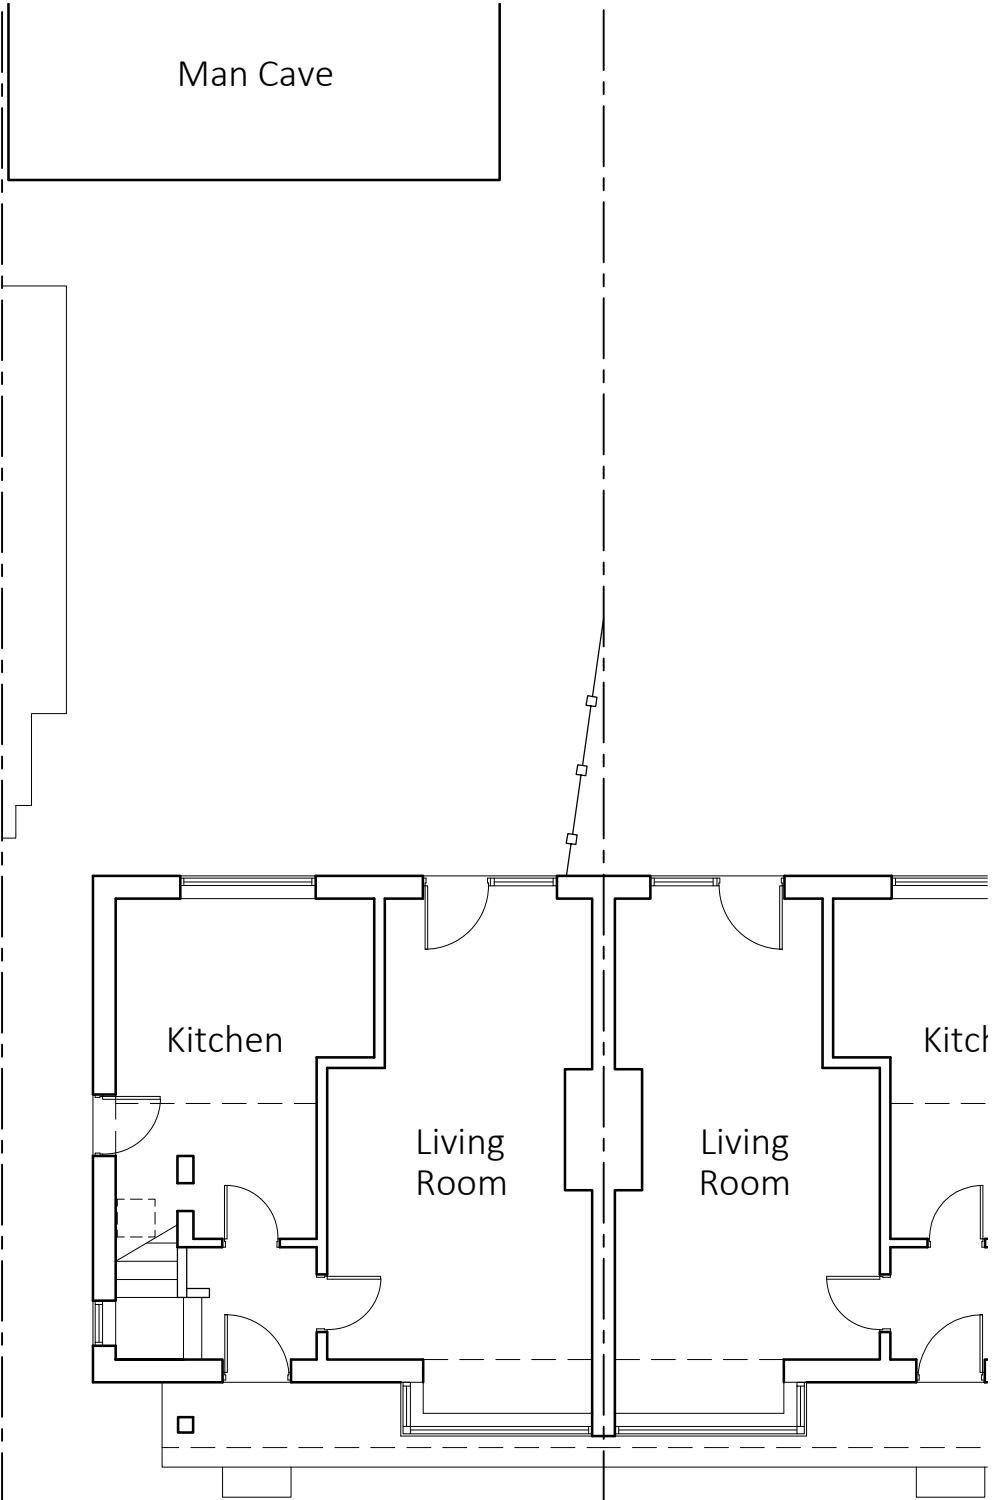

Ground Floor Plan

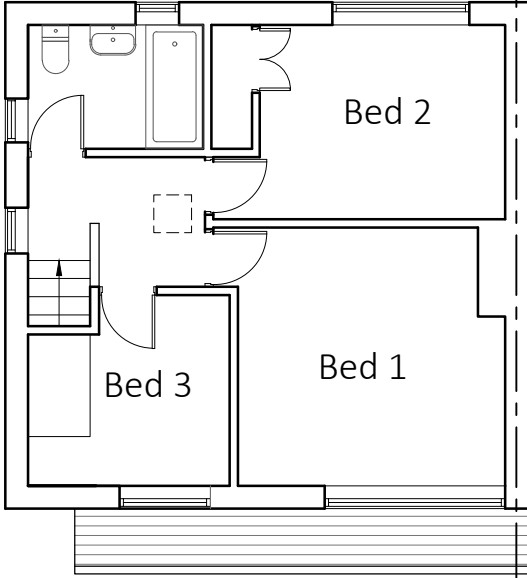

First Floor Plan

NOTES



AVA
 ADDED VALUE ARCHITECTURE
 Registered Office:
 Added Value Architecture Ltd.
 25 Lawton Street
 Congleton, CW12 1RU
 Company No: 11124740
 e. architect@ava-ltd.com
 t. 01260 400 150
 www.ava-ltd.com

52 Knowle Road
 Biddulph, Staffordshire, ST8 6LH
 For Mr Smith and Miss Chesworth

Plans as Existing

Scale:	1:100 @A3	
Date:	April 2021	
Ref:	210212(EX)002	revision -