



KIM SEXTON DESIGN
CLIFTON HOUSE
MAYFIELD
DASHBOURNE
DERBYSHIRE
DE6 2HN
07793 543 120

SITE - ROSE COTTAGE
SWINSCOE
DE6 2HS

SCALE - 1:100
DETAIL - PLANS
EXISTING

MEASUREMENTS
TO BE CHECKED
ON SITE
DRAWINGS FOR
PLANNING ONLY

RC 01.22.001

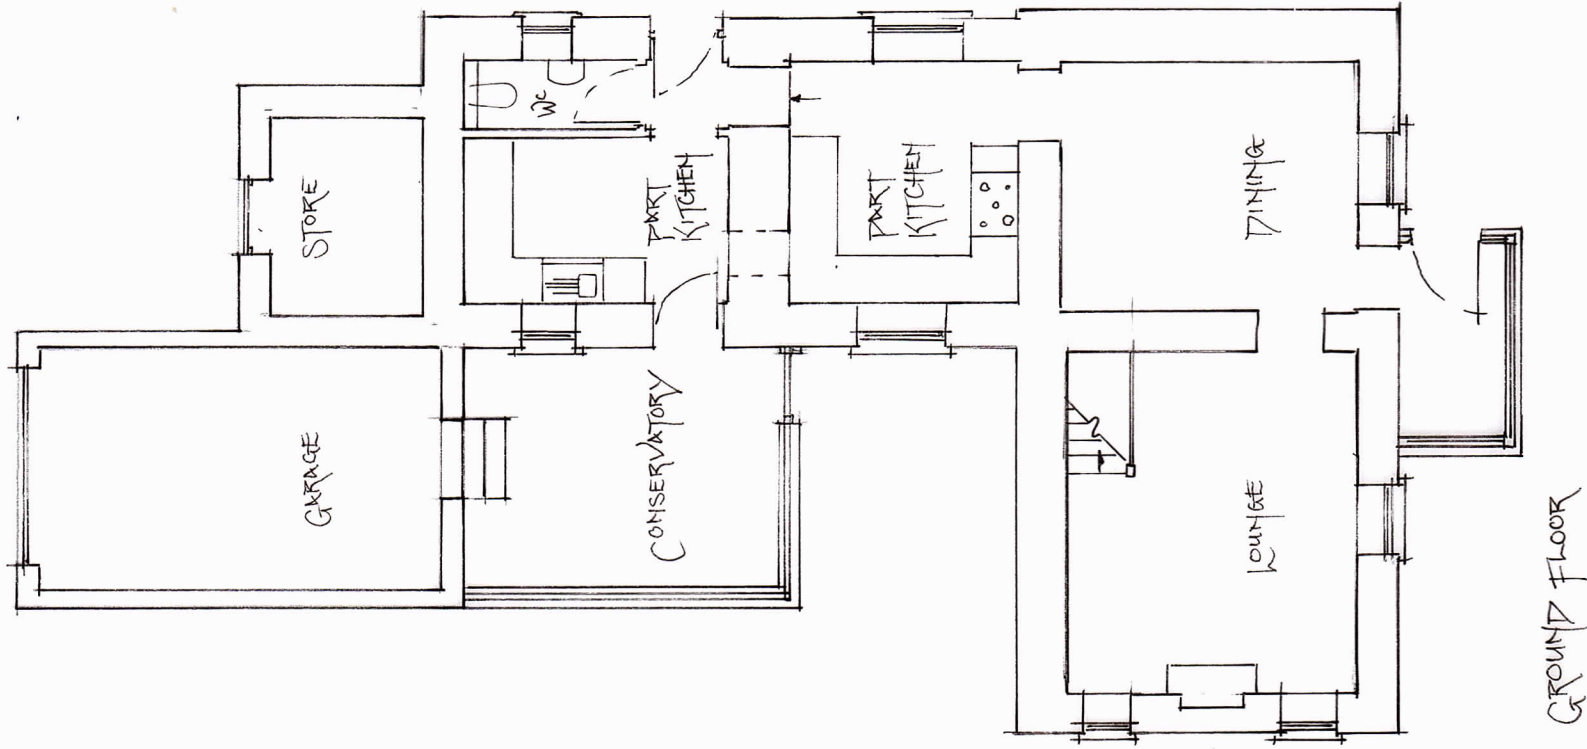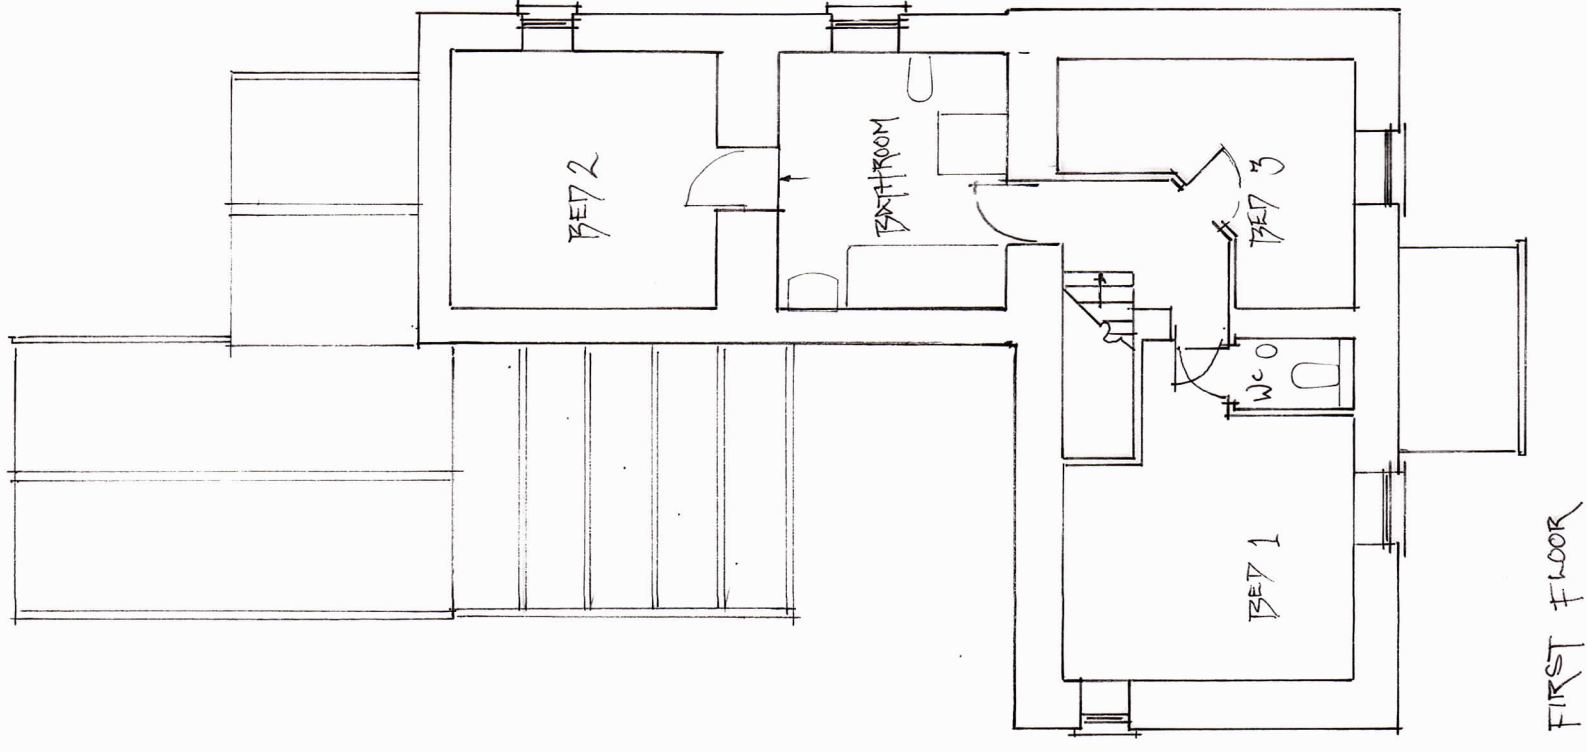

0 5000 10000