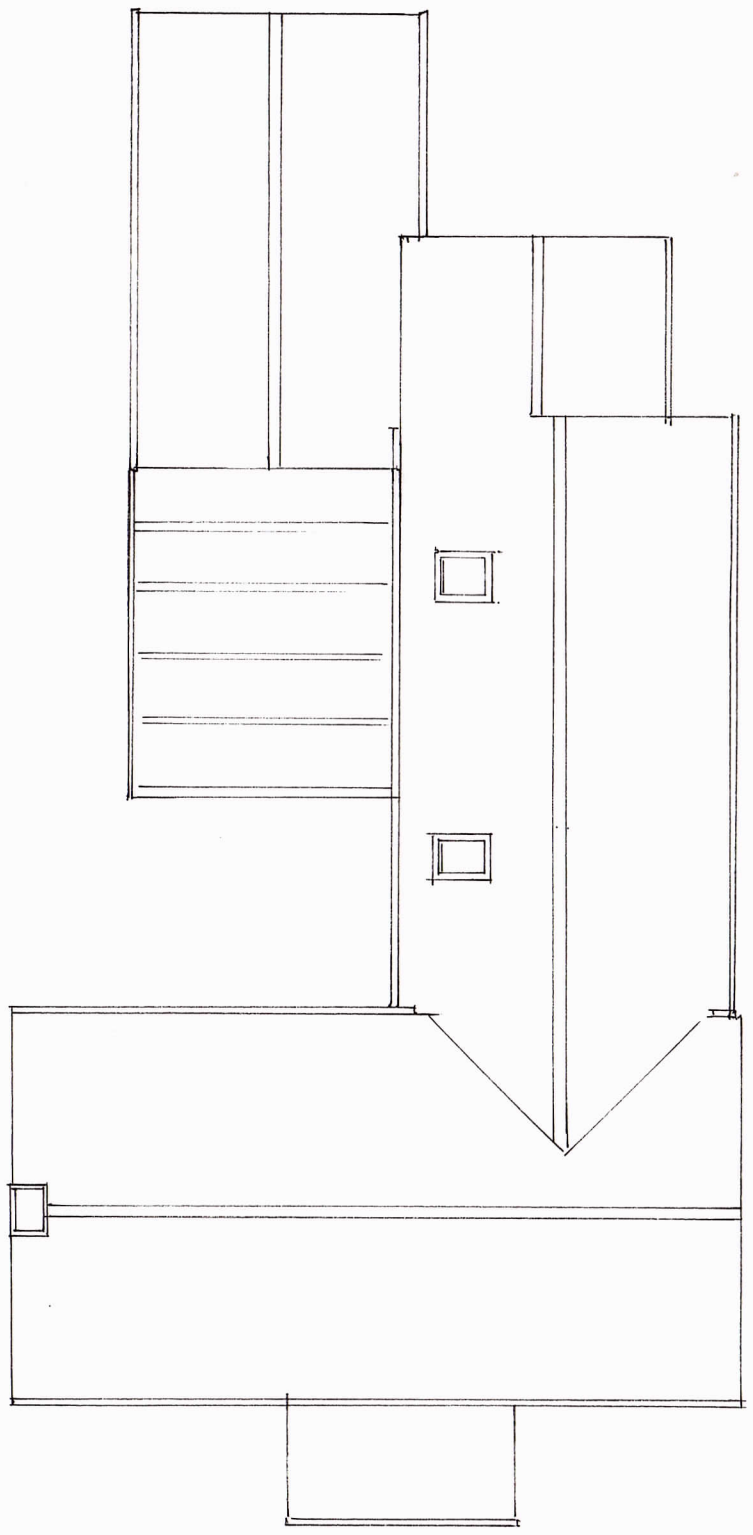

EXISTING

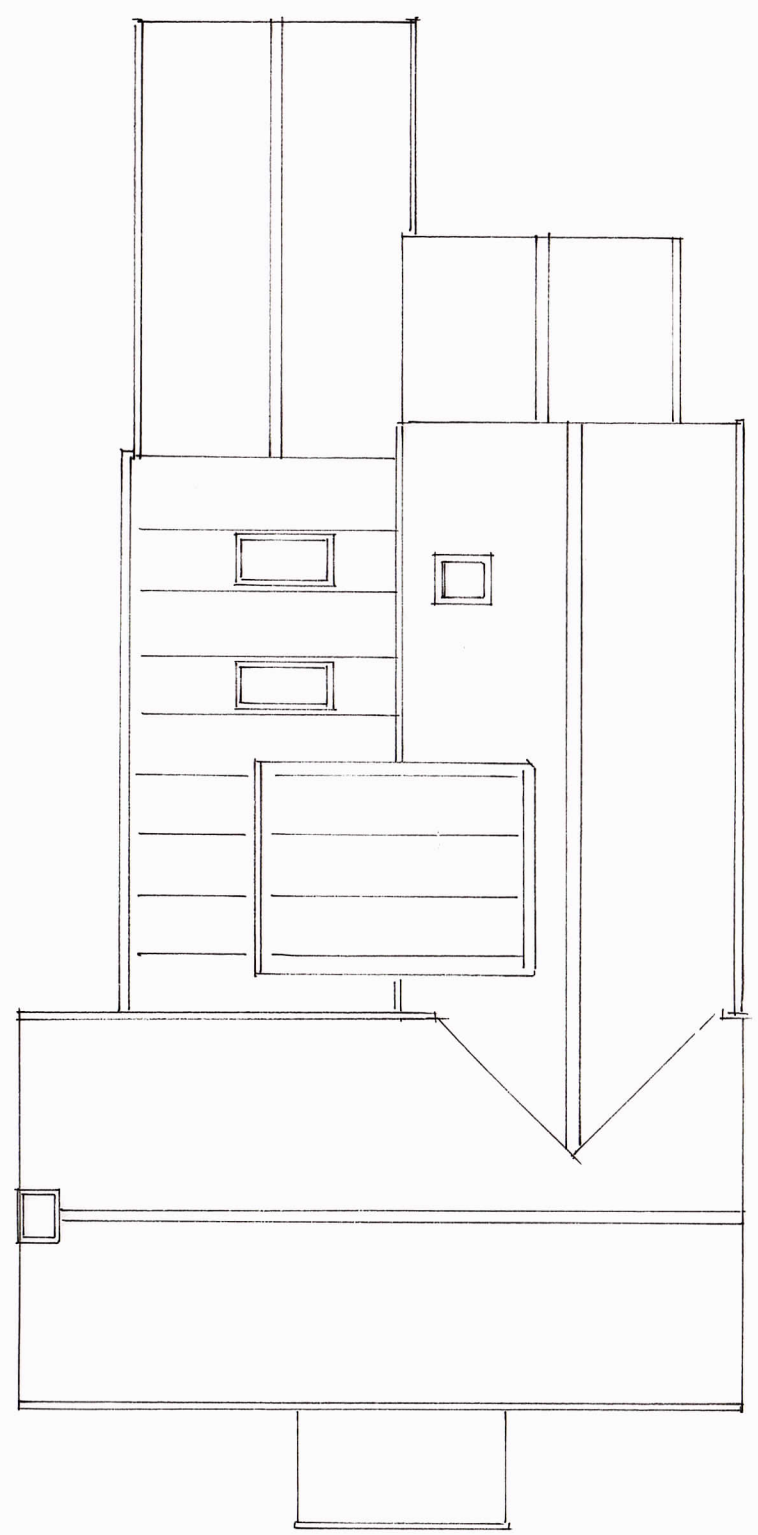

PROPOSED

0 5000 10000

KIM SEXTON DESIGN
CLIFTON HOUSE
MAYFIELD
ASHBOURNE
DERBYSHIRE
DE6 2HN
07793 543 120

SITE :- ROSE COTTAGE
SWINSCOE
DE6 2HS

SCALE :- 1:100
DETAIL :- ROOF PLANS
EXISTING
& PROPOSED

MEASUREMENTS
TO BE CHECKED
ON SITE
DRAWINGS FOR
PLANNING ONLY

RC 01.22.005