



KIM SEXTON DESIGN
 CLIFTON HOUSE
 MAYFIELD
 DSHBOURNE
 DERBYSHIRE
 DE6 2HN
 07793 543 120
 SITE :- ROSE COTTAGE
 SWINSCOE
 DE6 2HS

SCALE :- 1:100
 DETAIL :- PROPOSED
 ELEVATIONS
 & SECTION

MEASUREMENTS
 TO BE CHECKED
 ON SITE
 DRAWINGS FOR
 PLANNING ONLY

0 5000 10000

RC 01:22:004

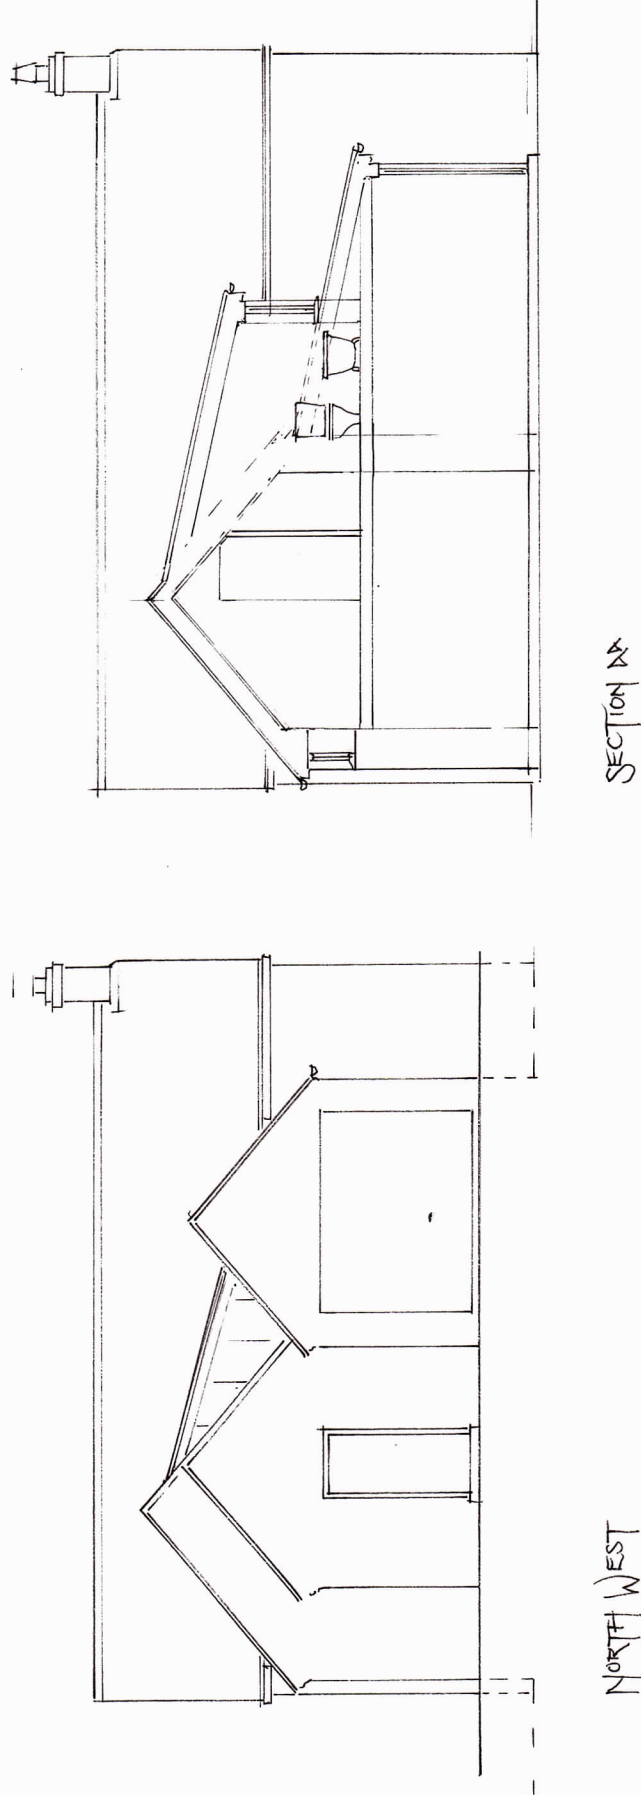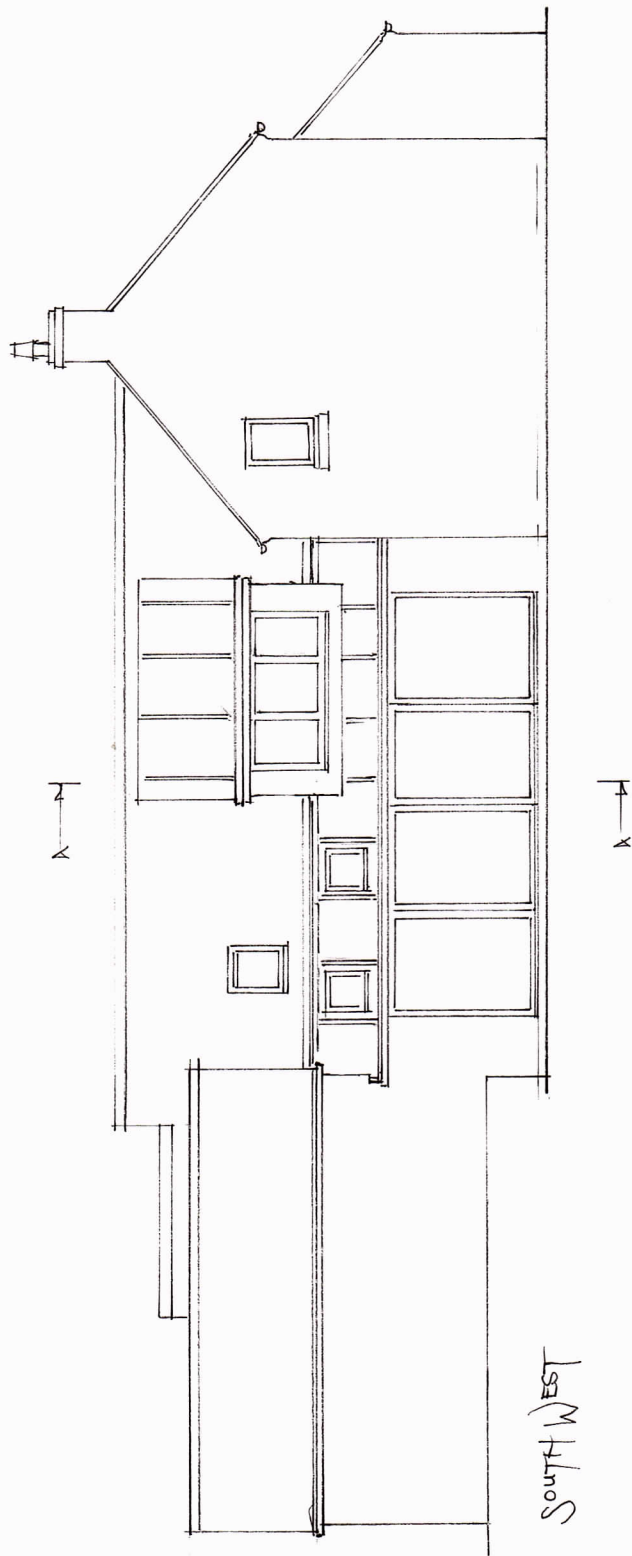

SECTION A-A