


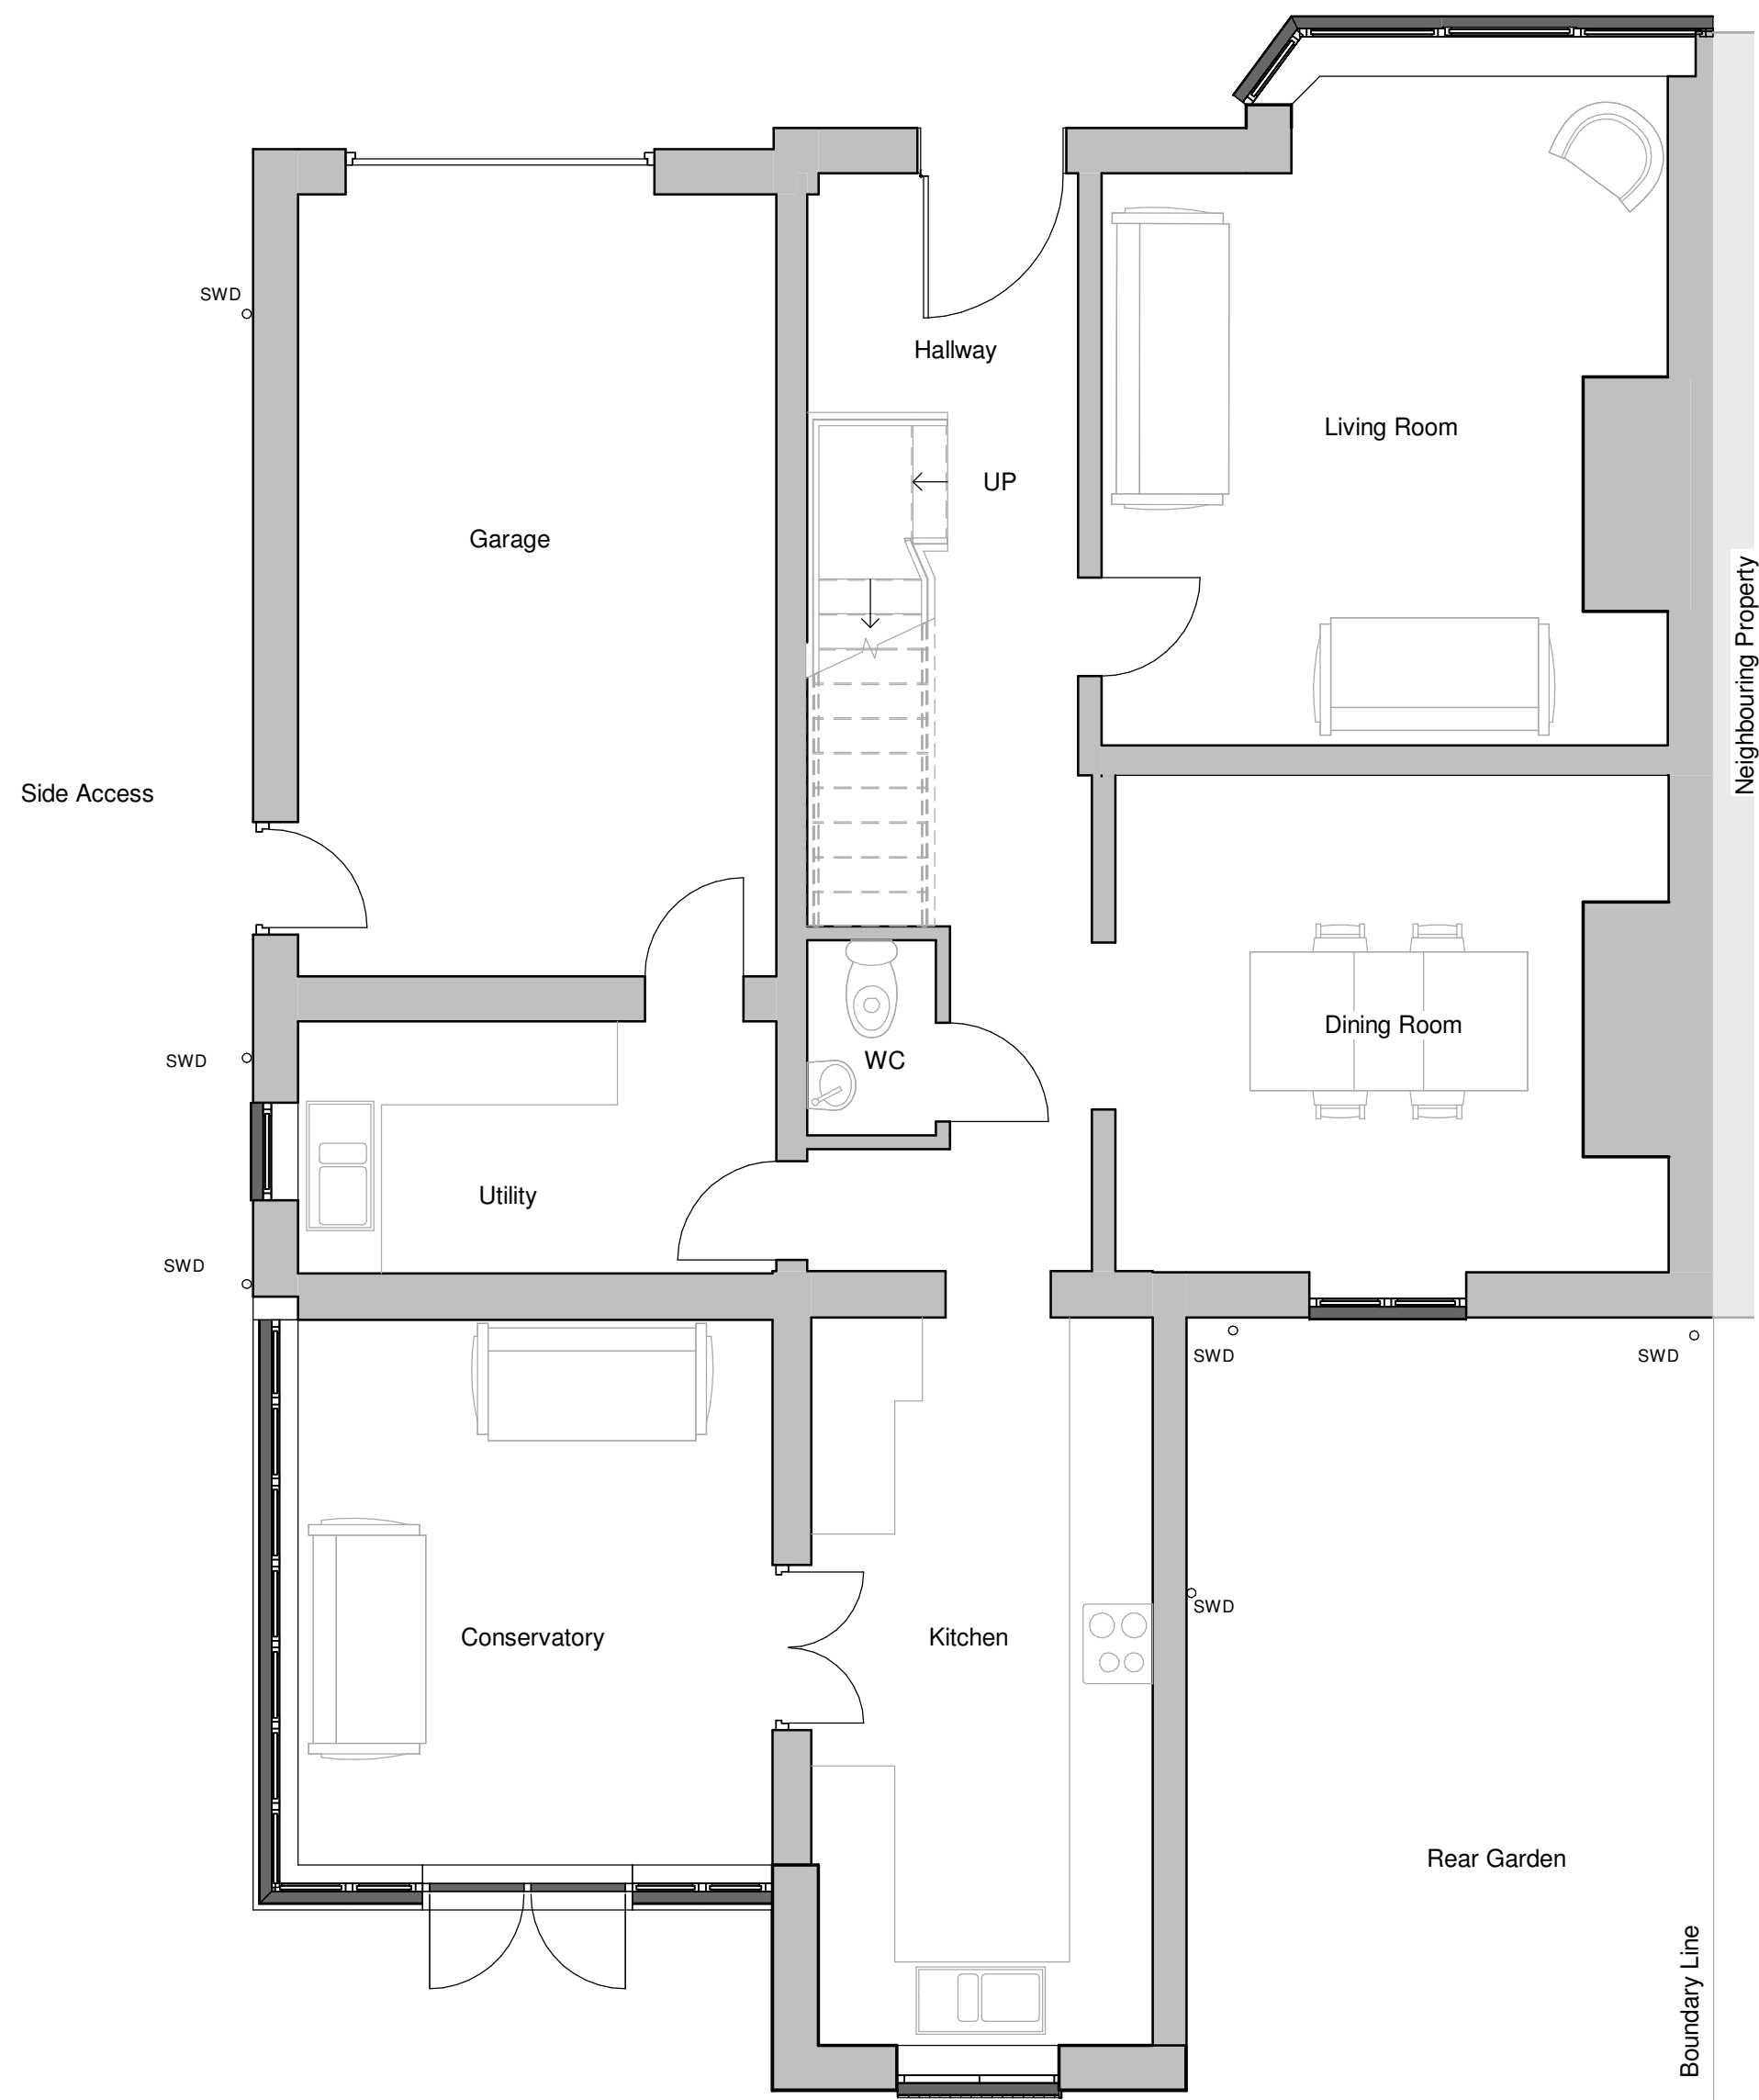


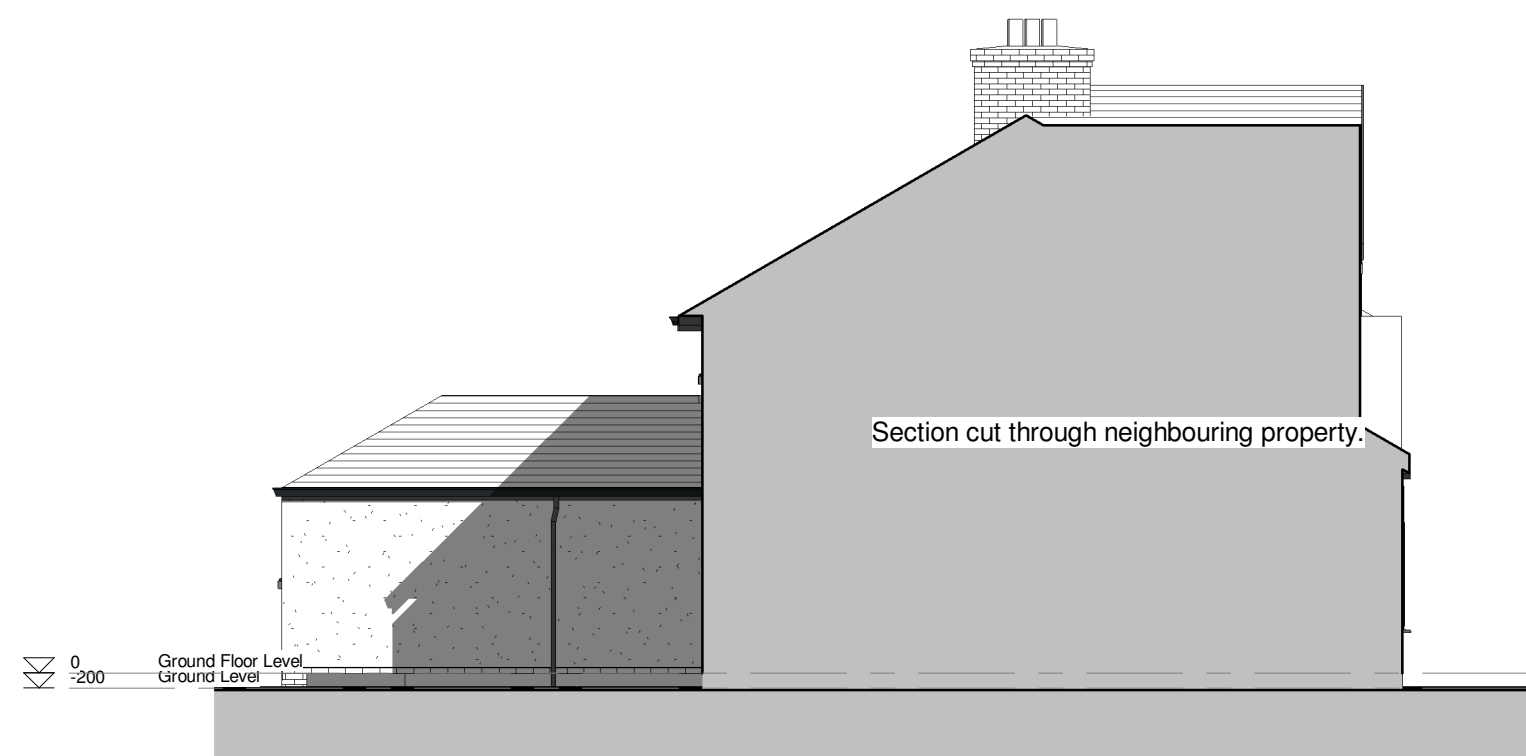

1 Ground Floor Level
1 : 50

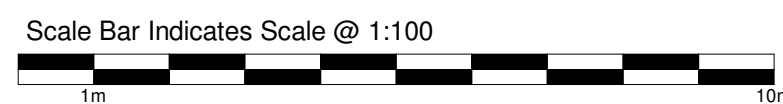

2 Side Elevation Two - As Existing
1 : 100

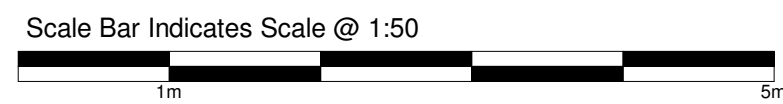

3 Front Elevation - As Existing
1 : 100



4 Rear Elevation - As Existing
1 : 100



5 Side Elevation One - As Existing
1 : 100