



1 Ground Floor Level
1 : 50

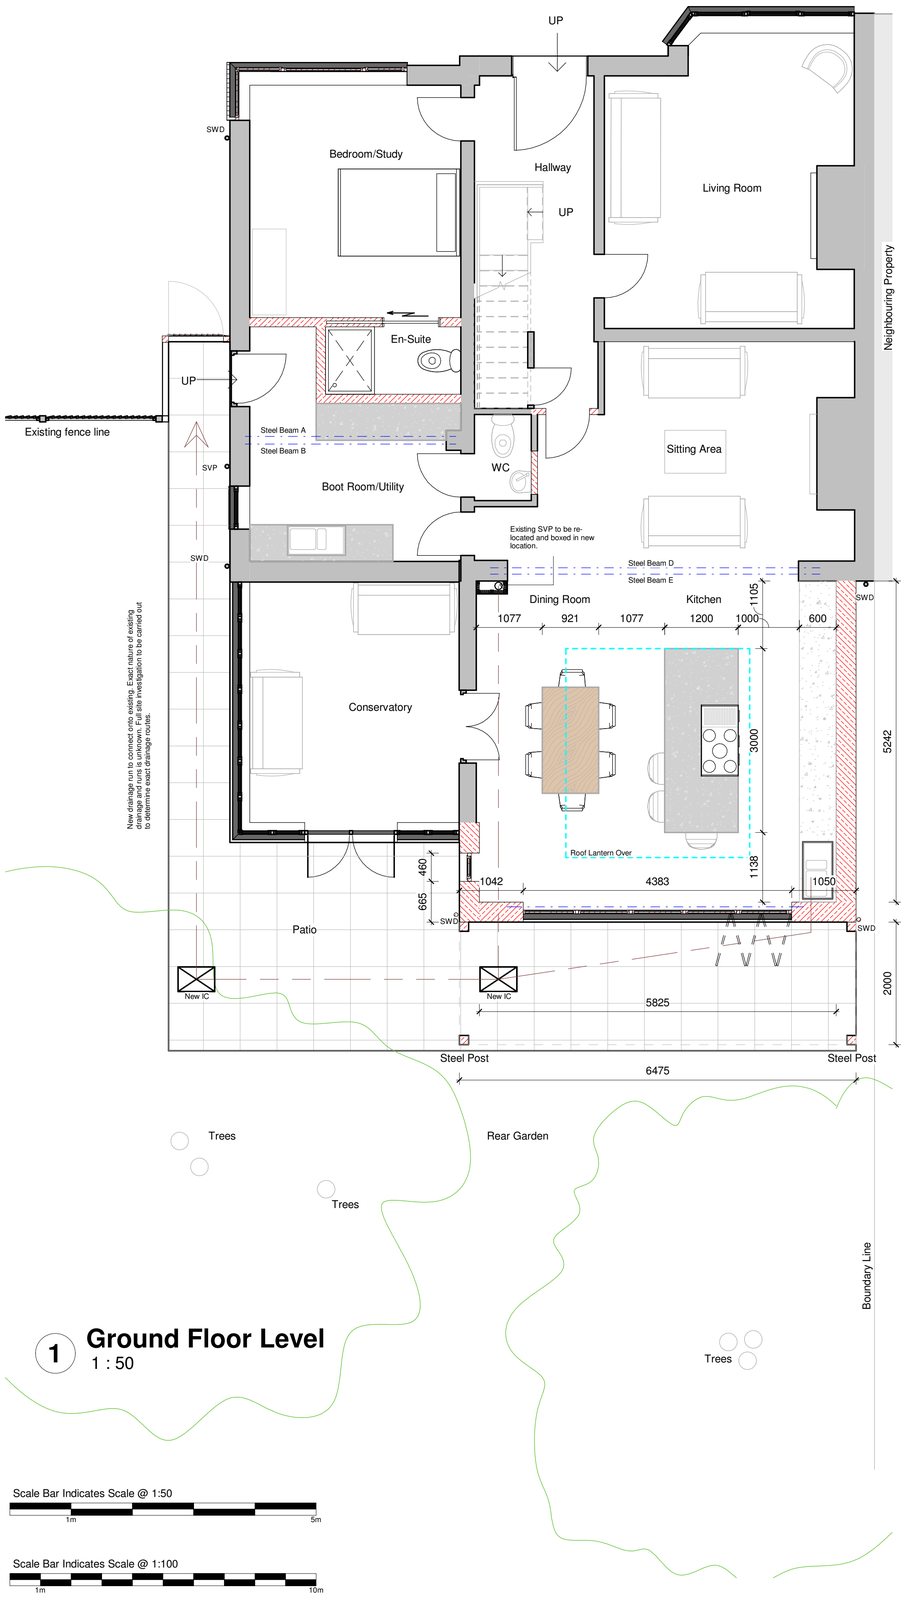

2 Side Elevation Two - As Proposed
1 : 100

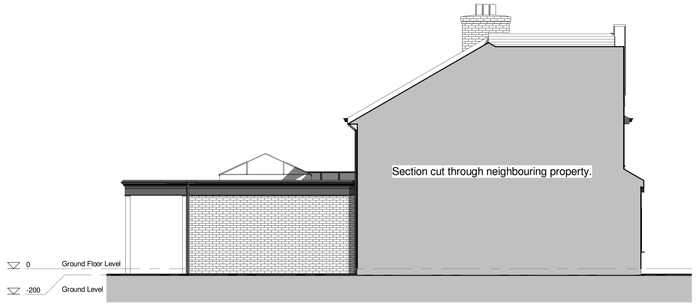

3 Front Elevation - As Proposed
1 : 100




4 Rear Elevation - As Proposed
1 : 100



5 Side Elevation One - As Proposed
1 : 100



3D View 1

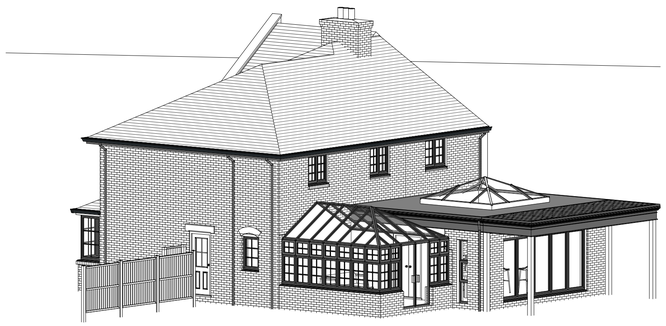

3D View 2

Scale Bar Indicates Scale @ 1:50
1m 5m

Scale Bar Indicates Scale @ 1:100
1m 10m

Tom Withers Architecture Ltd
Greenfield Industrial Estate,
Back Lane,Congleton,
Cheshire, CW12 4TR
Tel: 01260 277175
Email: info@tomwithersarchitecture.co.uk
www.tomwithersarchitecture.co.uk

REV	DESCRIPTION	DATE	DRAWN
P0			
P1	Changes made following meeting with client	21.12.21	SH
P2	Changes made following client's comments	22.12.21	SH
P3	Changes made following clients comments	23.12.21	SH
P4	Drawing scales altered	07.02.22	SH
P5	Scale Bars Added	14.02.22	SH

Project Description:
Single story rear extension and internal remodel of existing detatched property.

Project Address:
10 Villa Road Cheddleton
Leek, Staffordshire
ST13 7EA
For: Sall & Thom

Drawing Name: Proposed Plans	
Status: As Proposed	Sheet No:
Date: Dec 2021	0414 002 P5
Scale: As indicated @ A1	Drawn By: MD

TWA TOMWITHERS ARCHITECTURE